


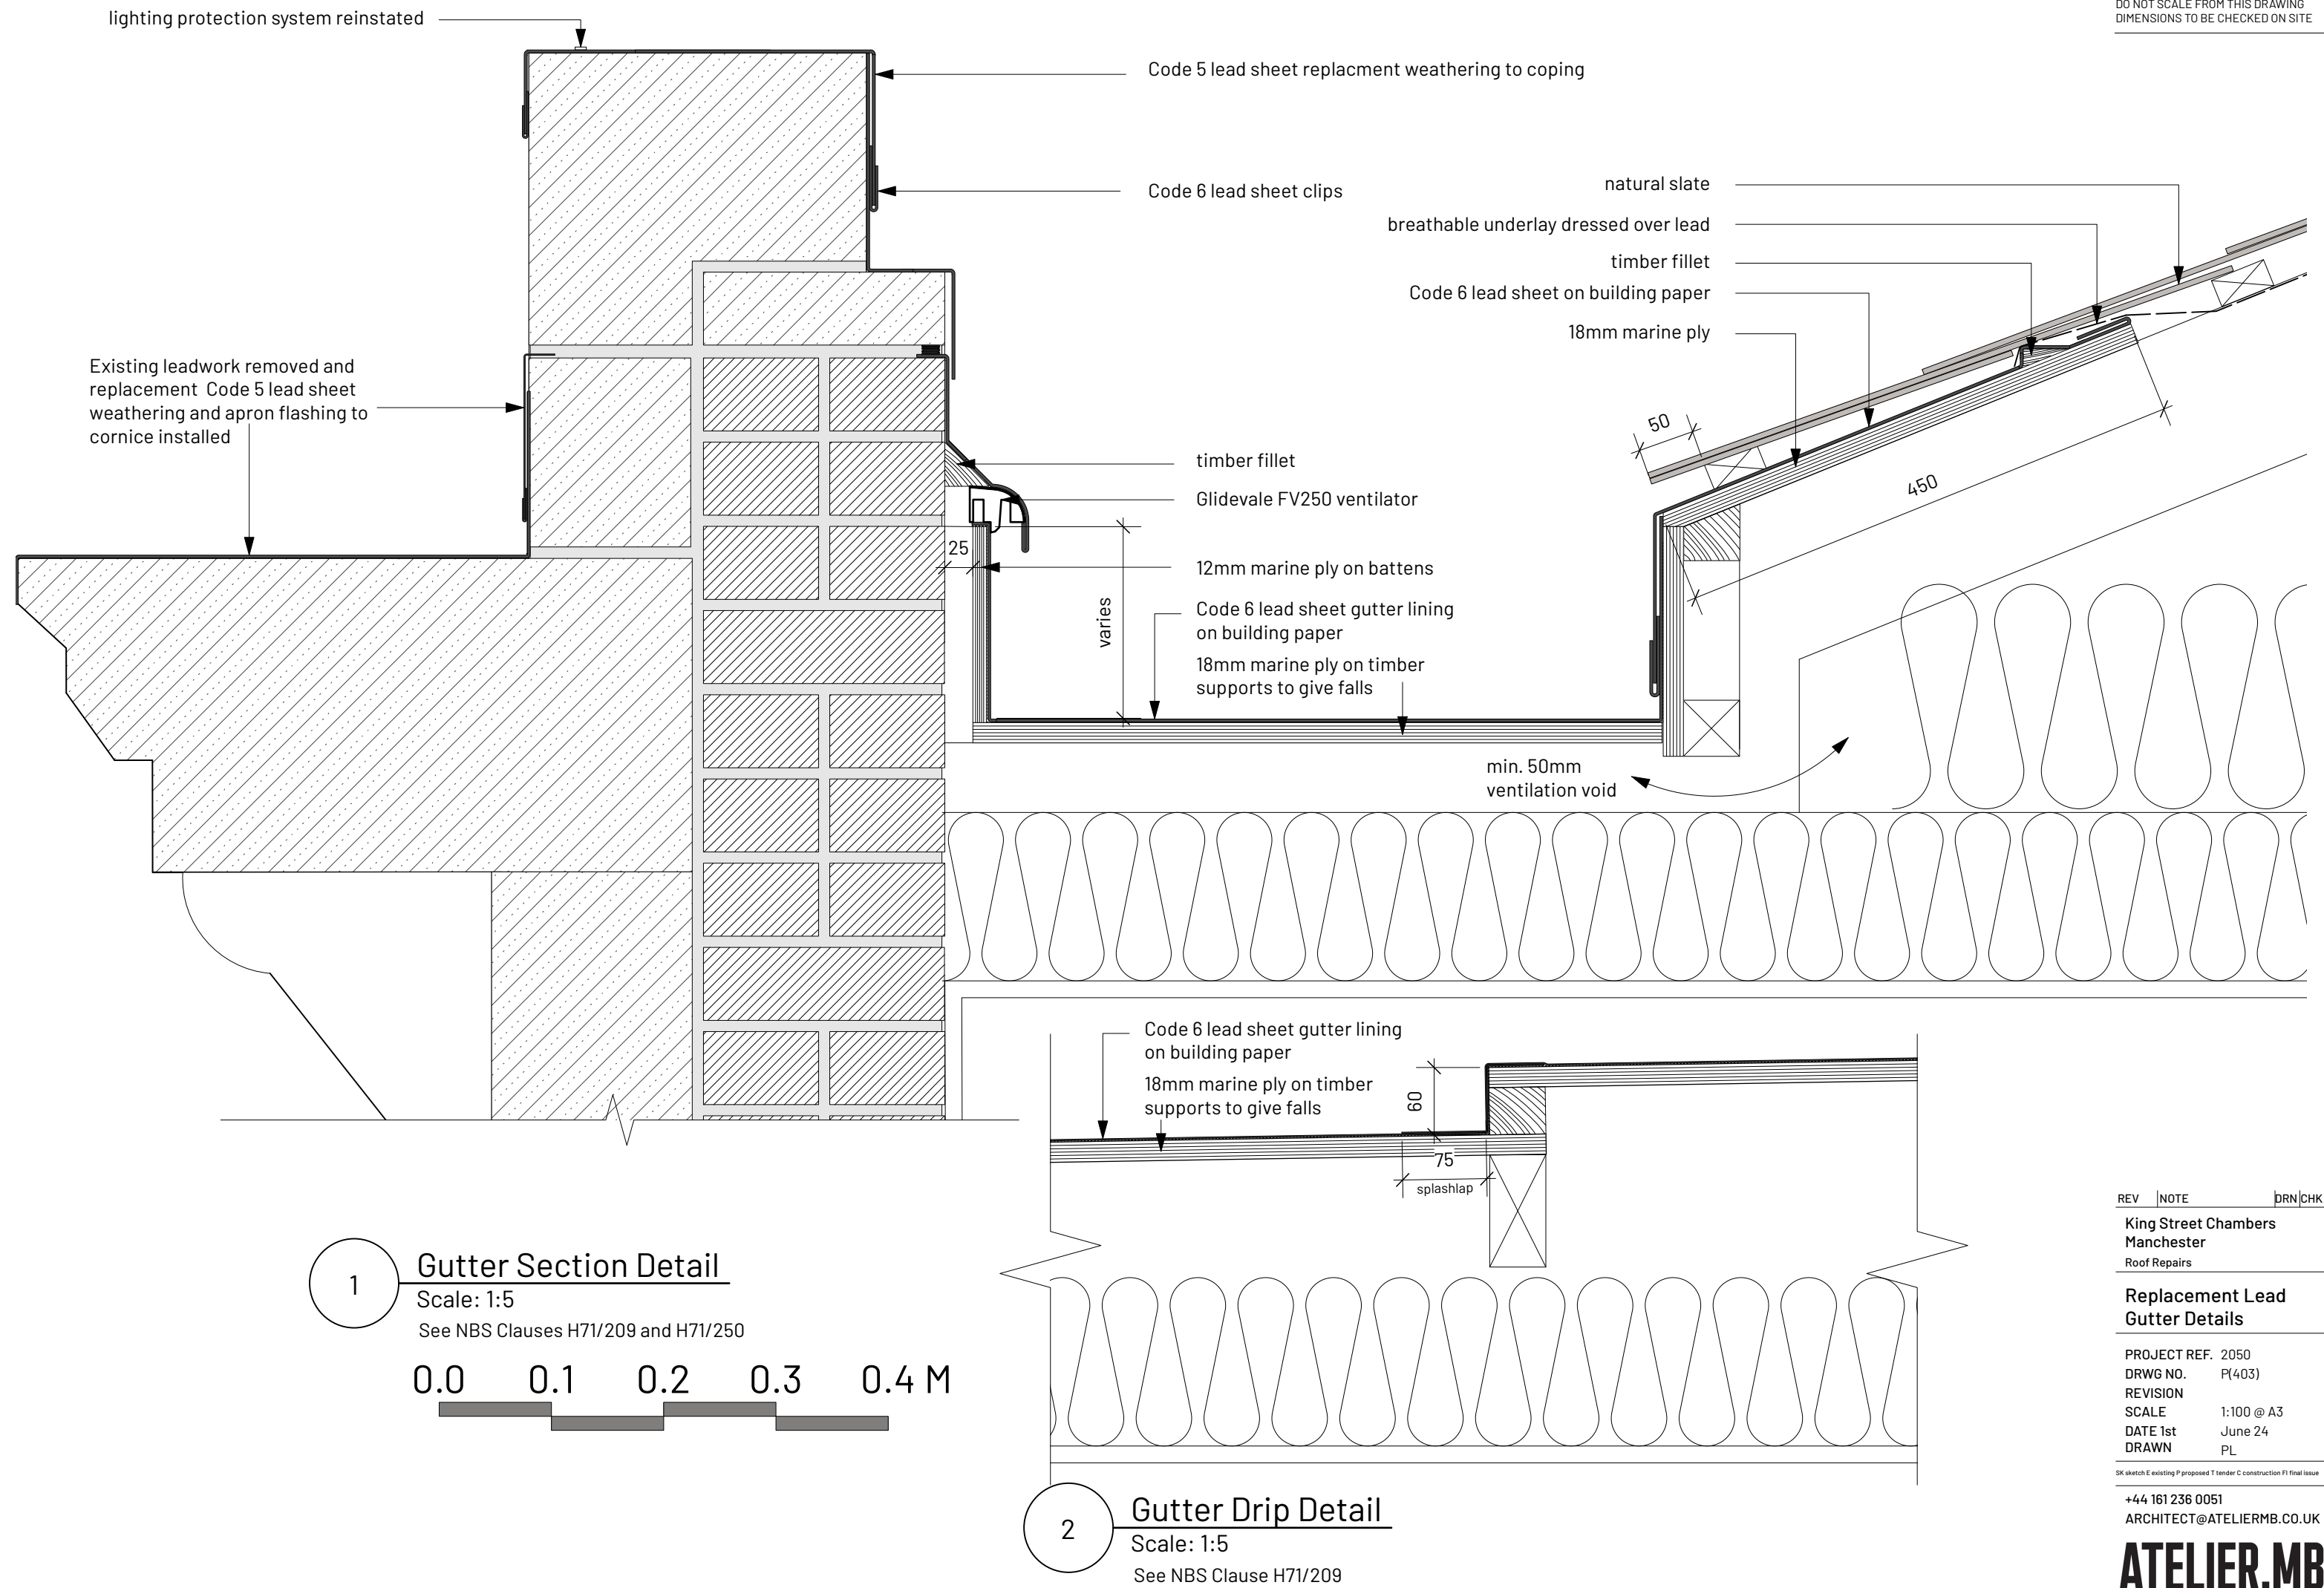

REV	NOTE	DRN/CHK
-----	------	---------

King Street Chambers Manchester Roof Repairs		
--	--	--

**Replacement Lead
Gutter Details**

PROJECT REF.	2050
DRWG NO.	P(403)
REVISION	
SCALE	1:100 @ A3
DATE 1st	June 24
DRAWN	PL

SK sketch E existing P proposed T tender C construction FI final issue

+44 161 236 0051
ARCHITECT@ATELIERMB.CO.UK

ATELIER.MB