

Garden of Contemplation

at Didsbury Cenotaph

4/10/2023 revisions



Surfaces plan/elevations

See separate Sufaces document for illustrations and further detail.

Garden of Contemplation

at Didsbury Cenotaph

v 4/10/2023
Surfaces plan

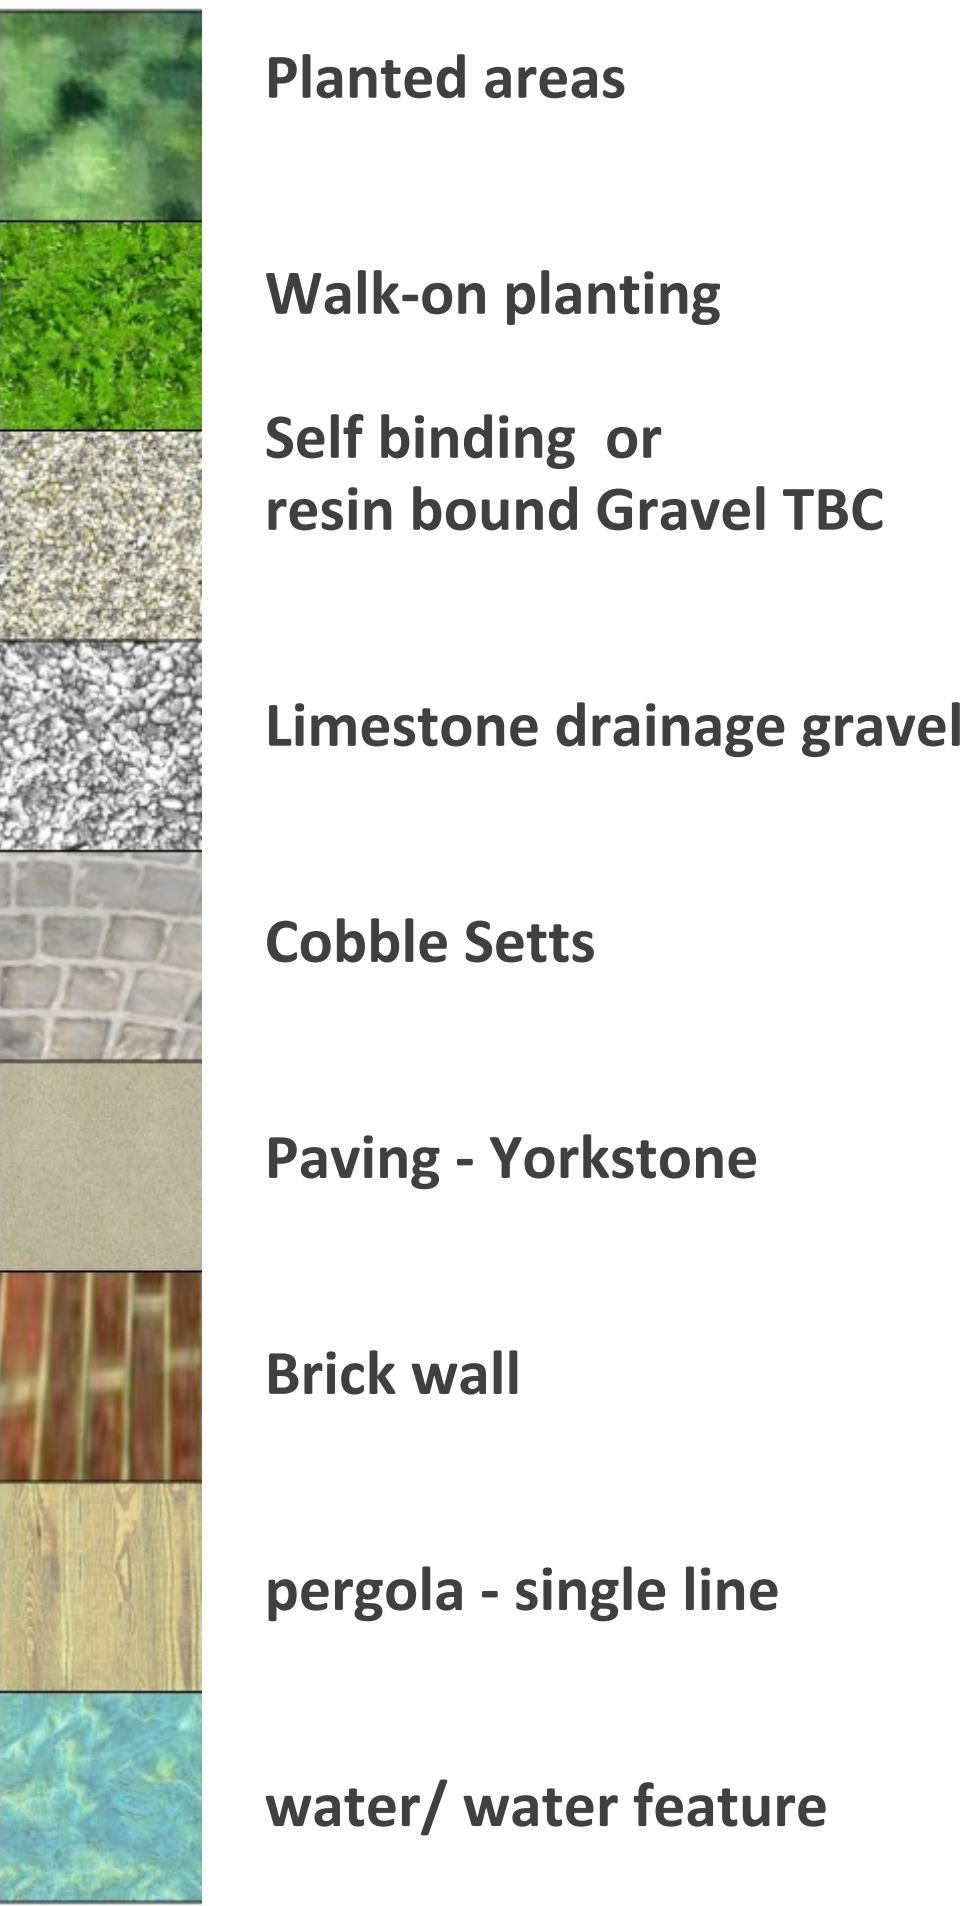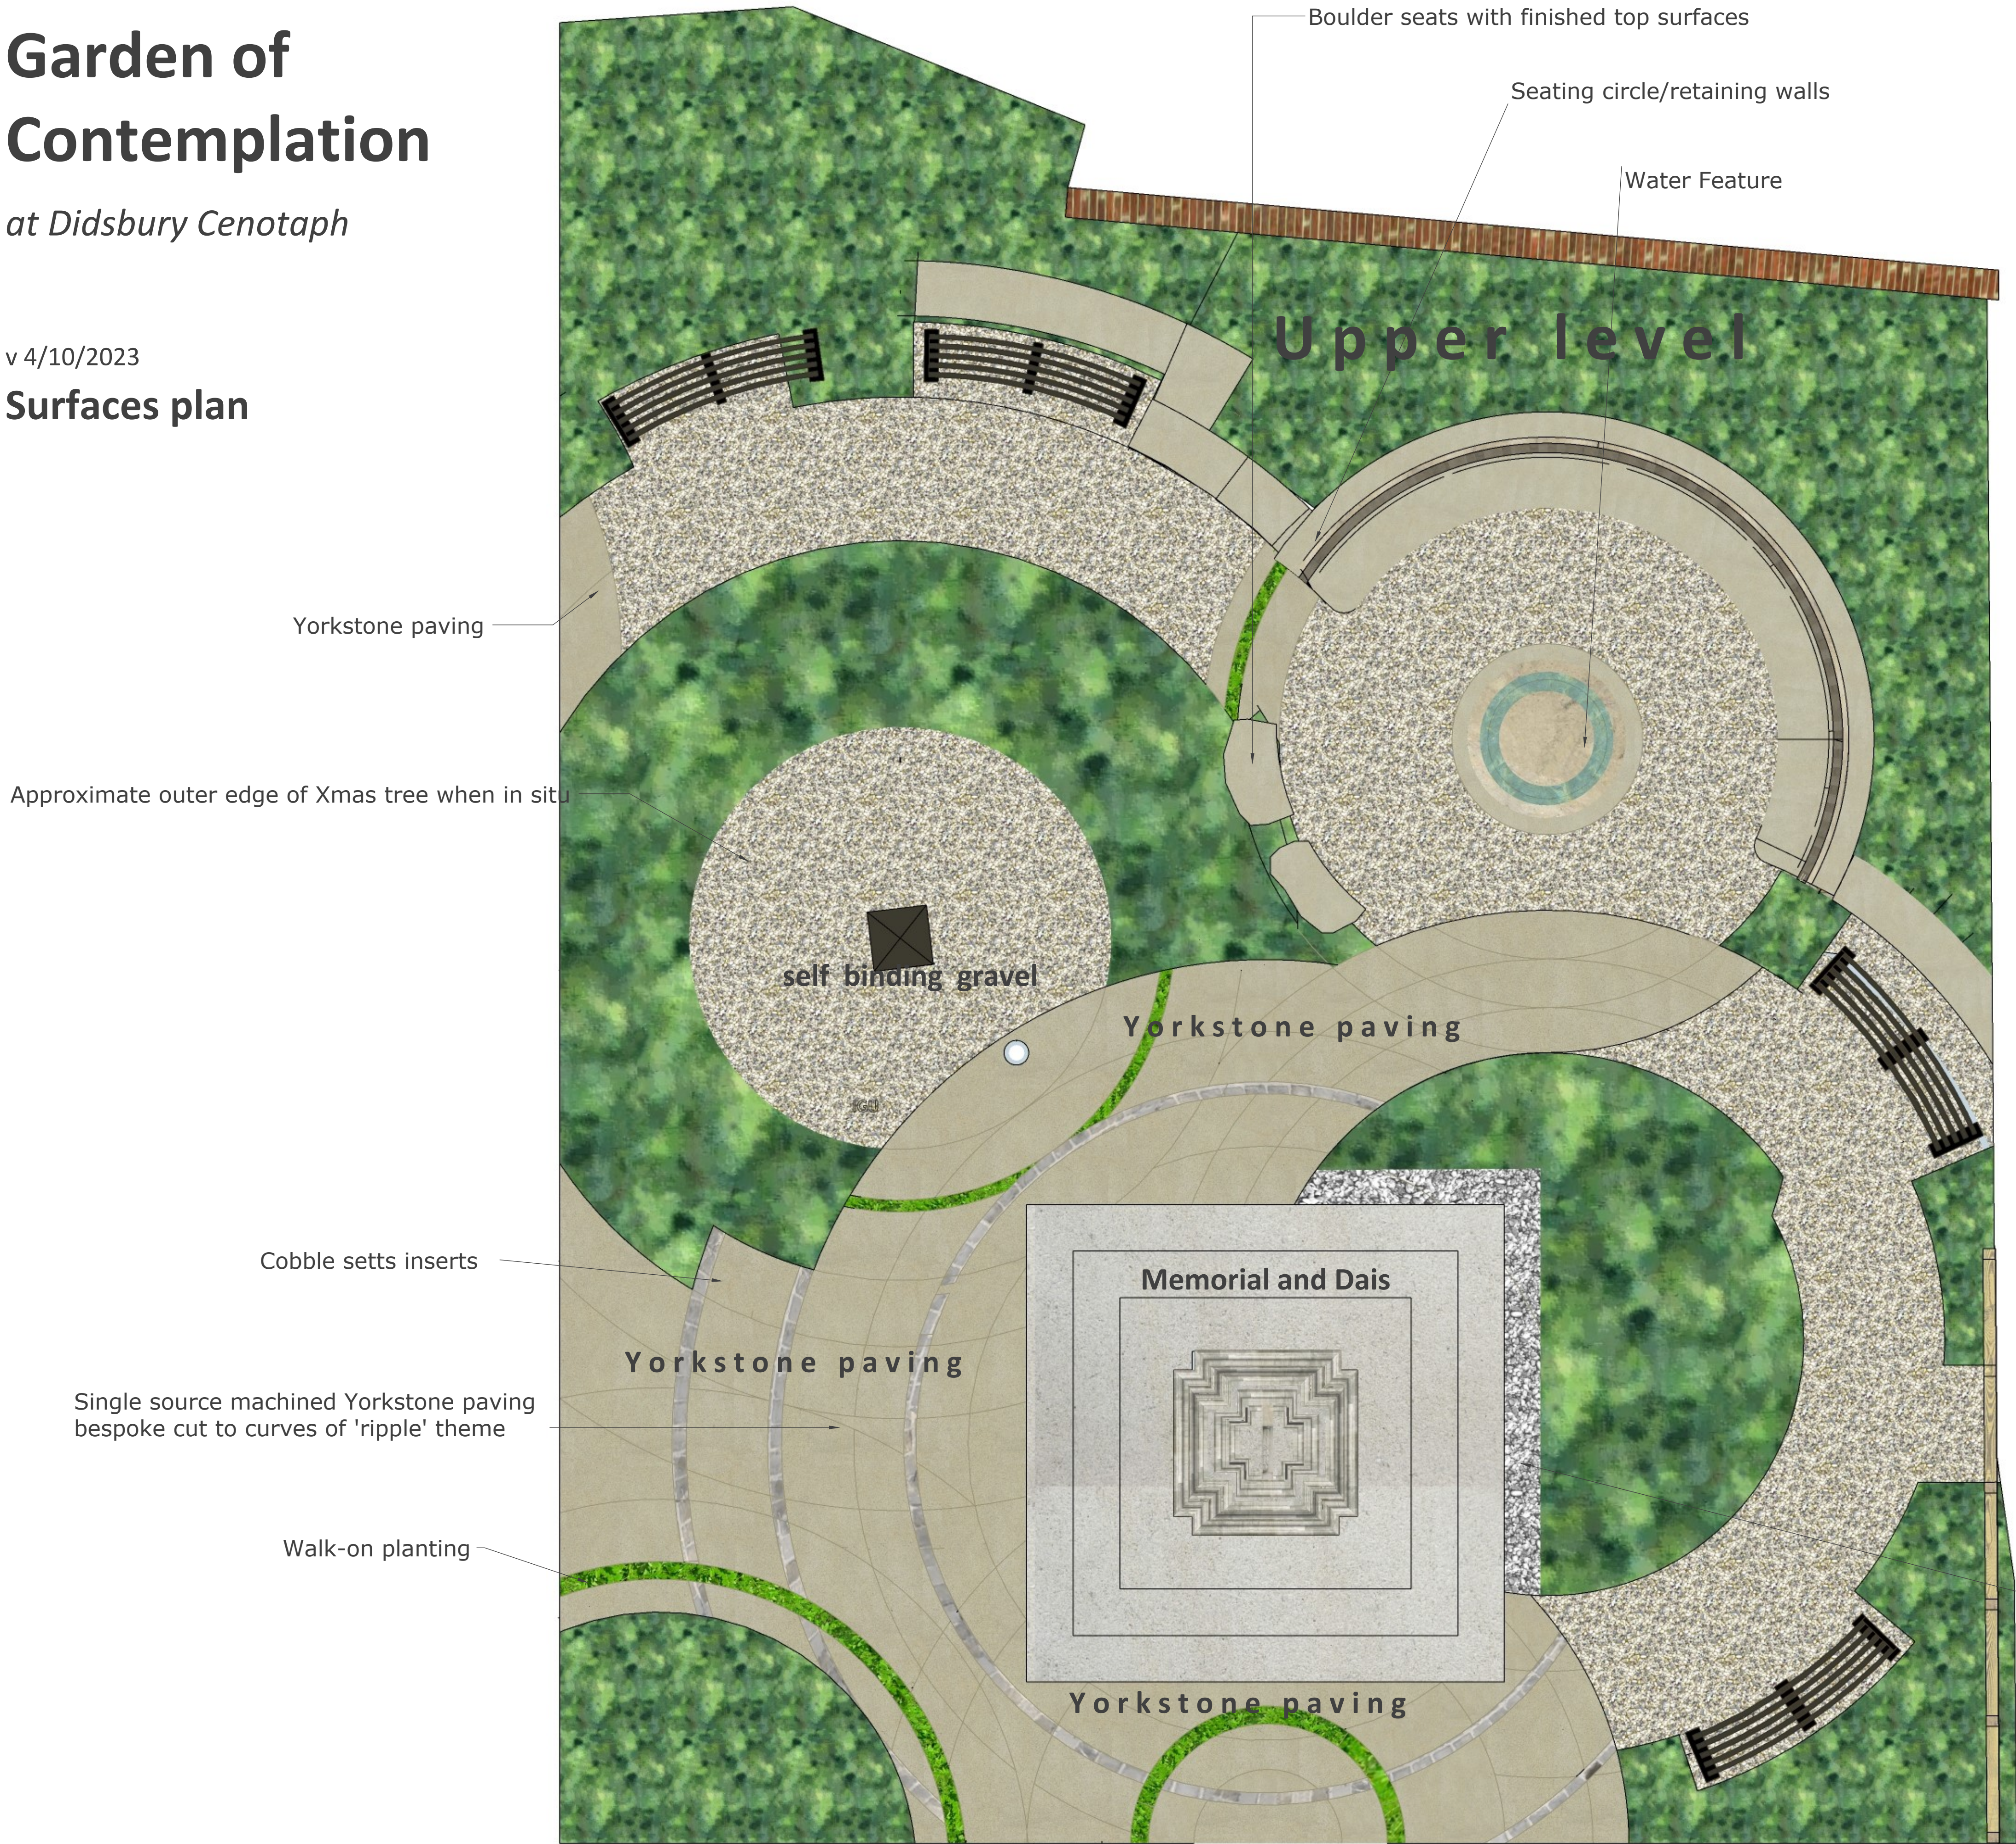

Scale 1:30 @A1, 1:120 @ A4

plan 1

Garden of Contemplation

at Didsbury Cenotaph

v 4/10/2023

Surfaces plan
3D image 1



Notes

- Preferred gravel surface to be resin bound gravel if funds allow
- Colour of gravel to be in keeping with York stone and Portland stone- soft buff and light grey/off whites.
- Planting at back ie. NW of monument to be separated from dais by 40cm of drainage gravel functioning also as splash protection for the dais. Additionally planting closest to the dais to be low, and to offer further, evergreen, splash protection.
- Path around the planting to the North of the monument has been upgraded to the same 1.2metre minimum as elsewhere, and has been moved slightly further from the monument to allow for the drainage gravel area. Other areas have been adjusted in size and position to allow for this.
- The use of the single width pergola for climbers allows the North East perimeter bed to be narrowed to accommodate the moved and widened path
- Paved areas adjacent to the monument have been simplified. Pointing of the Yorkstone will be in a blending colour eg Flowpoint ECO Natural grey
- Cobbled sett circles have been simplified and reduced to a single course of 10cm/4 inch setts each. Reclaimed basalt to be used if available otherwise tumbled grey granite.

Garden of Contemplation

at Didsbury Cenotaph

v 4/10/2023

Surfaces plan
3D image 2

