
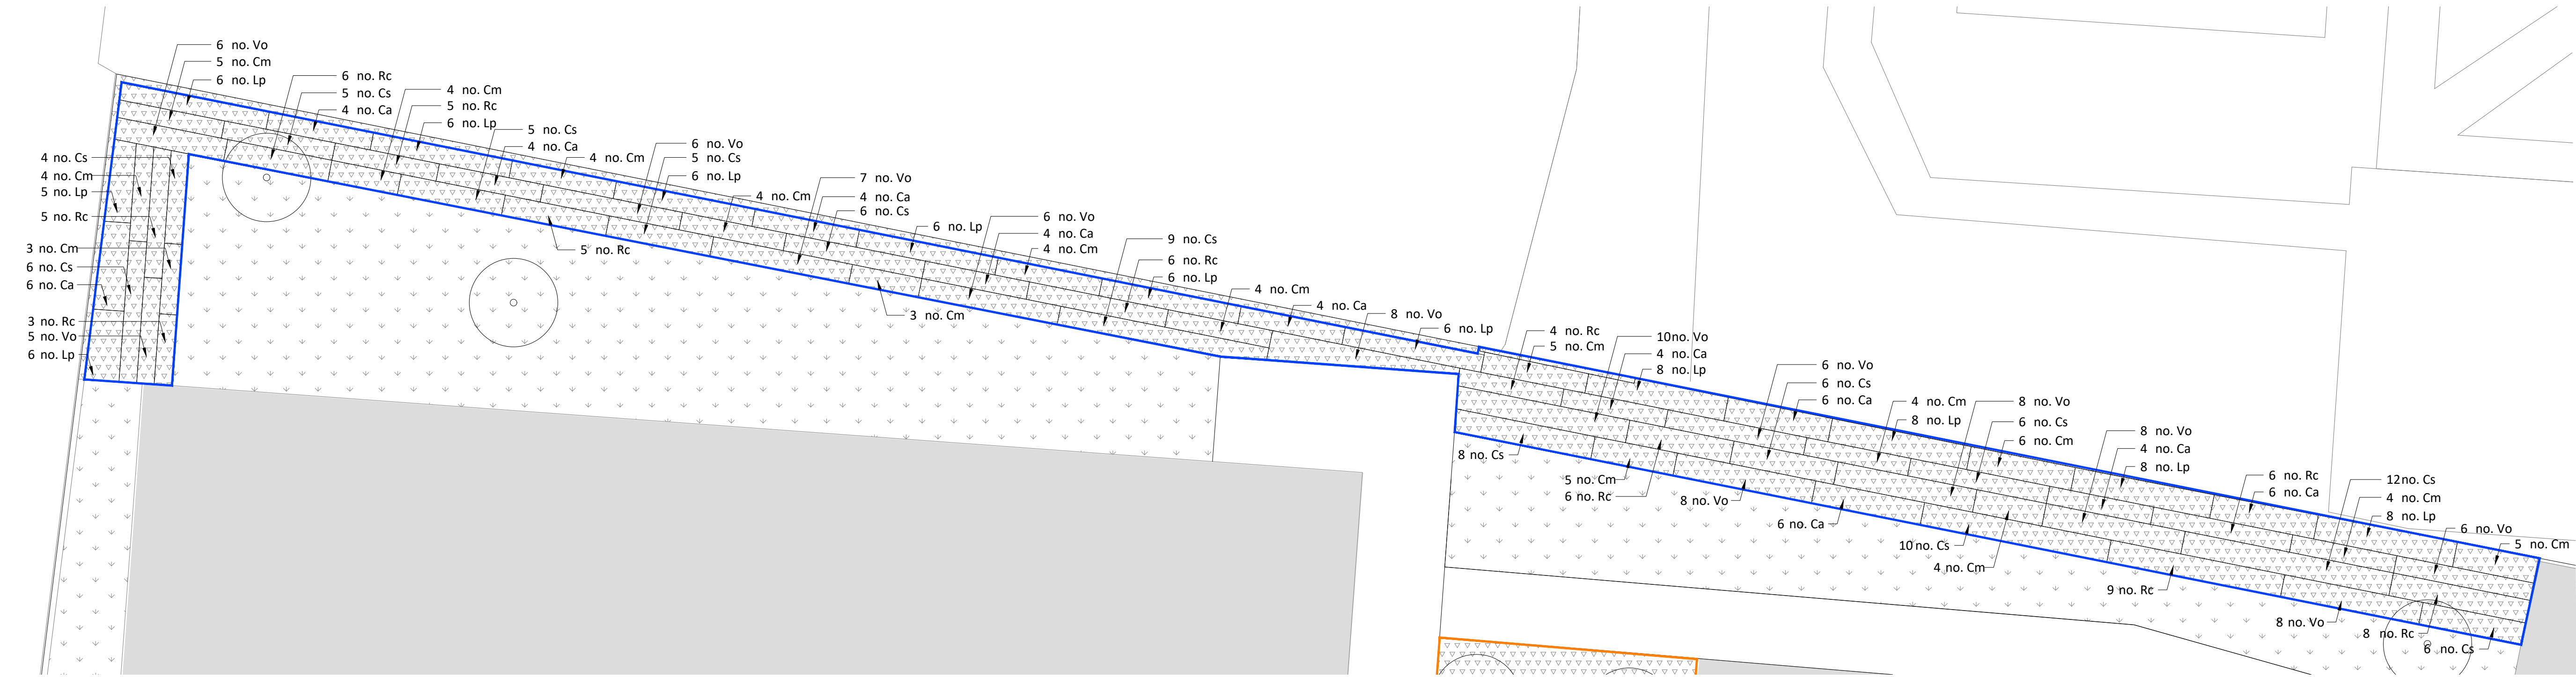
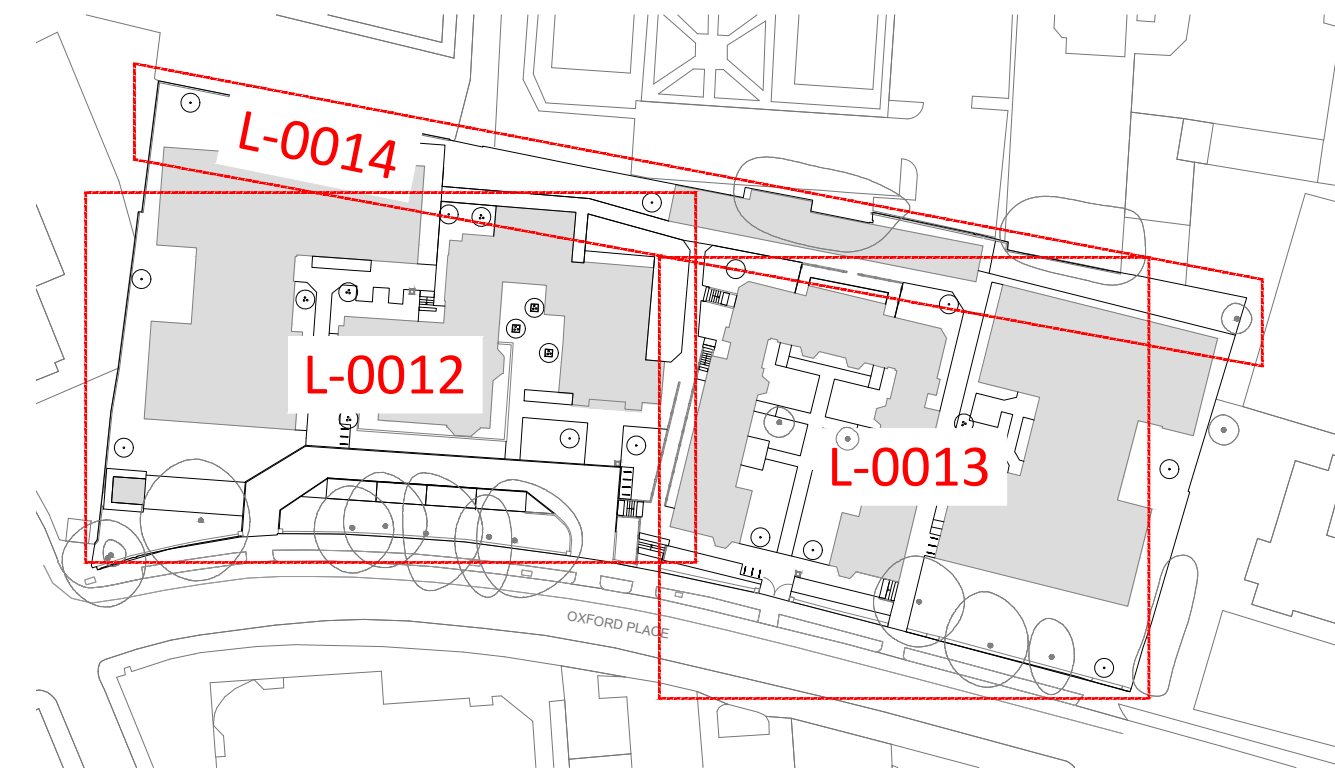


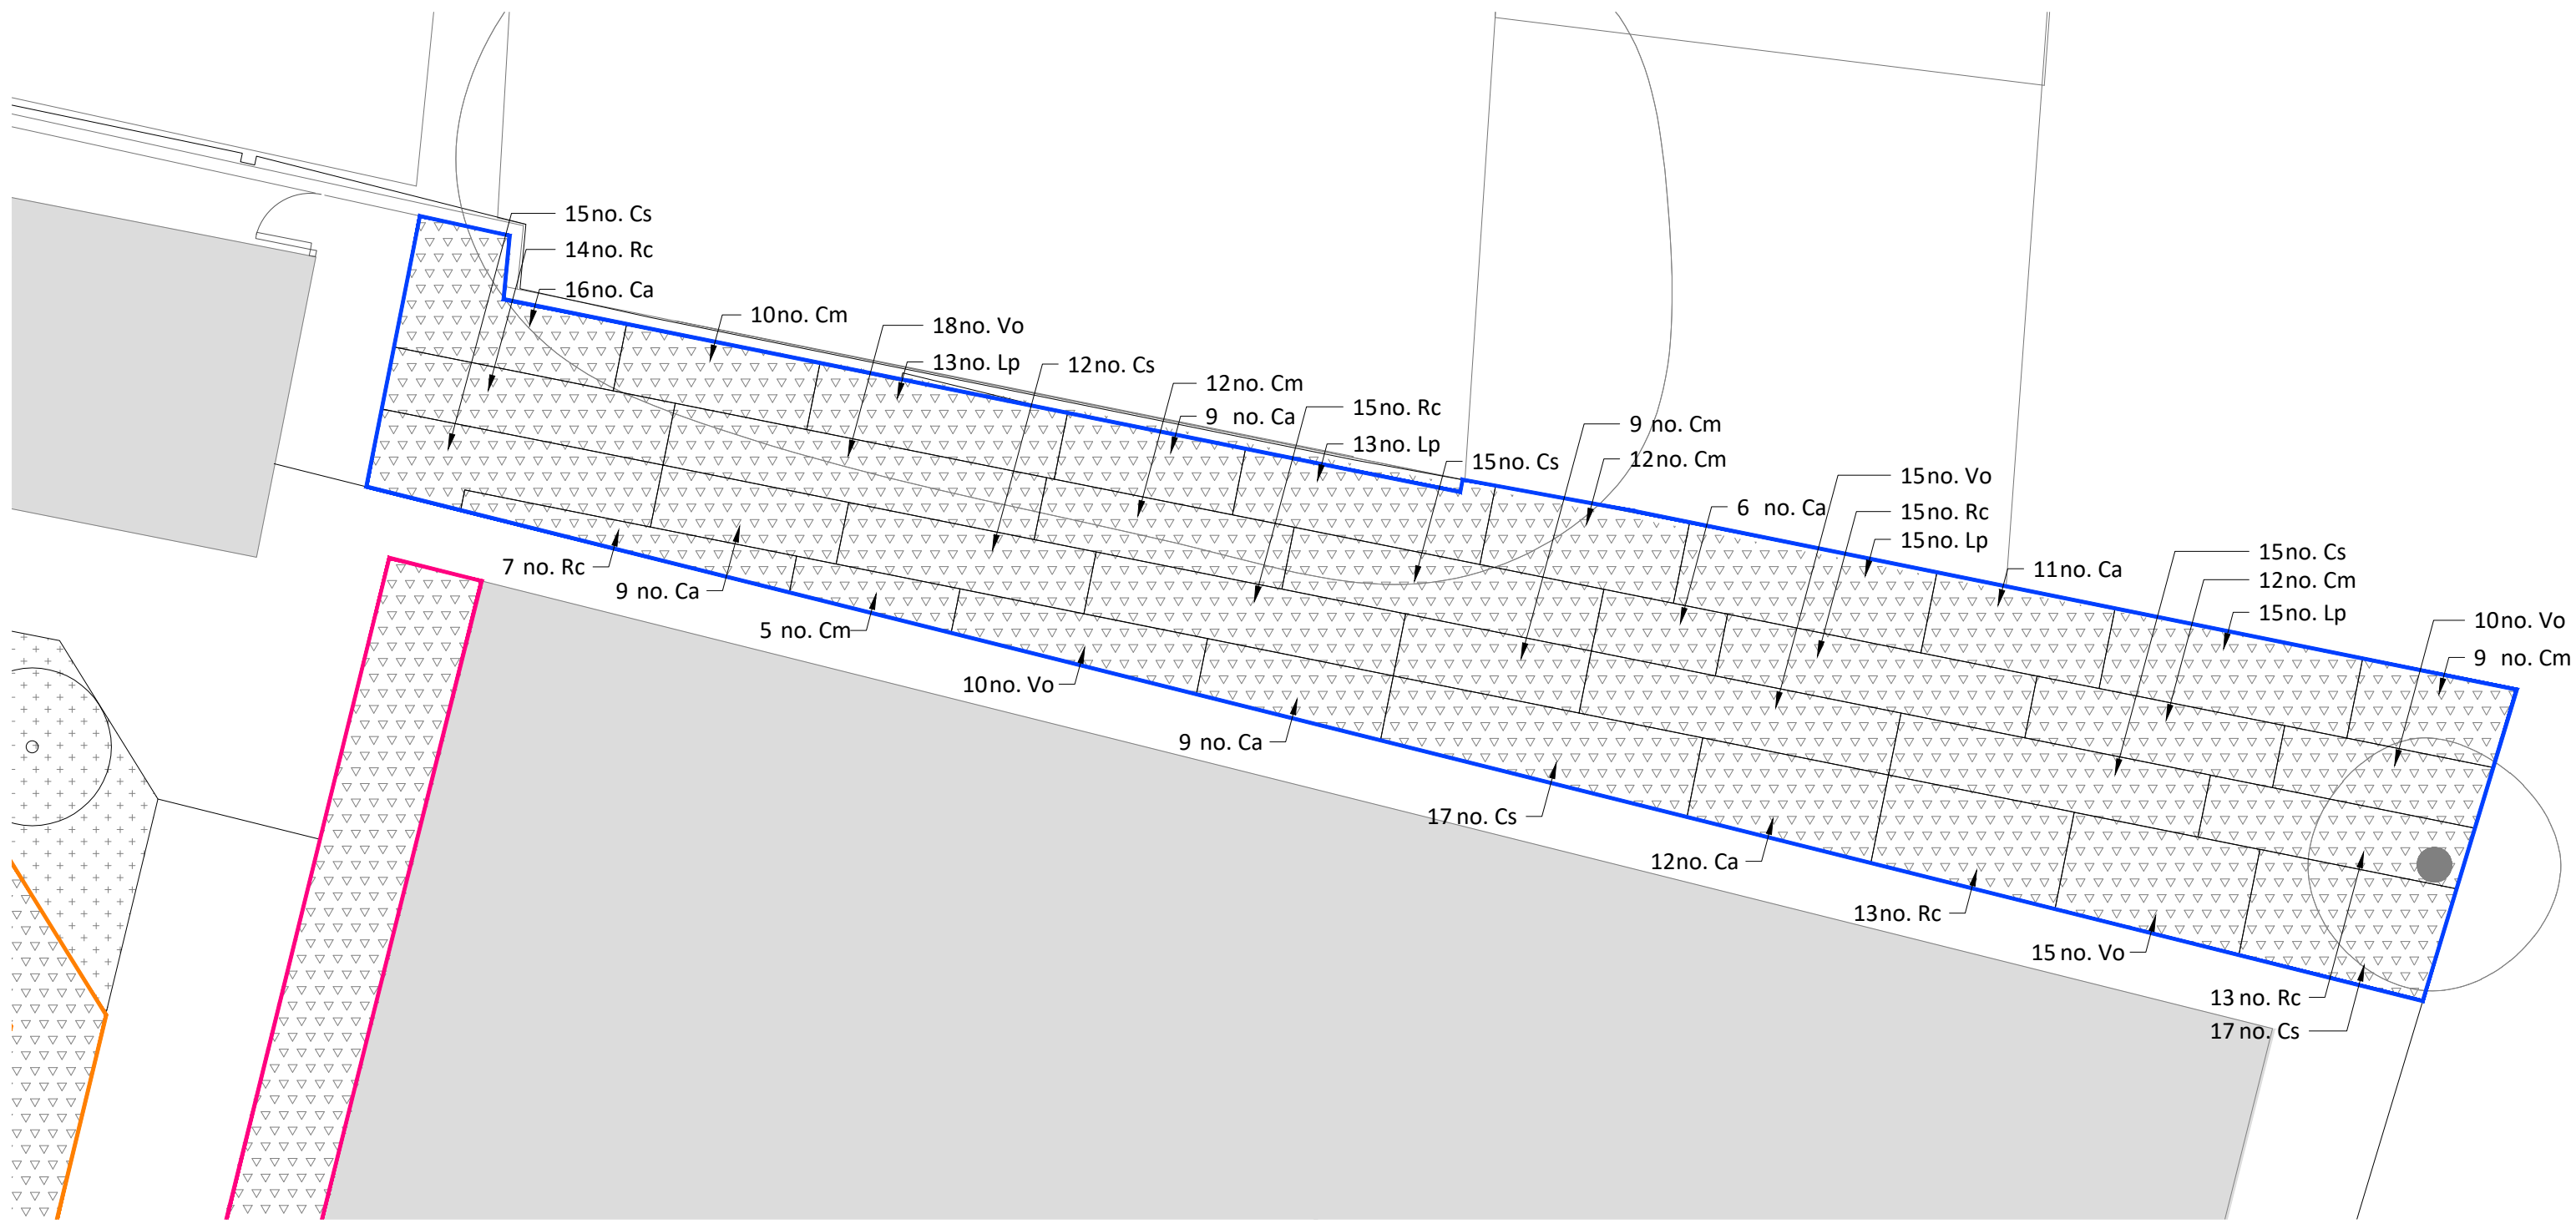

- Notes**
- All dimensions in mm, unless otherwise stated.
 - Scaling from drawing if printed incorrectly may lead to errors.
 - All information outside red line boundary shown for contextual purpose only.
 - This drawing is to be read in conjunction with landscape general arrangement, planting schedules, details and specification.
 - Refer to 0919-RFM-XX-00-DR-L-0015 for planting schedules.
 - Refer to arboricultural impact assessment for full details of tree retention and removals
- Planting Notes**
- Soft landscape contractor to undertake a briefing session with landscape architect prior to installation of planting on site.
 - Planting to be installed in an evenly spaced staggered matrix, avoiding visible rows.
 - All topsoil for the landscaping must be in accordance with the latest British Standards, BS 3882:2015.
 - All subsoil to be in accordance with BS8601:2013.
 - Tree pits to include 150mm depth of free draining gravel wrapped in geotextile membrane to base of pit.
 - The base to all planting areas to be broken up / loosened and debris removed to promote good drainage.
 - Container Grown Plants: To comply with the National Plant Specification. Shrubs shall be planted in pits min. 300 x 300 x 200mm depth. Roots are to be fully submerged beneath topsoil.
 - Mulch: All Planting beds to receive 50mm ornamental mulch.
 - Watering: Plant only into moist soil and water thoroughly to the full depth of soil immediately after planting.
 - Wildflower meadows subject to seasonal mowing regime.
 - Any proposed plant substitution shall be agreed with the landscape architect prior to ordering.

Issued for discharge of planning condition

25.01.24 Issue for Stage 4
Date Description of revision JS TD MS P01
Drawn Checked ApprovedRevision

re-form
landscape architecture

W: re-formlandscape.com
E: info@re-formlandscape.com
Edinburgh +44 (0)131 354 1876
Leeds +44 (0)113 245 4695
Manchester +44 (0)161 397 4953

Project
ST GABRIEL'S
RF21-919

Client
MCLAREN PROPERTY

Document title
PLANTING PLAN 03

Paper size
A1

Status
PARTIALLY SIGNED OFF

Drawing number
0919-RFM-XX-00-DR-L-0014

Scale
1:100

B4

Revision
P01

© re-form landscape architecture