



| rev | details                             | by | date       |
|-----|-------------------------------------|----|------------|
| P00 | First Issue for Planning            | CB | 26.01.2024 |
| P01 | PLANTER EDGE MOVED AWAY FROM FACADE | SB | 07.03.2024 |
| P02 | Stage 4 Issue                       | TH | 04.07.2024 |
|     |                                     |    |            |
|     |                                     |    |            |
Notes


- 1.0 Do not scale from drawing, use figured dimensions only  
1.1 All dimensions to be checked onsite  
1.2 This drawing to be read in conjunction with all other Gillespies drawings and specifications

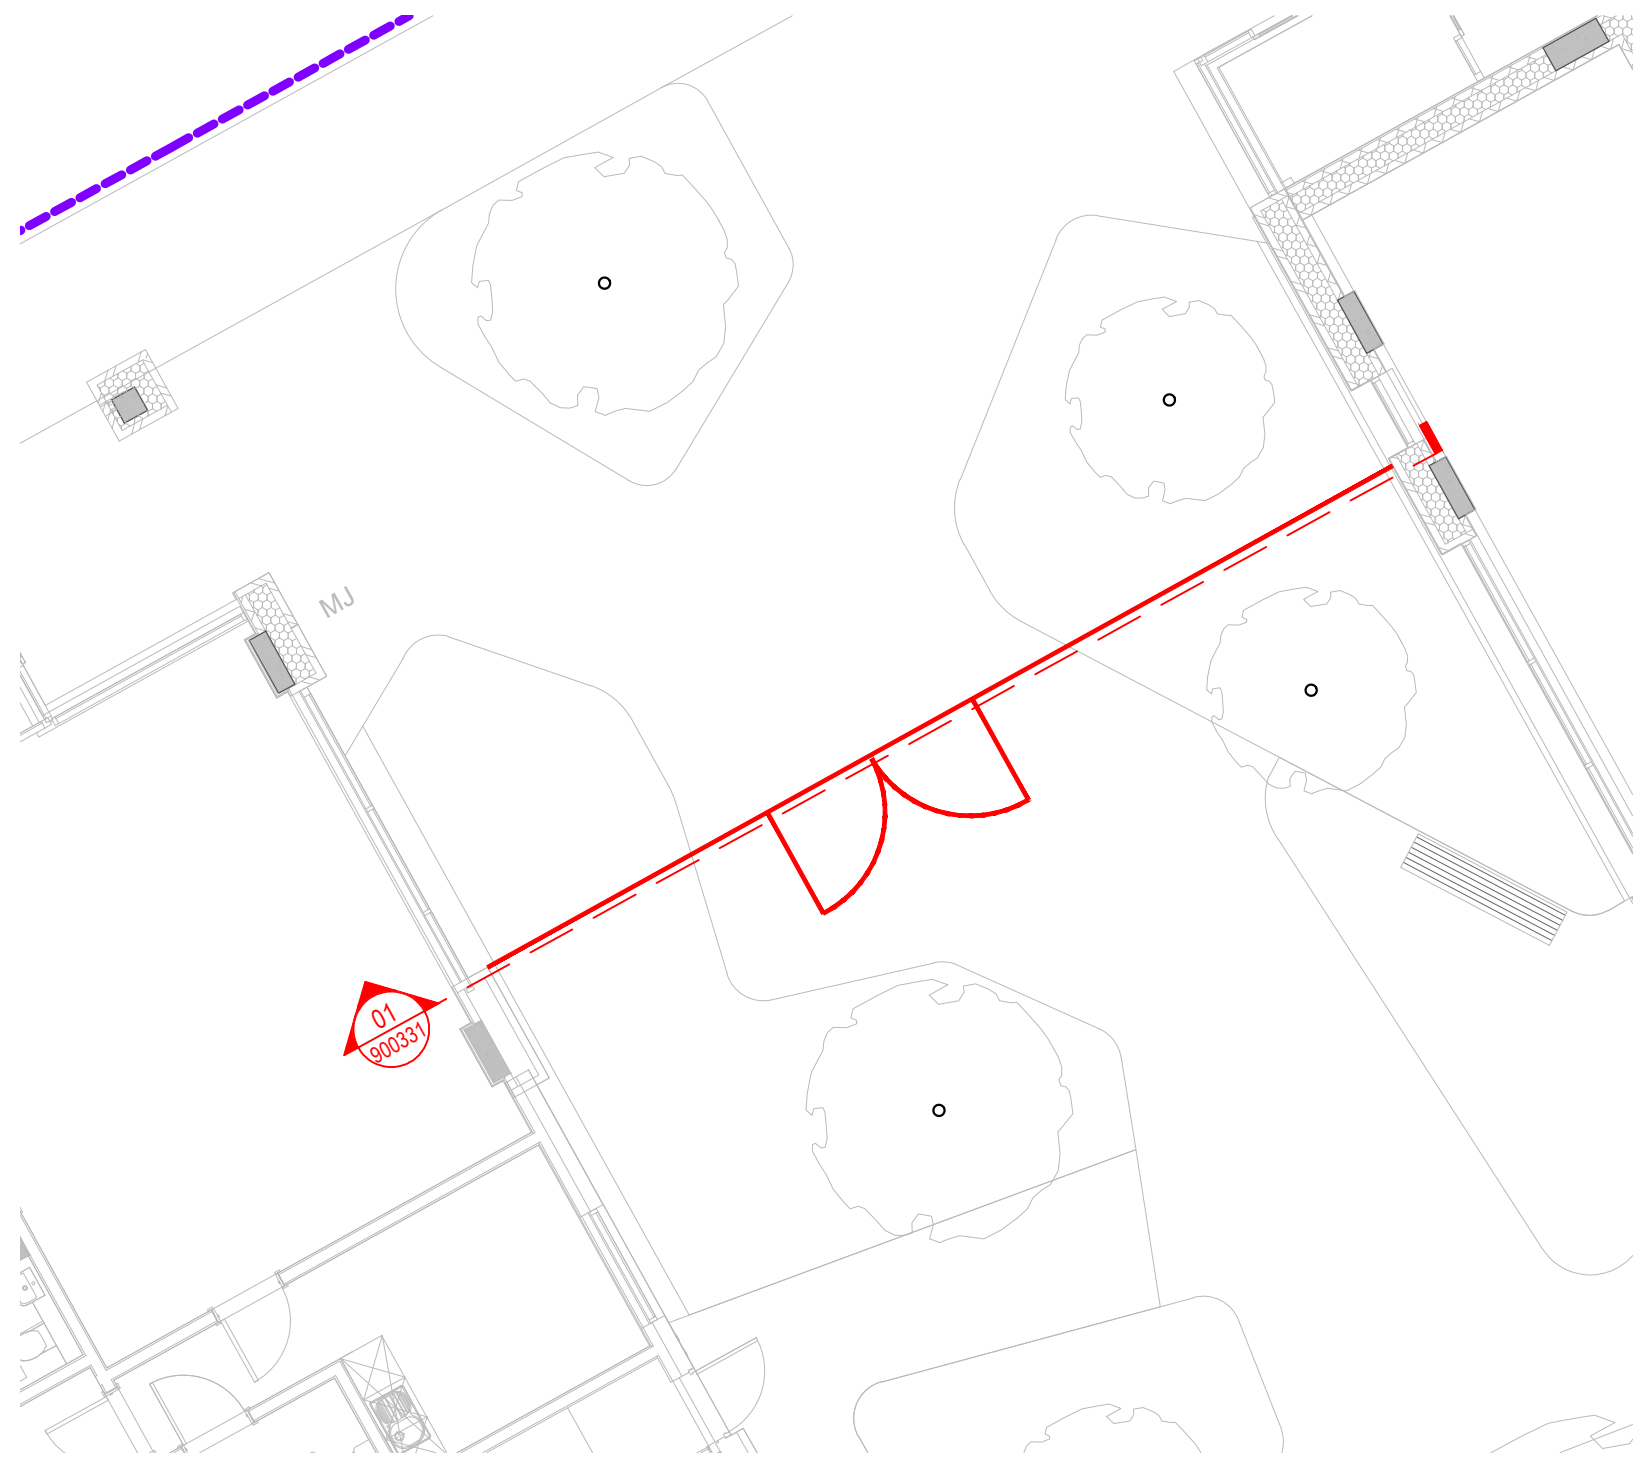

01 900331  
B3 - Steel Fenceline and Pedestrian Entrance Access  
Scale 1: 100 @A1

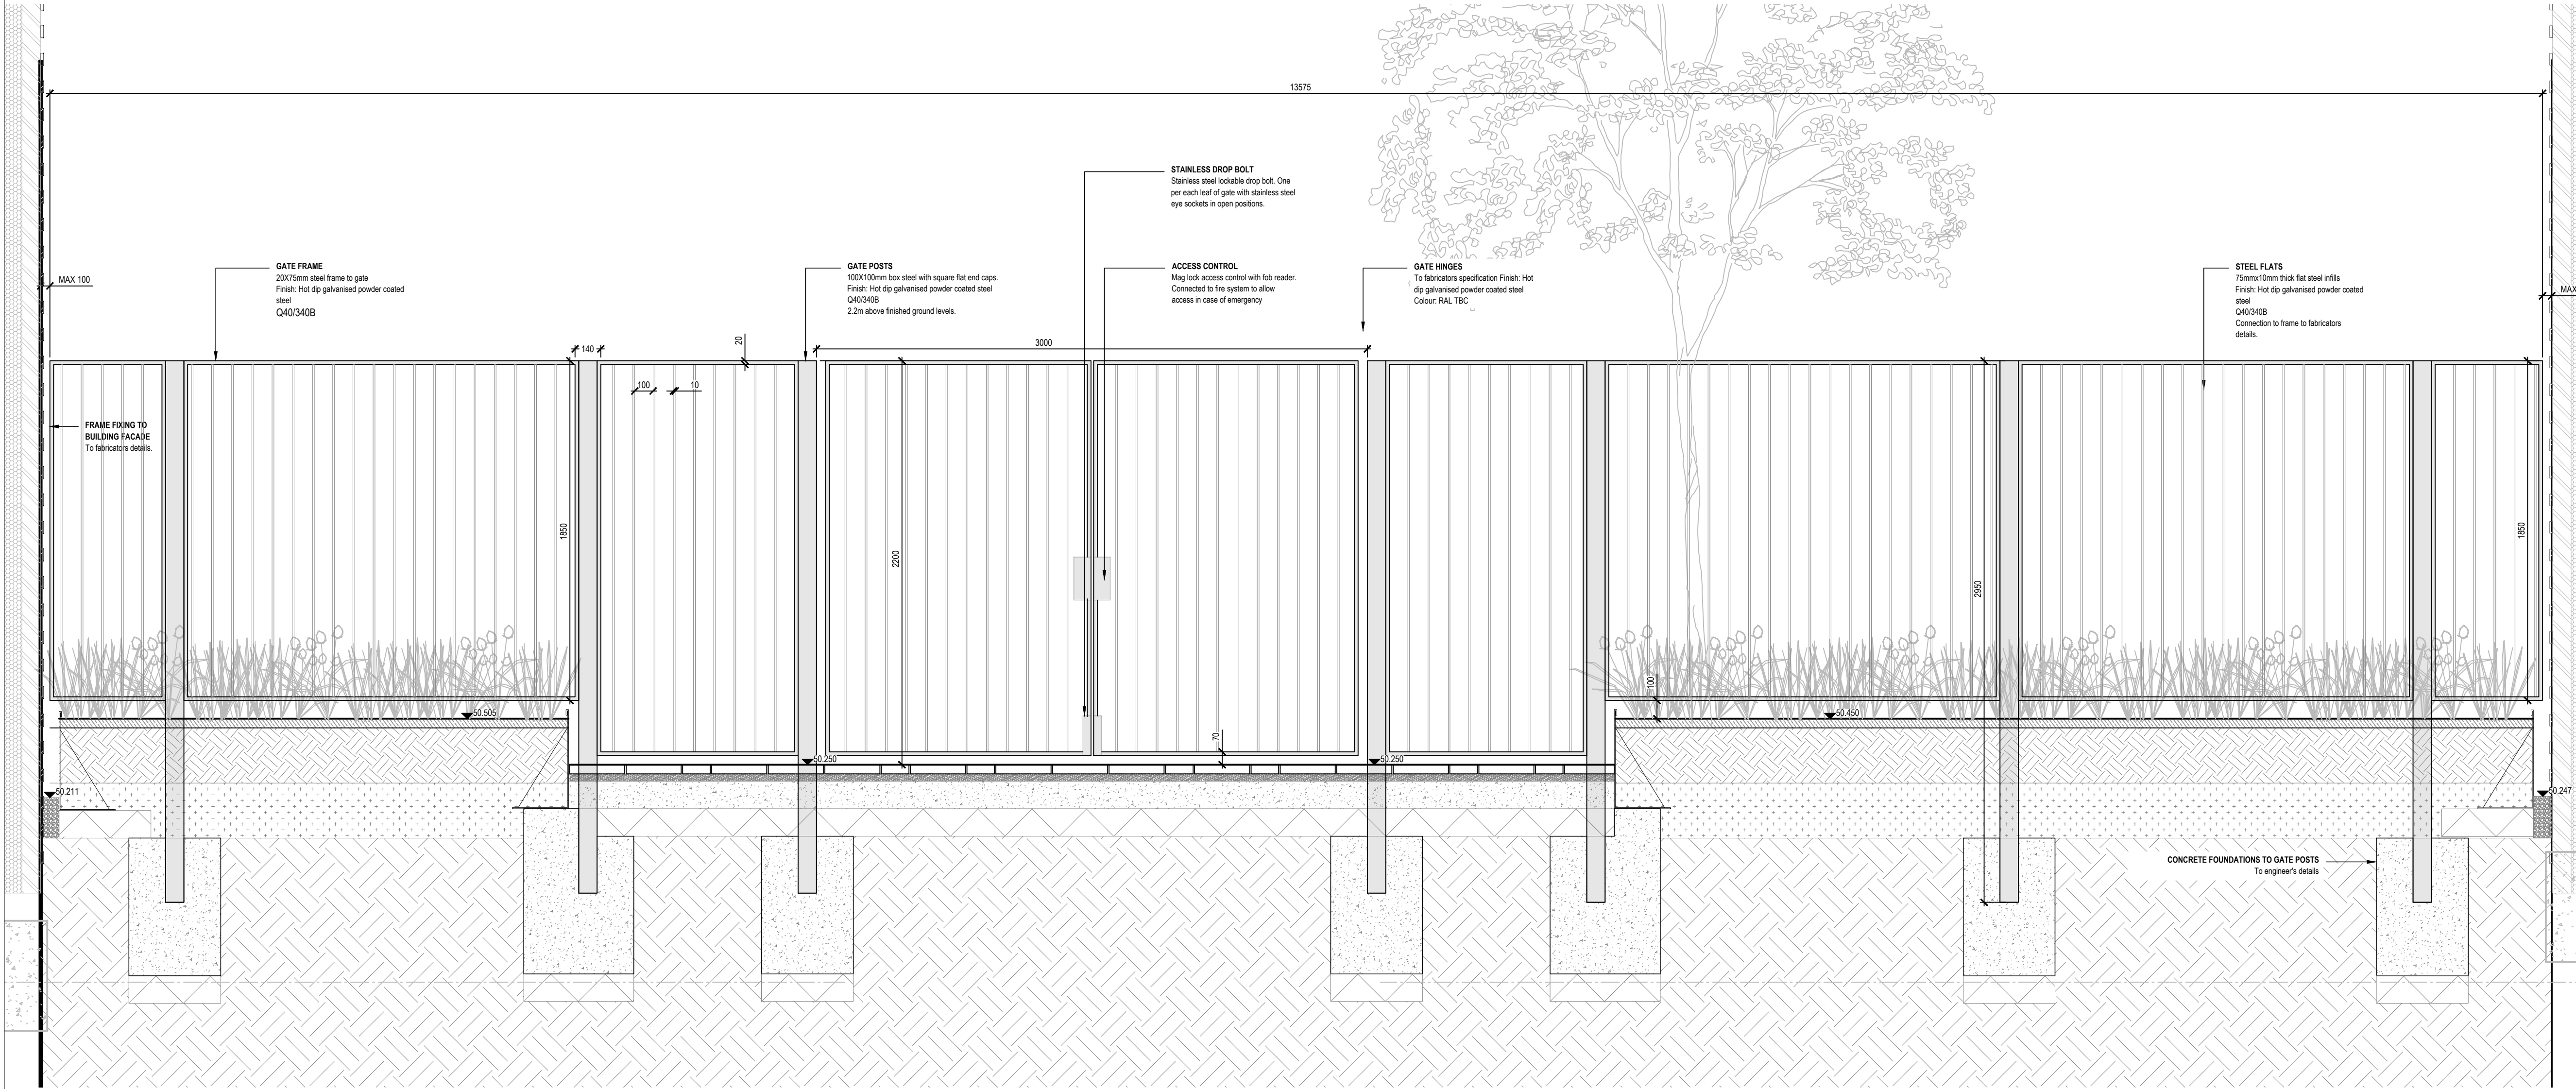

01 900331  
B3 - Steel Fenceline and Pedestrian Entrance Access  
Scale 1: 20 @A1

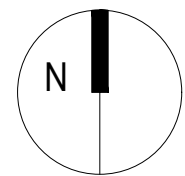

Ordinance Information shown is reproduced from Ordnance Survey material with the permission of Ordnance Survey on behalf of the Controller of Her Majesty's Stationary Office @ Crown Copyright. Unauthorised reproduction infringes Crown Copyright and may lead to prosecution or civil proceedings. License No. 1000 17362

Project title  
JERSEY WHARF, ANCOATS

Drawing title  
FENCING DETAILS - ACCESS GATE 02

| Purpose of Issue | Scale                      | Drawn          |
|------------------|----------------------------|----------------|
| STAGE 4          | As shown @ A1              | CB             |
|                  | Date                       | Checked        |
|                  | 26.01.2024                 | SB             |
|                  | Drawing number             | Revision       |
|                  | EYJW-GIL-EX-00-DR-L-900331 | P02            |
|                  | S3 - REVIEW AND COMMENT    | Drawing Status |



Client  
John Sisk & Son Limited

Gillespies

5th Floor, Phoenix House, 3 South Parade, Leeds, LS1 5DZ  
P: 0113 247 0550 F: 0113 247 0550 E: design.team@gillespies.co.uk

© copyright GILLESPIES LLP, all rights reserved