



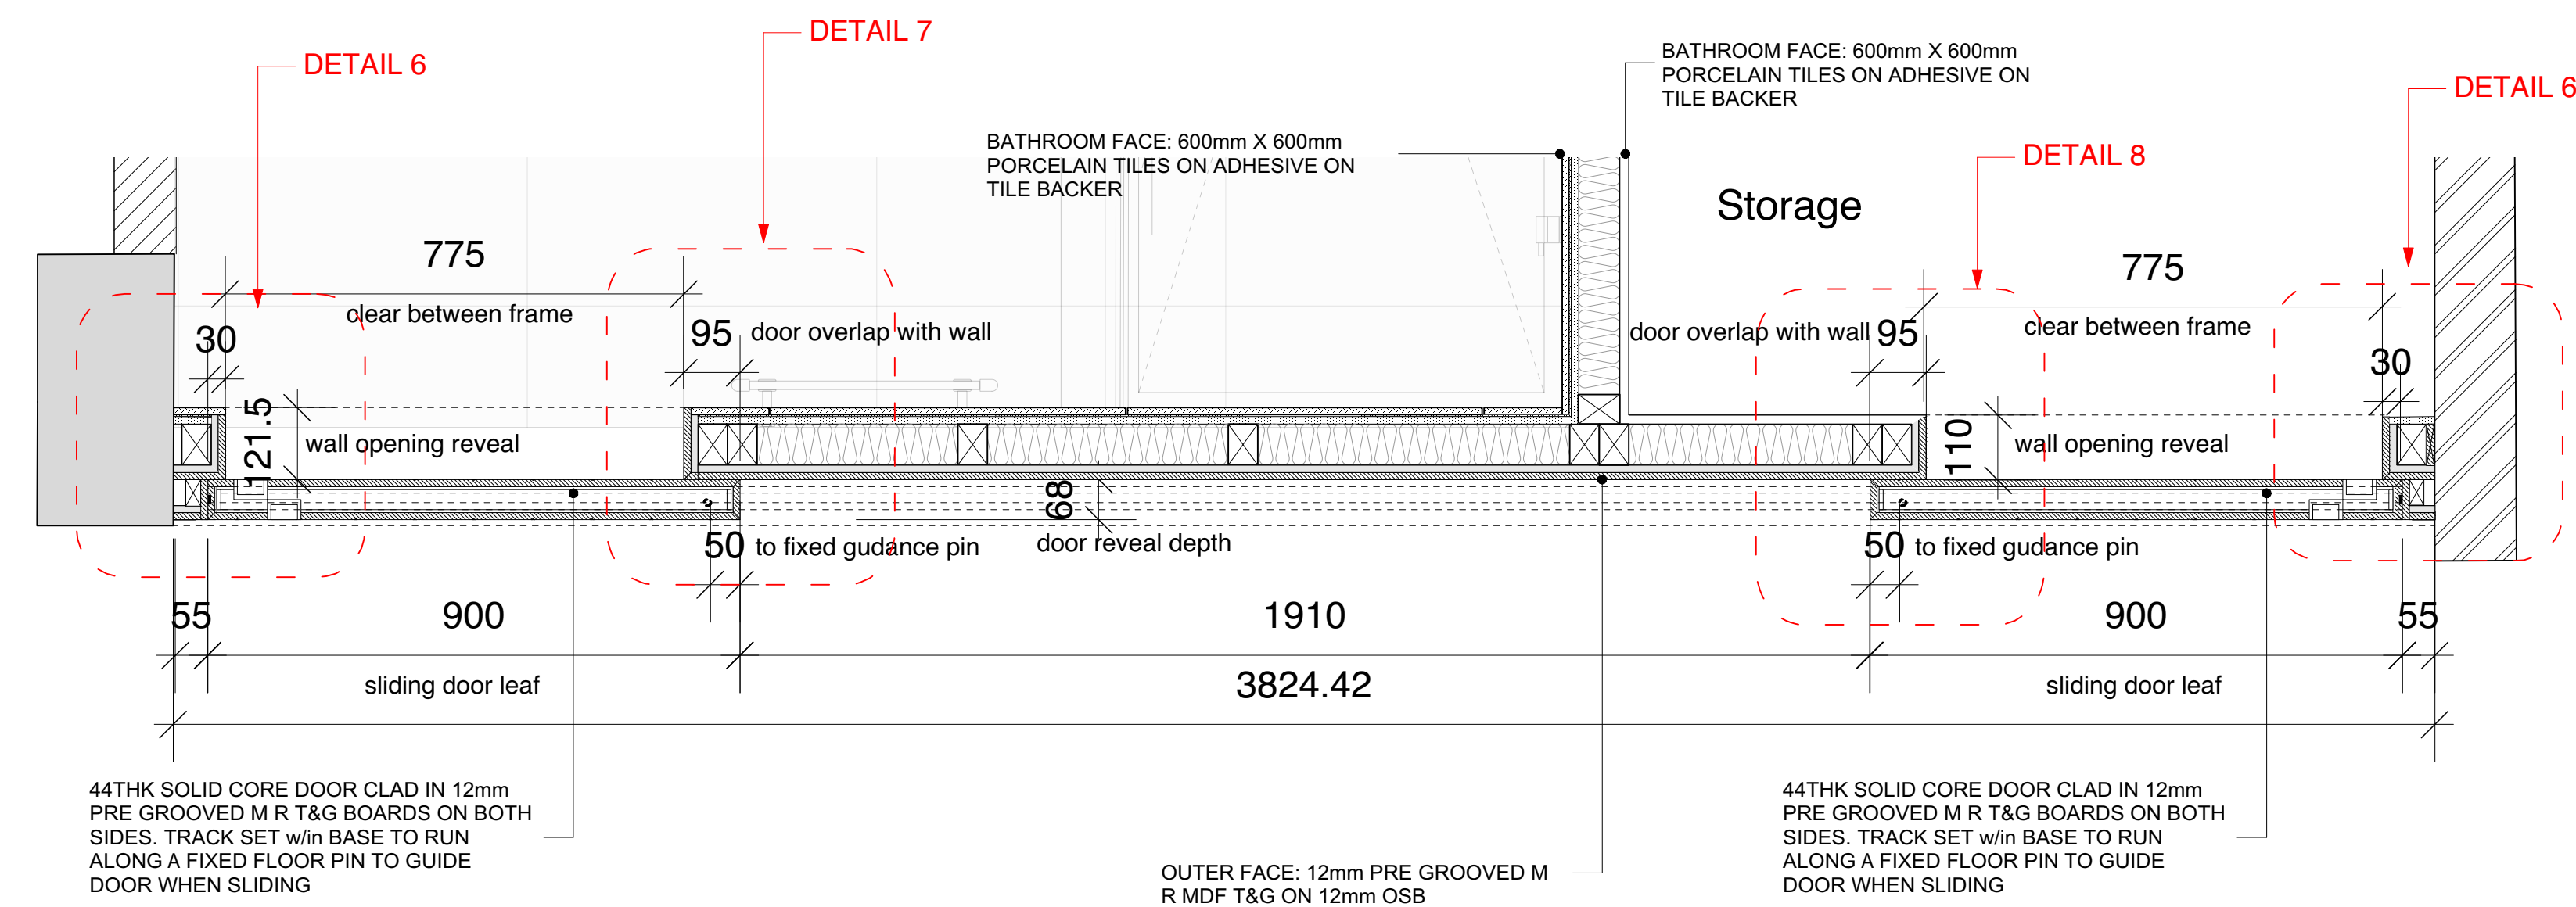

1 Basement Shower Room Detail Plan
Scale: 1:10

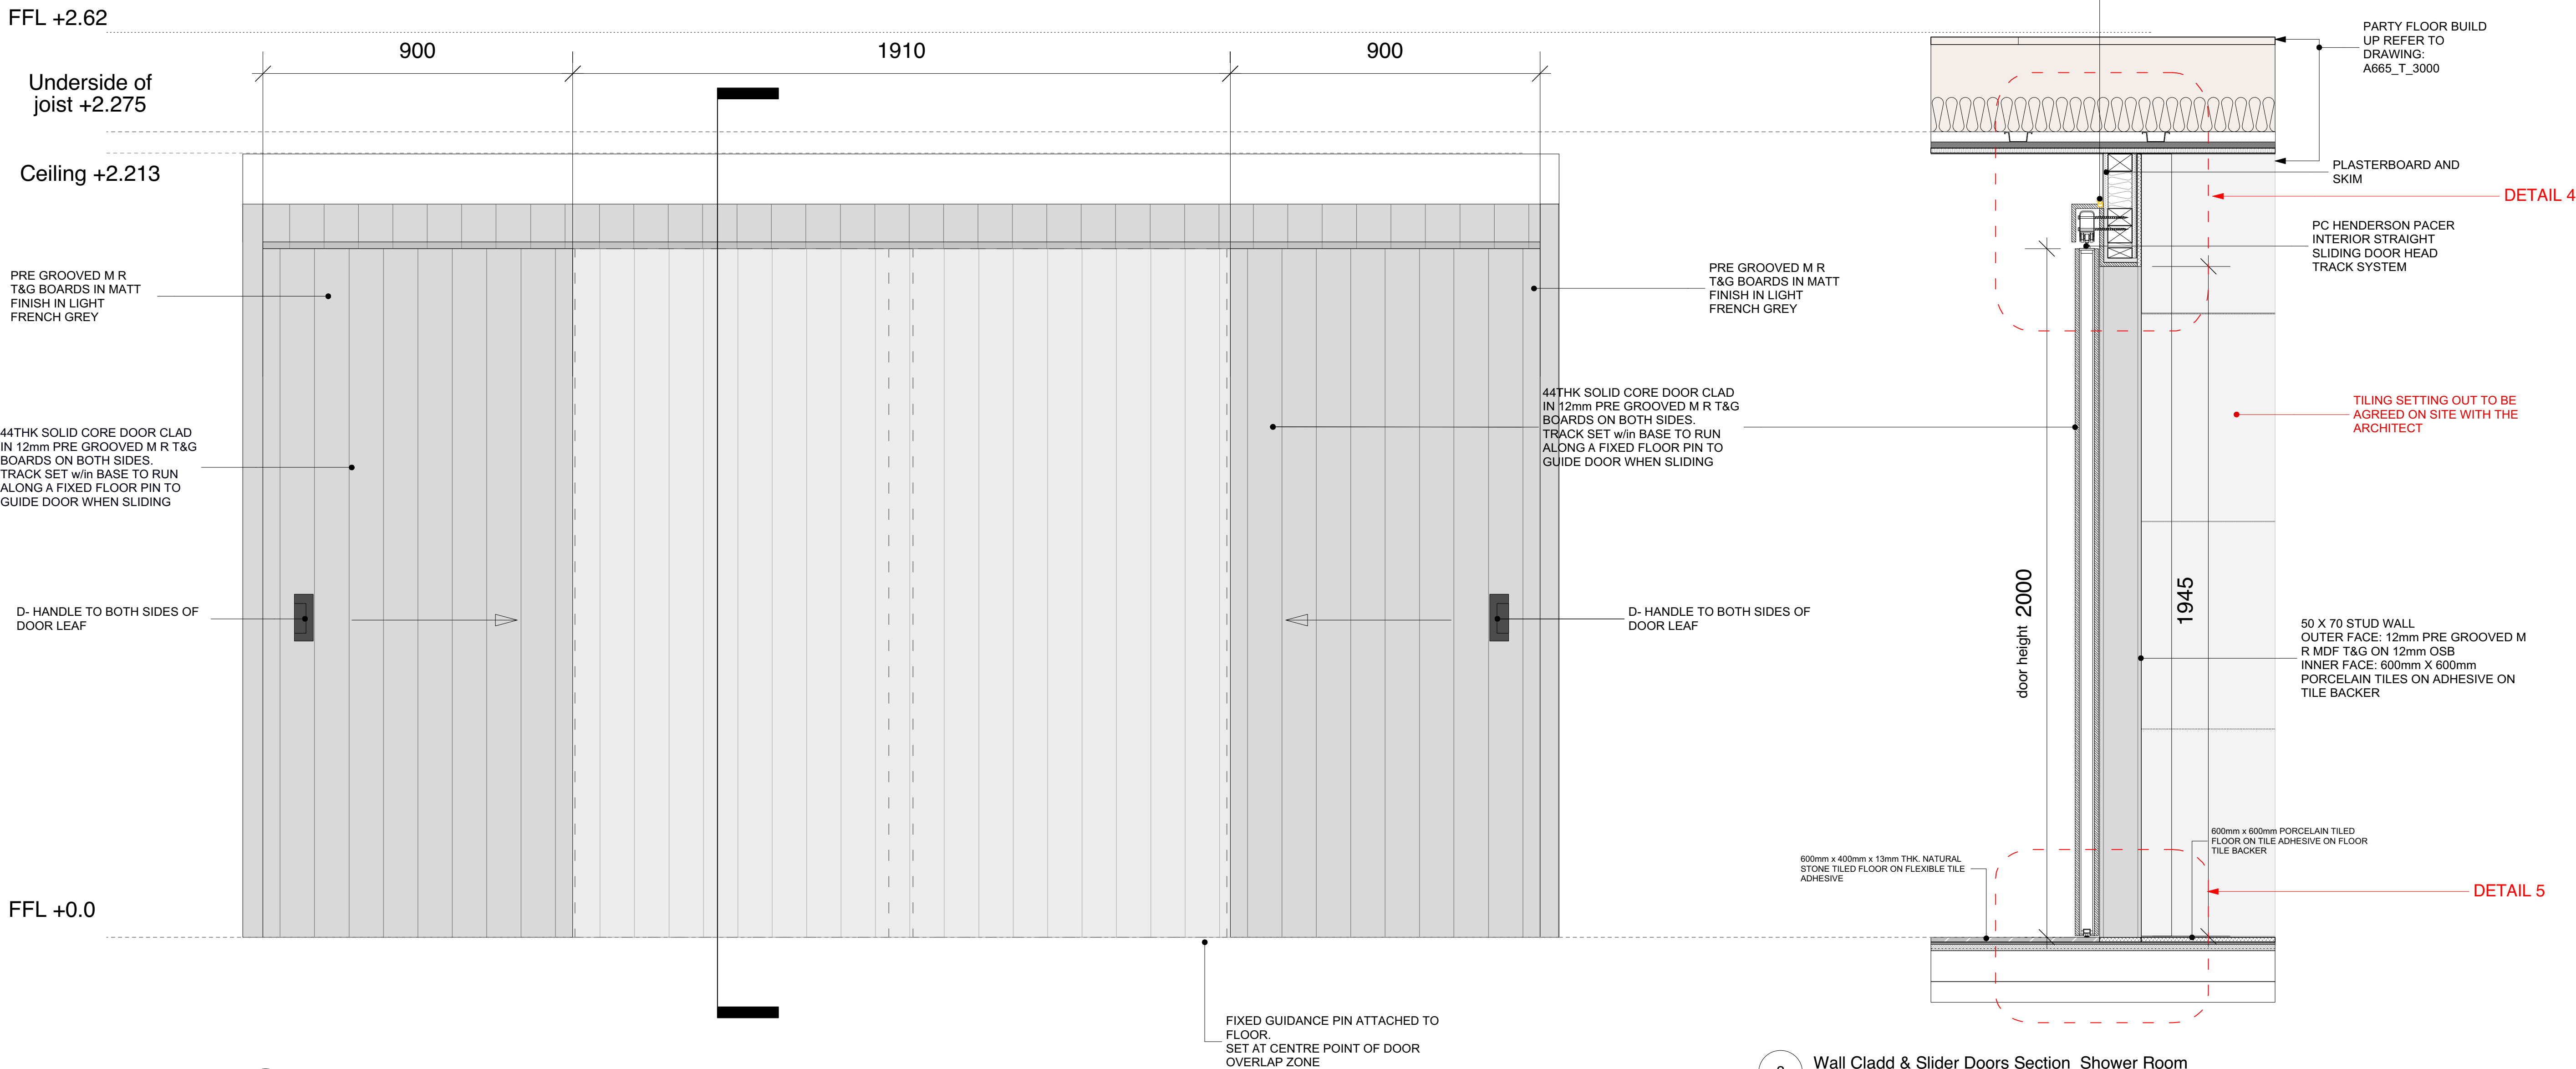

2 Wall Cladd & Slider Doors Elevation_Shower Room
Scale: 1:10

3 Wall Cladd & Slider Doors Section_Shower Room
Scale: 1:10

Shower Room Type 9
Scale 1:10

© Copyright Ollier Smurthwaite Architects

IMPORTANT NOTES:
TO BE READ IN CONJUNCTION WITH RELEVANT STRUCTURAL ENGINEERS DRAWINGS.
DO NOT SCALE FROM DRAWING, WORK TO FIGURED DIMENSIONS ONLY. ALL DIMENSIONS TO BE CHECKED BY CONTRACTOR/FABRICATOR PRIOR TO CONSTRUCTION. REPORT ALL DISCREPANCIES TO THE ARCHITECT.
ANY EXISTING DIMENSIONS NOTED ON THE DRAWING ARE TO BE CHECKED BY THE CONTRACTOR PRIOR TO COMMENCEMENT OF THE WORKS.

REVISION	DATE	DESCRIPTION

CLIENT: Leasing Options
PROJECT: Proposed Residential Development
ADDRESS: 29 St Johns, Manchester
DRAWING TITLE: Shower Room Type 9
SCALE: Scale 1:10
DATE: October 2023
DRAWING NO: A665_C_759

OLLIER SMURTHWAITE ARCHITECTS
40 King Street, Manchester, M2 6BA
T: 0161 883 0838
F: 0161 933 0839
E: mail@olliersmurthwaite.com

Construction