


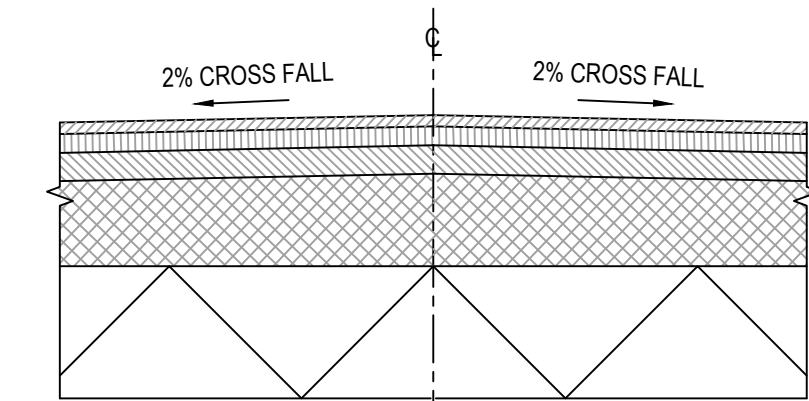

TYPICAL SECTION THROUGH ACCESS ROAD
[SCALE: 1:20]


GENERAL NOTES

- DO NOT SCALE FROM THIS DRAWING WORK TO FIGURED DIMENSIONS ONLY.
- NO DEVIATION FROM THE DETAILS SHOWN ON THIS DRAWING IS ALLOWED WITHOUT PRIOR PERMISSION IN WRITING.
- ALL DRAWINGS ARE TO BE READ IN CONJUNCTION WITH ALL ARCHITECTS, ENGINEERS AND SPECIALISTS DRAWINGS AND THE SPECIFICATION.
- THE CONTRACTOR SHALL INCORPORATE ALL THE REQUIREMENTS OF THE PRE-TENDER STAGE HEALTH & SAFETY PLAN.
- THIS DRAWING IS TO BE READ IN CONJUNCTION WITH WML DRAWINGS:
 - 9003-WML-ZZ-XX-DR-C-1052
 - 9003-WML-ZZ-XX-DR-C-1053
 - 9003-WML-ZZ-XX-DR-C-1055
 - 9003-WML-ZZ-XX-DR-C-1056


NOTE:
THE SETTING OUT CO-ORDINATES SHOWN ON THIS DRAWING ARE BASED ON THE OS GRID.

DRAWING KEY:

- — — DENOTES EXISTING GROUND PROFILE
- — — DENOTES PROPOSED ACCESS ROAD PROFILE

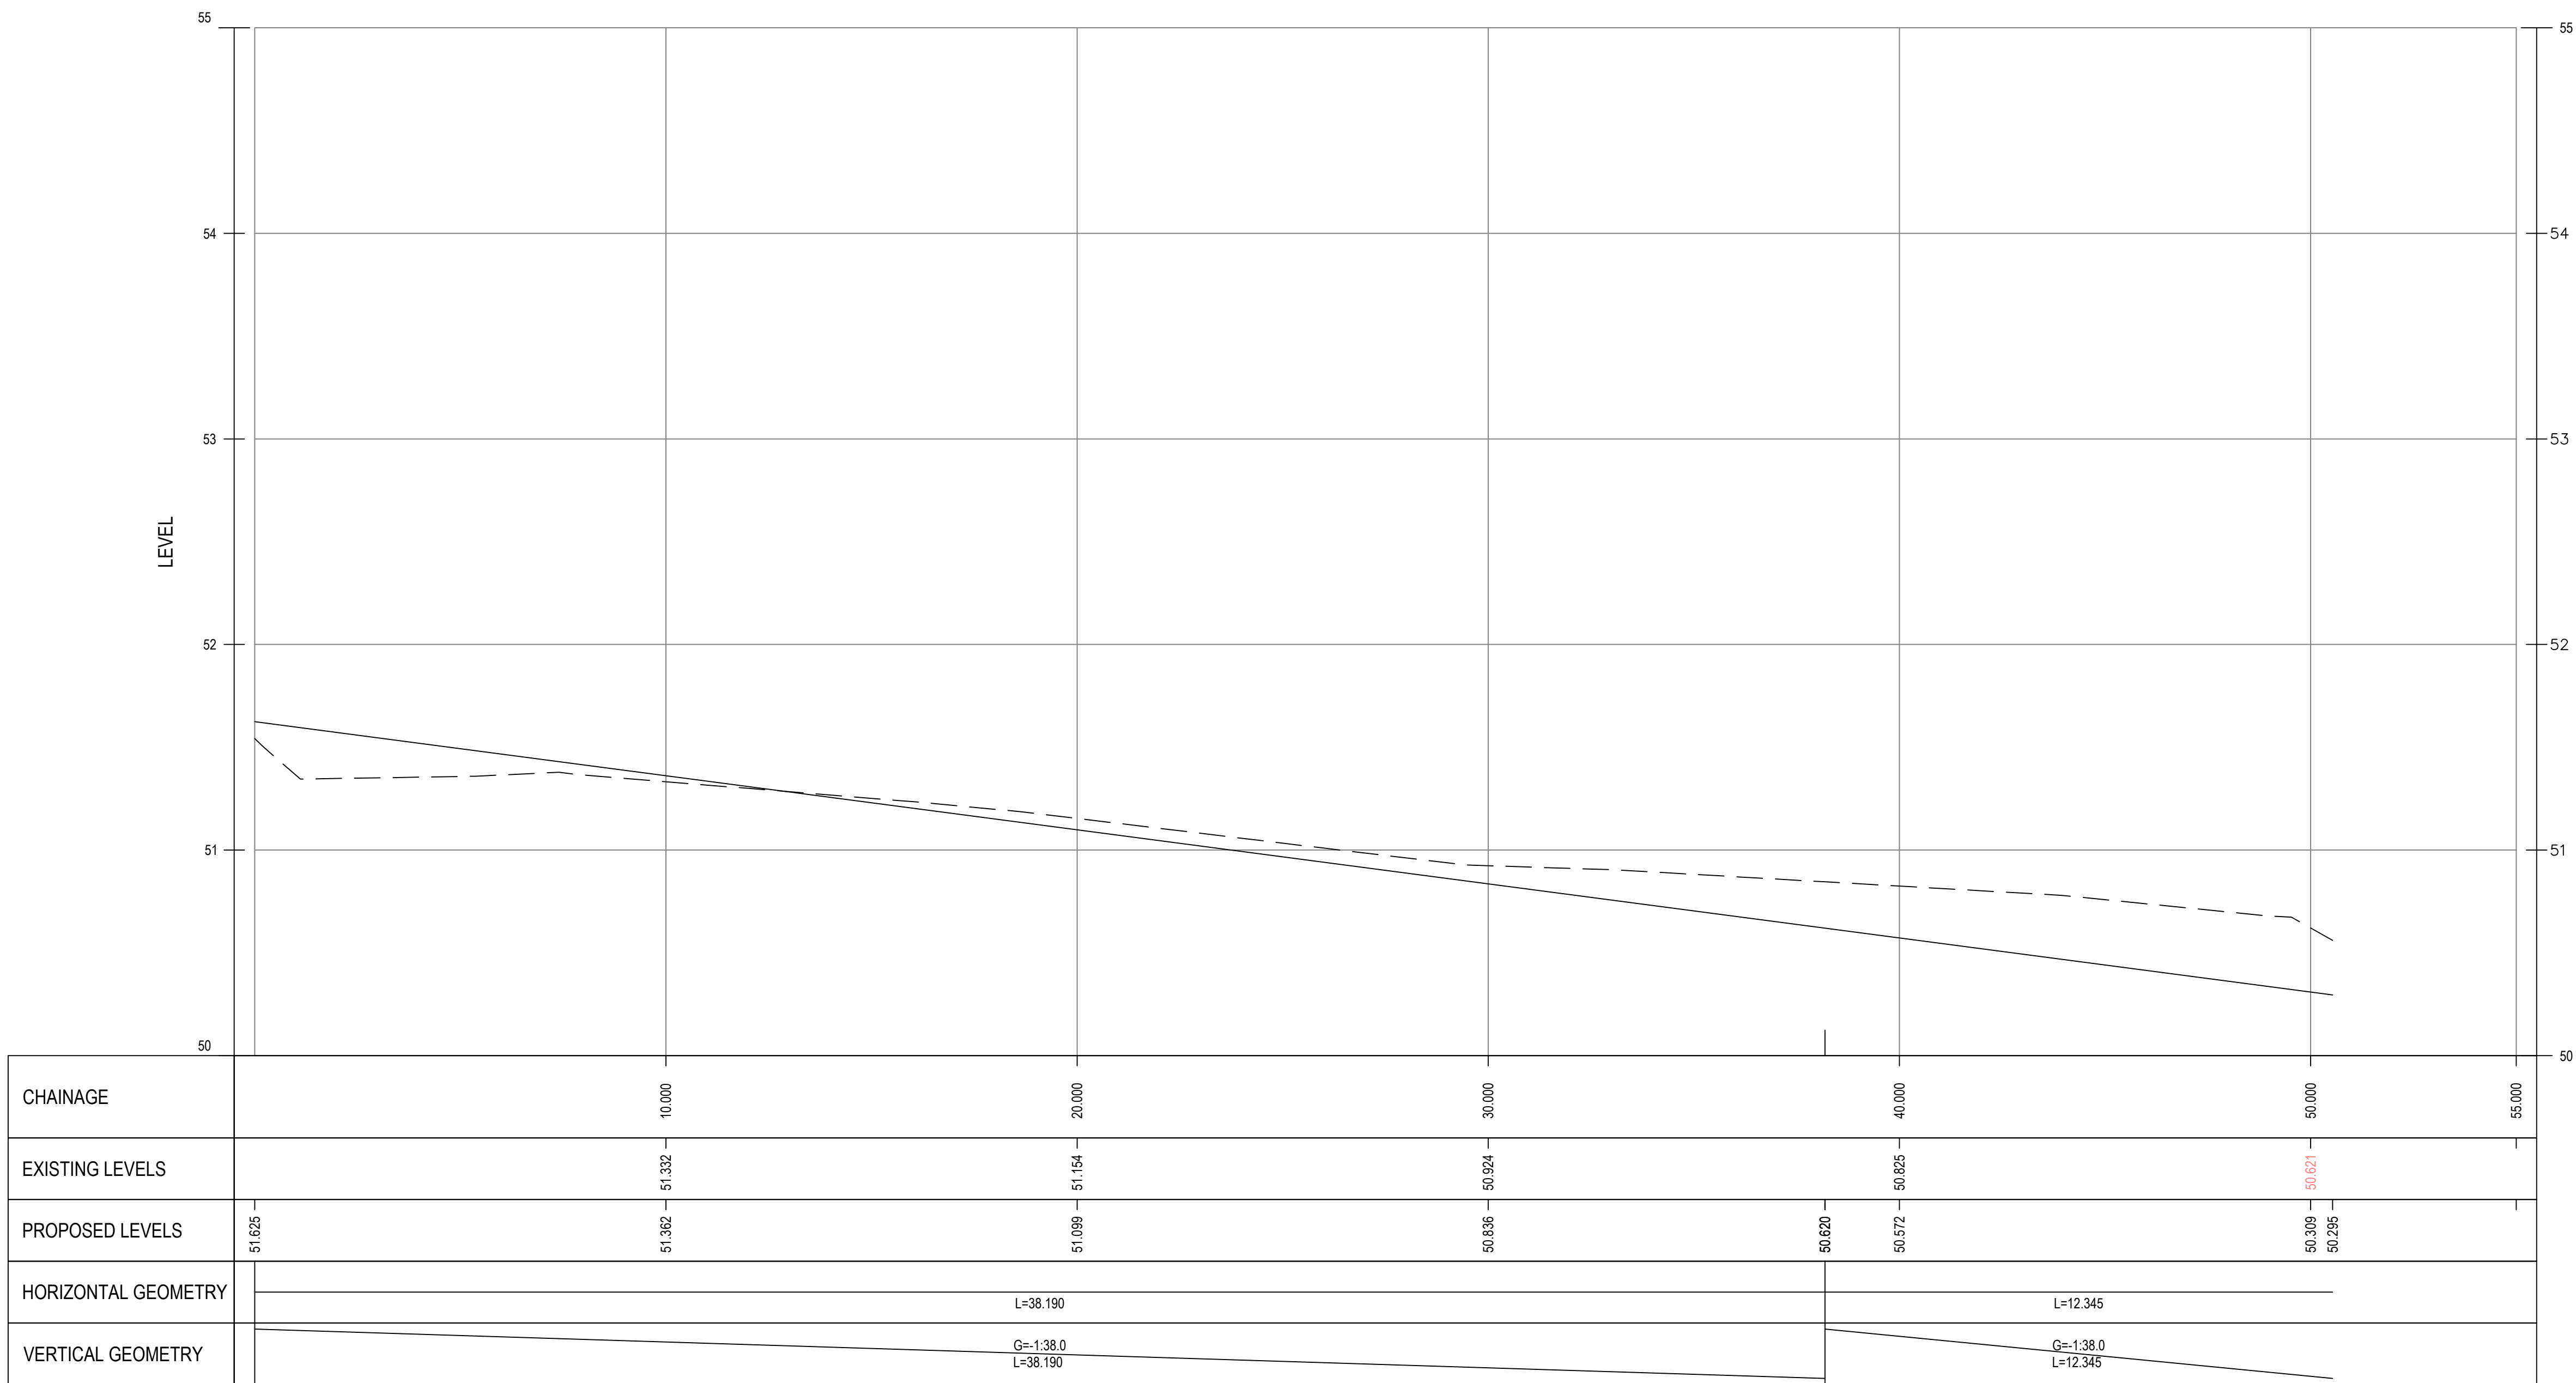

LONGITUDINAL SECTION THROUGH CENTERLINE OF ACCESS ROAD 2 - ALIGNMENT 1
[SCALE: 1:100 @ A0]

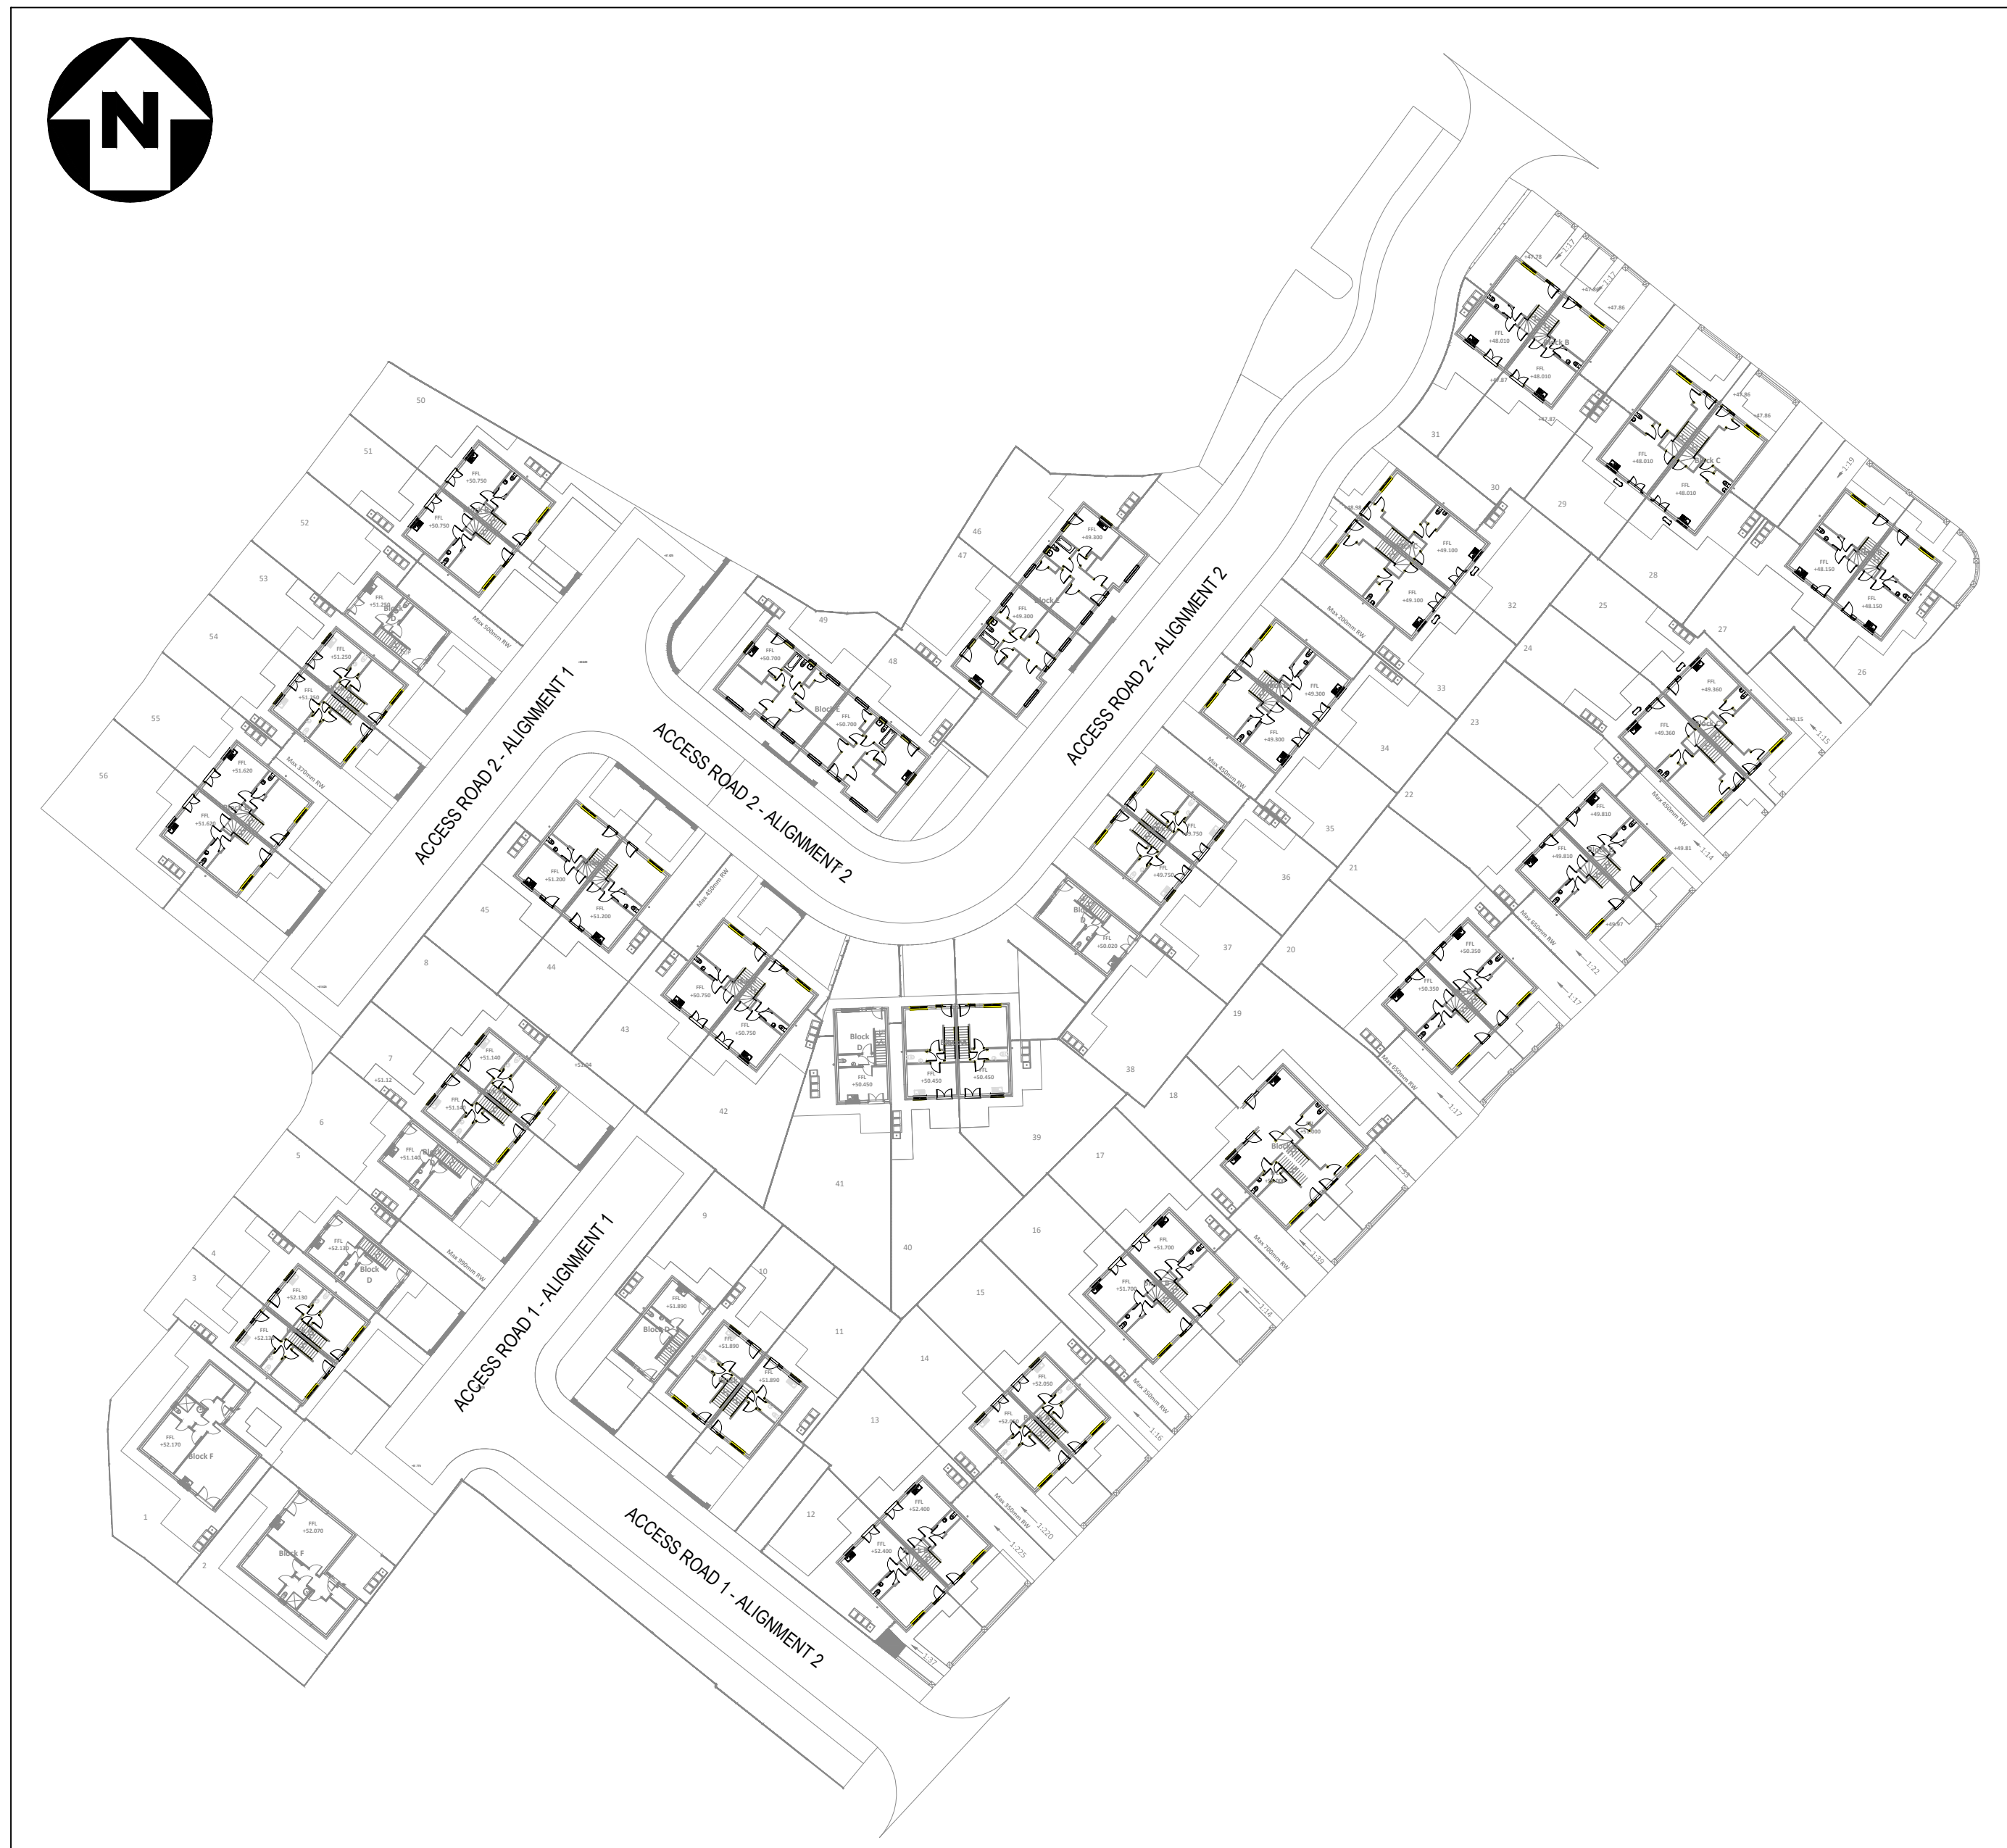

LOCATION PLAN
[SCALE: 1:500]

SUBJECT TO APPROVAL FROM
LOCAL PLANNING AUTHORITY
AND HIGHWAYS AUTHORITY

TENDER DRAWING

T02	SCHEDULE INFORMATION CORRECTED.	12.10.22	DB	NB
T01	TENDER ISSUE	14.04.22	DB	NB
Rev.	Amendment	Date	By	Chkd
Project	GLENDENE, WYTHENSHAW			
CLIENT	BTP ARCHITECTS			
Title	ACCESS ROAD LONGSECTIONS: SHEET 2			
Drawn	DB	Checked	LoG	Date
				SEPT 21
				Scale
				1:200 @ A0
WML CONSULTING Chartered Civil and Structural Engineers		No 5 Oak Green East Road Stanley Green Business Park Chesterfield S43 9JZ Tel: 0161 482 0600 Fax: 0161 482 0710 e-mail: info@wmlconsulting.com www.wmlconsulting.com		
Project	Originator	Volume	Level	Type
9003	- WML - ZZ - XX - DR - C - 1055	T02		