


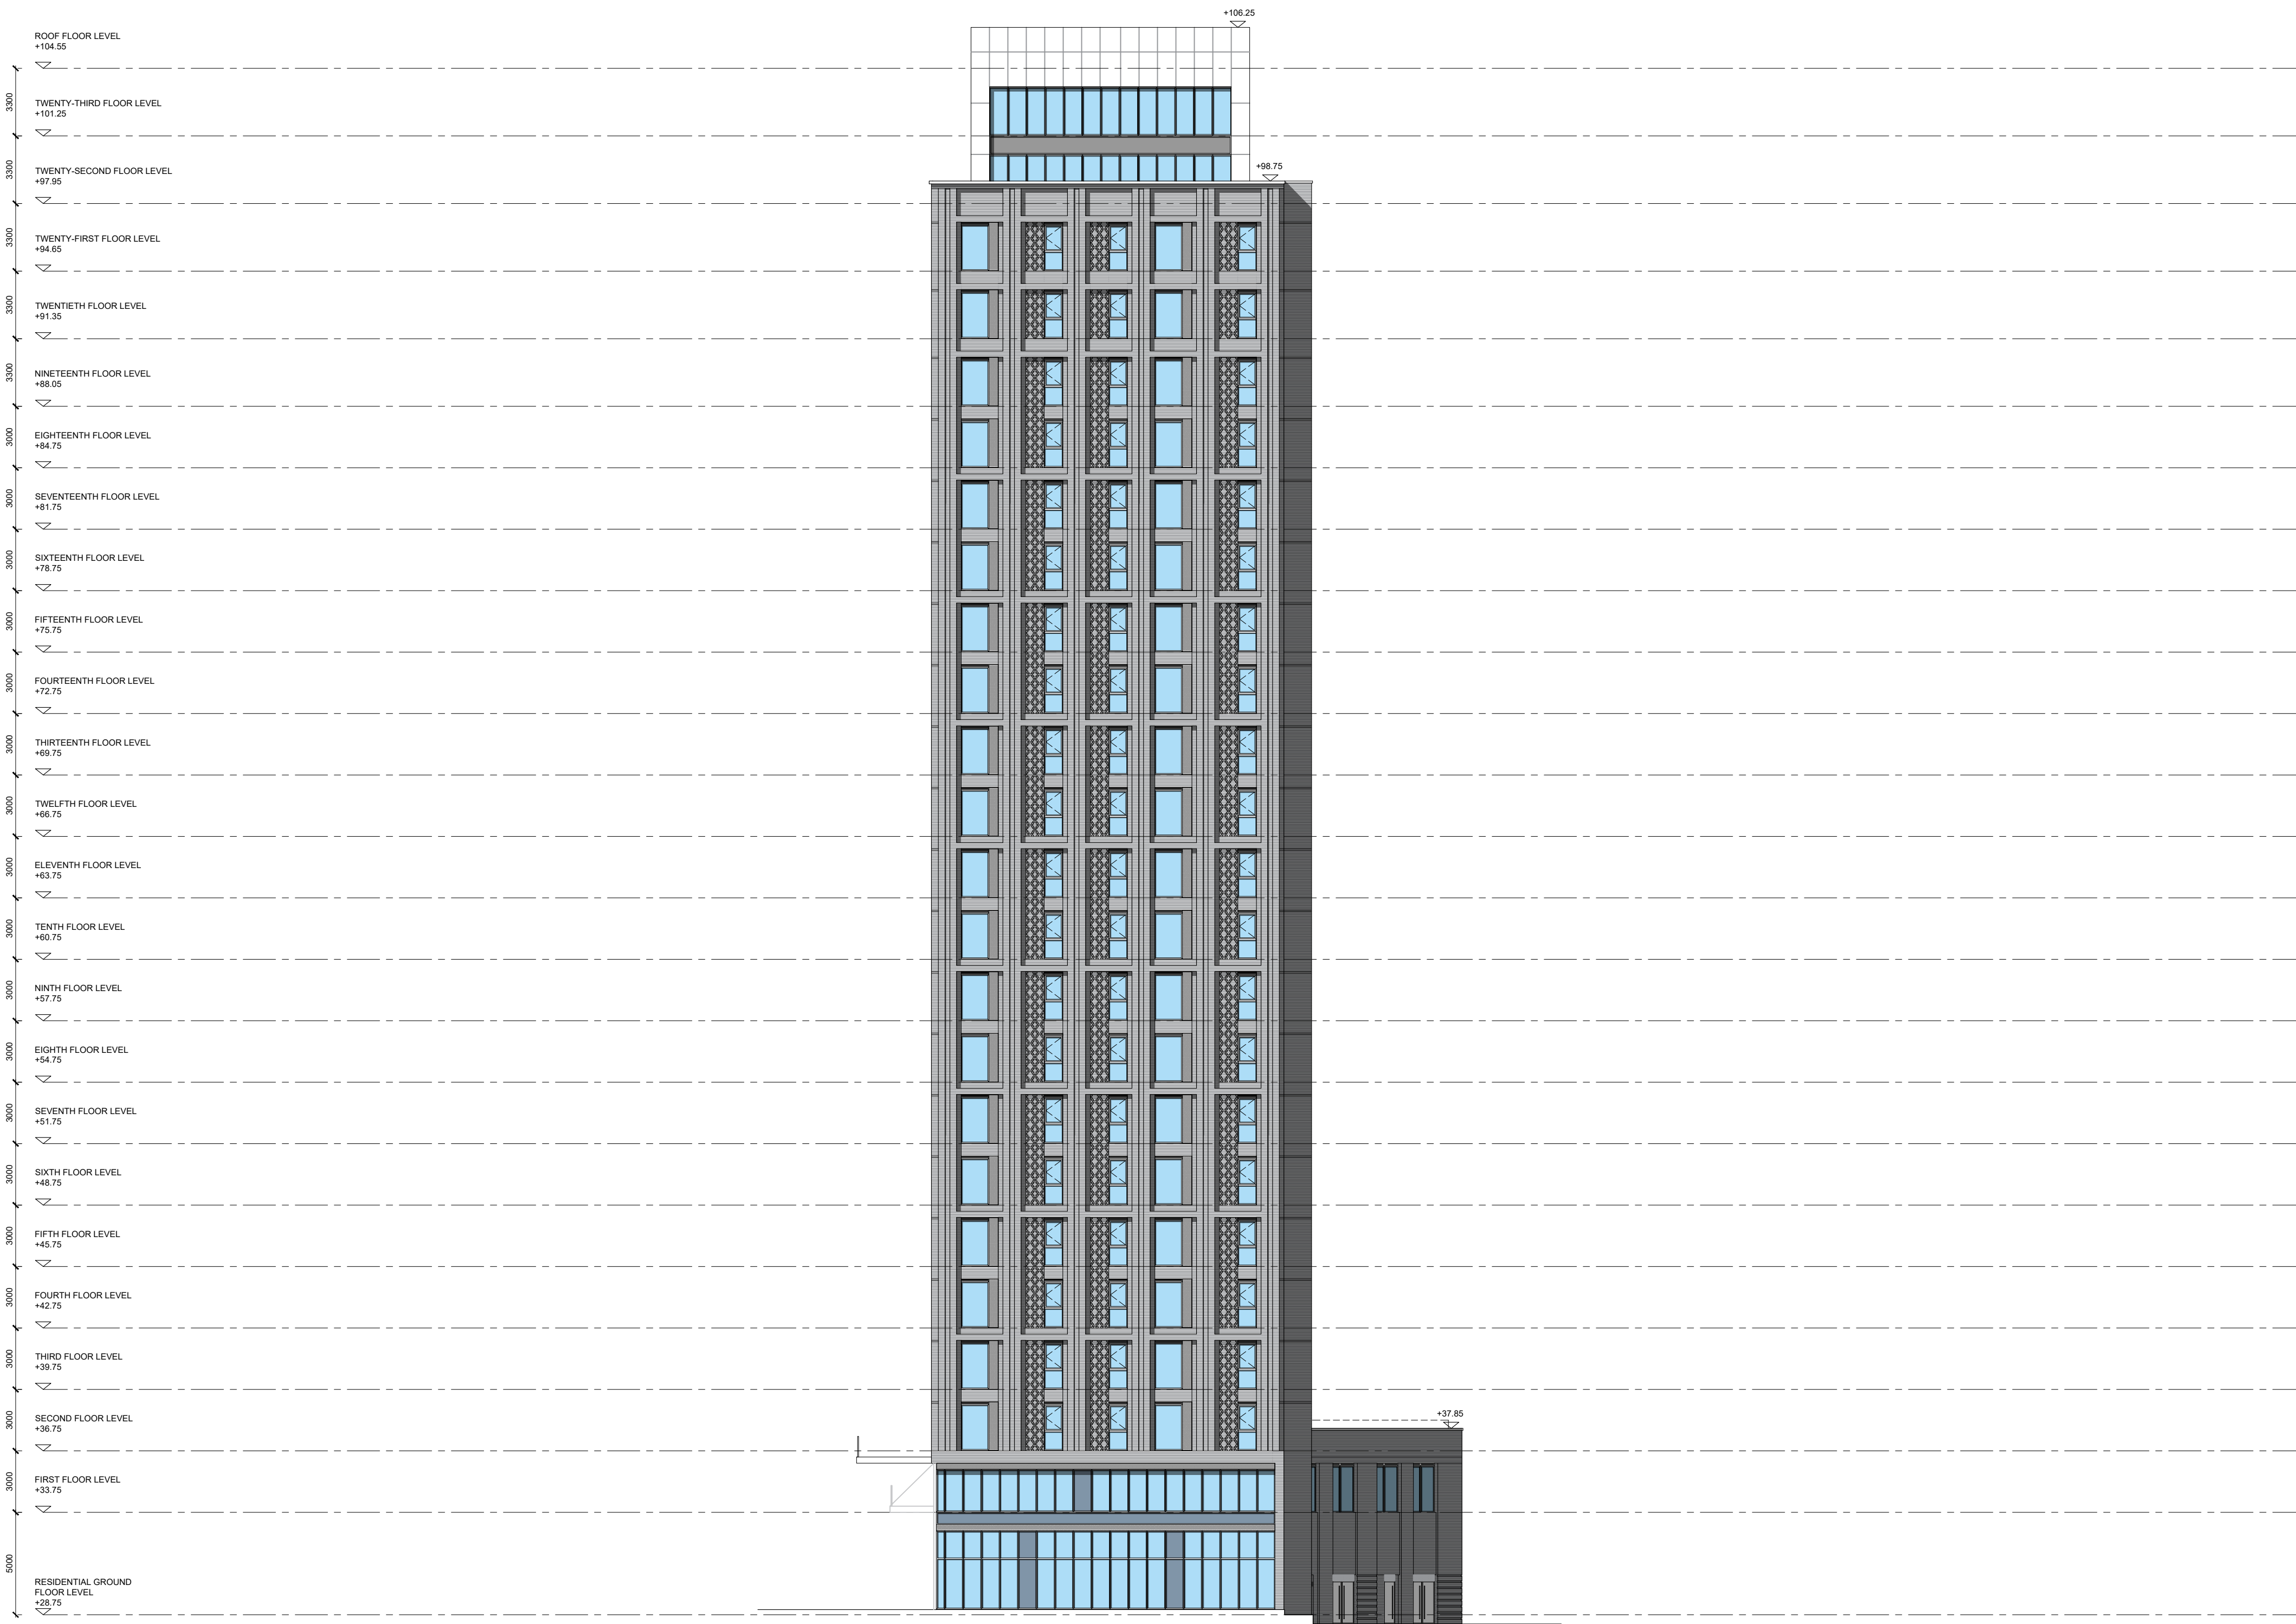

GENERAL NOTES:

ALL DIMENSIONS ARE TO BE CHECKED ON SITE WITH ANY DISCREPANCIES REPORTED TO THE ARCHITECT PRIOR TO THE WORKS BEING CARRIED OUT.

ALL WORKS ARE TO BE IN ACCORDANCE WITH THE PLANNING APPROVAL AND ANY SUBSEQUENT APPROVED LOCAL AUTHORITY PLANNING CORRESPONDENCE INCLUDING DRAWINGS, DOCUMENTS AND REPORTS.

ALL WORKS ARE TO COMPLY WITH THE BUILDING REGULATIONS, BRITISH STANDARDS, CODE OF PRACTICE, AND ANY LOCAL STATUTORY REQUIREMENTS.

ALL WORKS ARE TO COMPLY WITH CURRENT HEALTH AND SAFETY LEGISLATION, H.S.E. RECOMMENDATIONS/GUIDANCE AND THE CURRENT C.D.M. REGULATIONS.

THIS DRAWING IS TO BE READ IN CONJUNCTION WITH LEACH RHODES WALKER ARCHITECTS GENERAL ARRANGEMENT (L CODE) DRAWINGS, TOGETHER WITH RELEVANT DETAILED (A CODE) DRAWINGS AND SPECIFICATIONS.

FOR ALL STRUCTURAL WORKS REFER TO THE STRUCTURAL ENGINEERS INFORMATION.

FOR ALL MECHANICAL AND ELECTRICAL WORKS REFER TO THE MECHANICAL AND ELECTRICAL ENGINEERS INFORMATION.

FOR ALL ABOVE GROUND DRAINAGE WORKS REFER TO THE PUBLIC HEALTH ENGINEERS INFORMATION.

ALL PRODUCTS SPECIFIED ARE TO BE INSTALLED STRICTLY IN ACCORDANCE WITH THE MANUFACTURERS RECOMMENDATIONS, SPECIFICATION AND DETAILS.

P05	UPDATED IN LINE WITH GA PLANS	TT	C/JG	15.05.24
P04	UPDATED IN LINE WITH GA PLANS	JDC	C/JG	17.01.24
P03	ISSUED FOR PLANNING	JDC	C/JG	19.12.23
P02	GENERAL UPDATES IN LINE WITH GA PLANS	TT	C/JG	08.12.23
P01	FIRST ISSUE	AW	C/JG	15.11.23

DO NOT SCALE OFF THIS DRAWING

© LEACH RHODES WALKER

LeachRhodesWalker
Architects

info@lrw.co.uk | www.lrw.co.uk
H.Q. 50 Dearmans Place Manchester M3 5LH

Manchester
+44 (0)161 833 0211

London
+44 (0)207 993 1363

CLIENT
FORSHAW GROUP
PROJECT
CORNBROOK RESIDENTIAL
DOCUMENT NAME
8353-LRW-ZZ-ZZ-DR-A-00-206
DESCRIPTION
PROPOSED EAST ELEVATION
REVISION
P05
SCALE
1:200@ A1
LRW PROJECT No.
8353
DATE CREATED
26.10.23
CREATED BY
EB
AUTHORISED BY
DL