

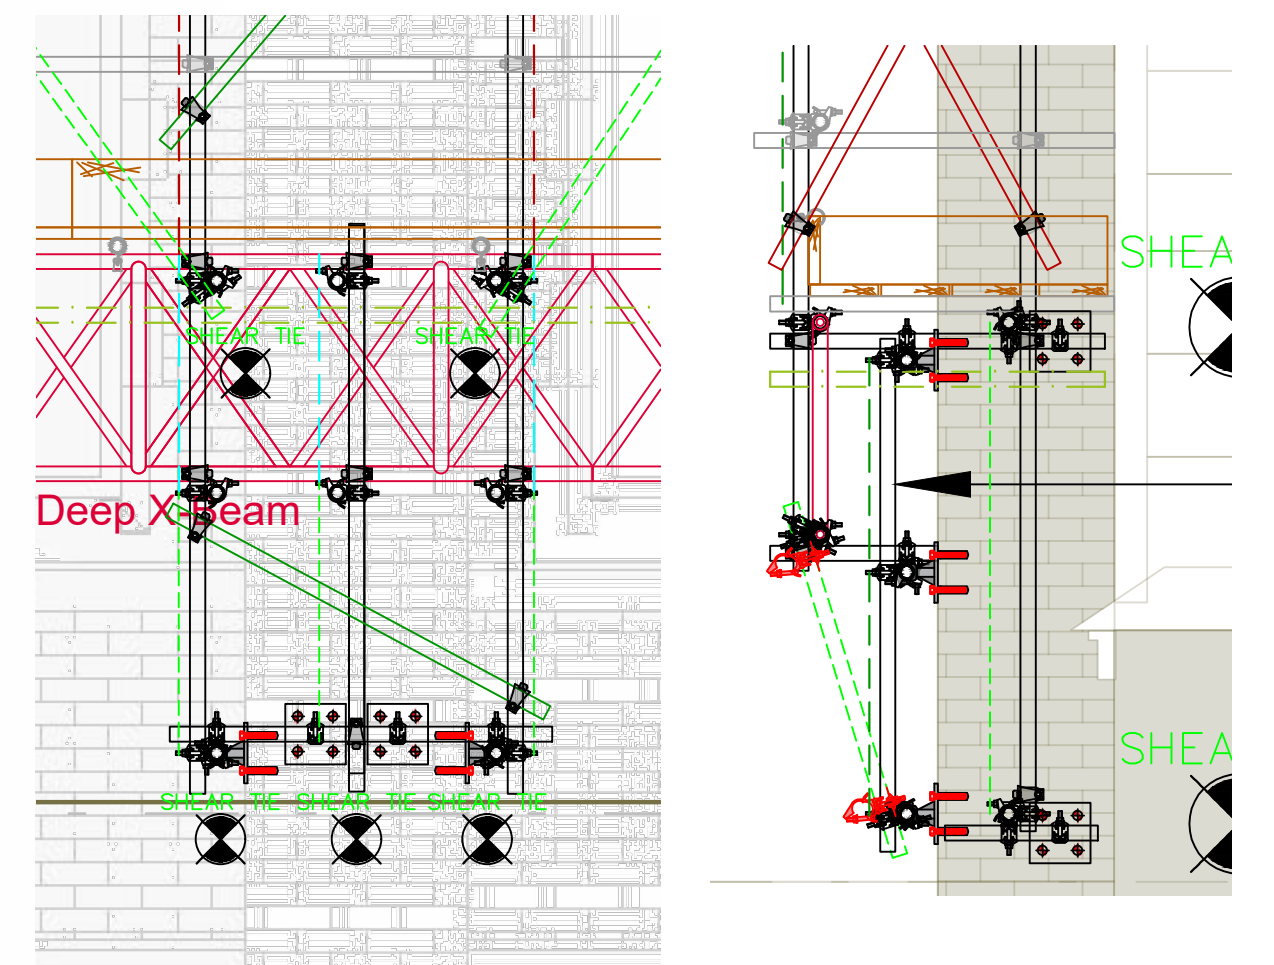
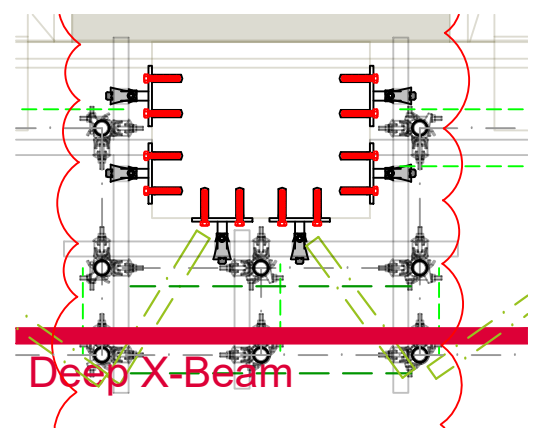


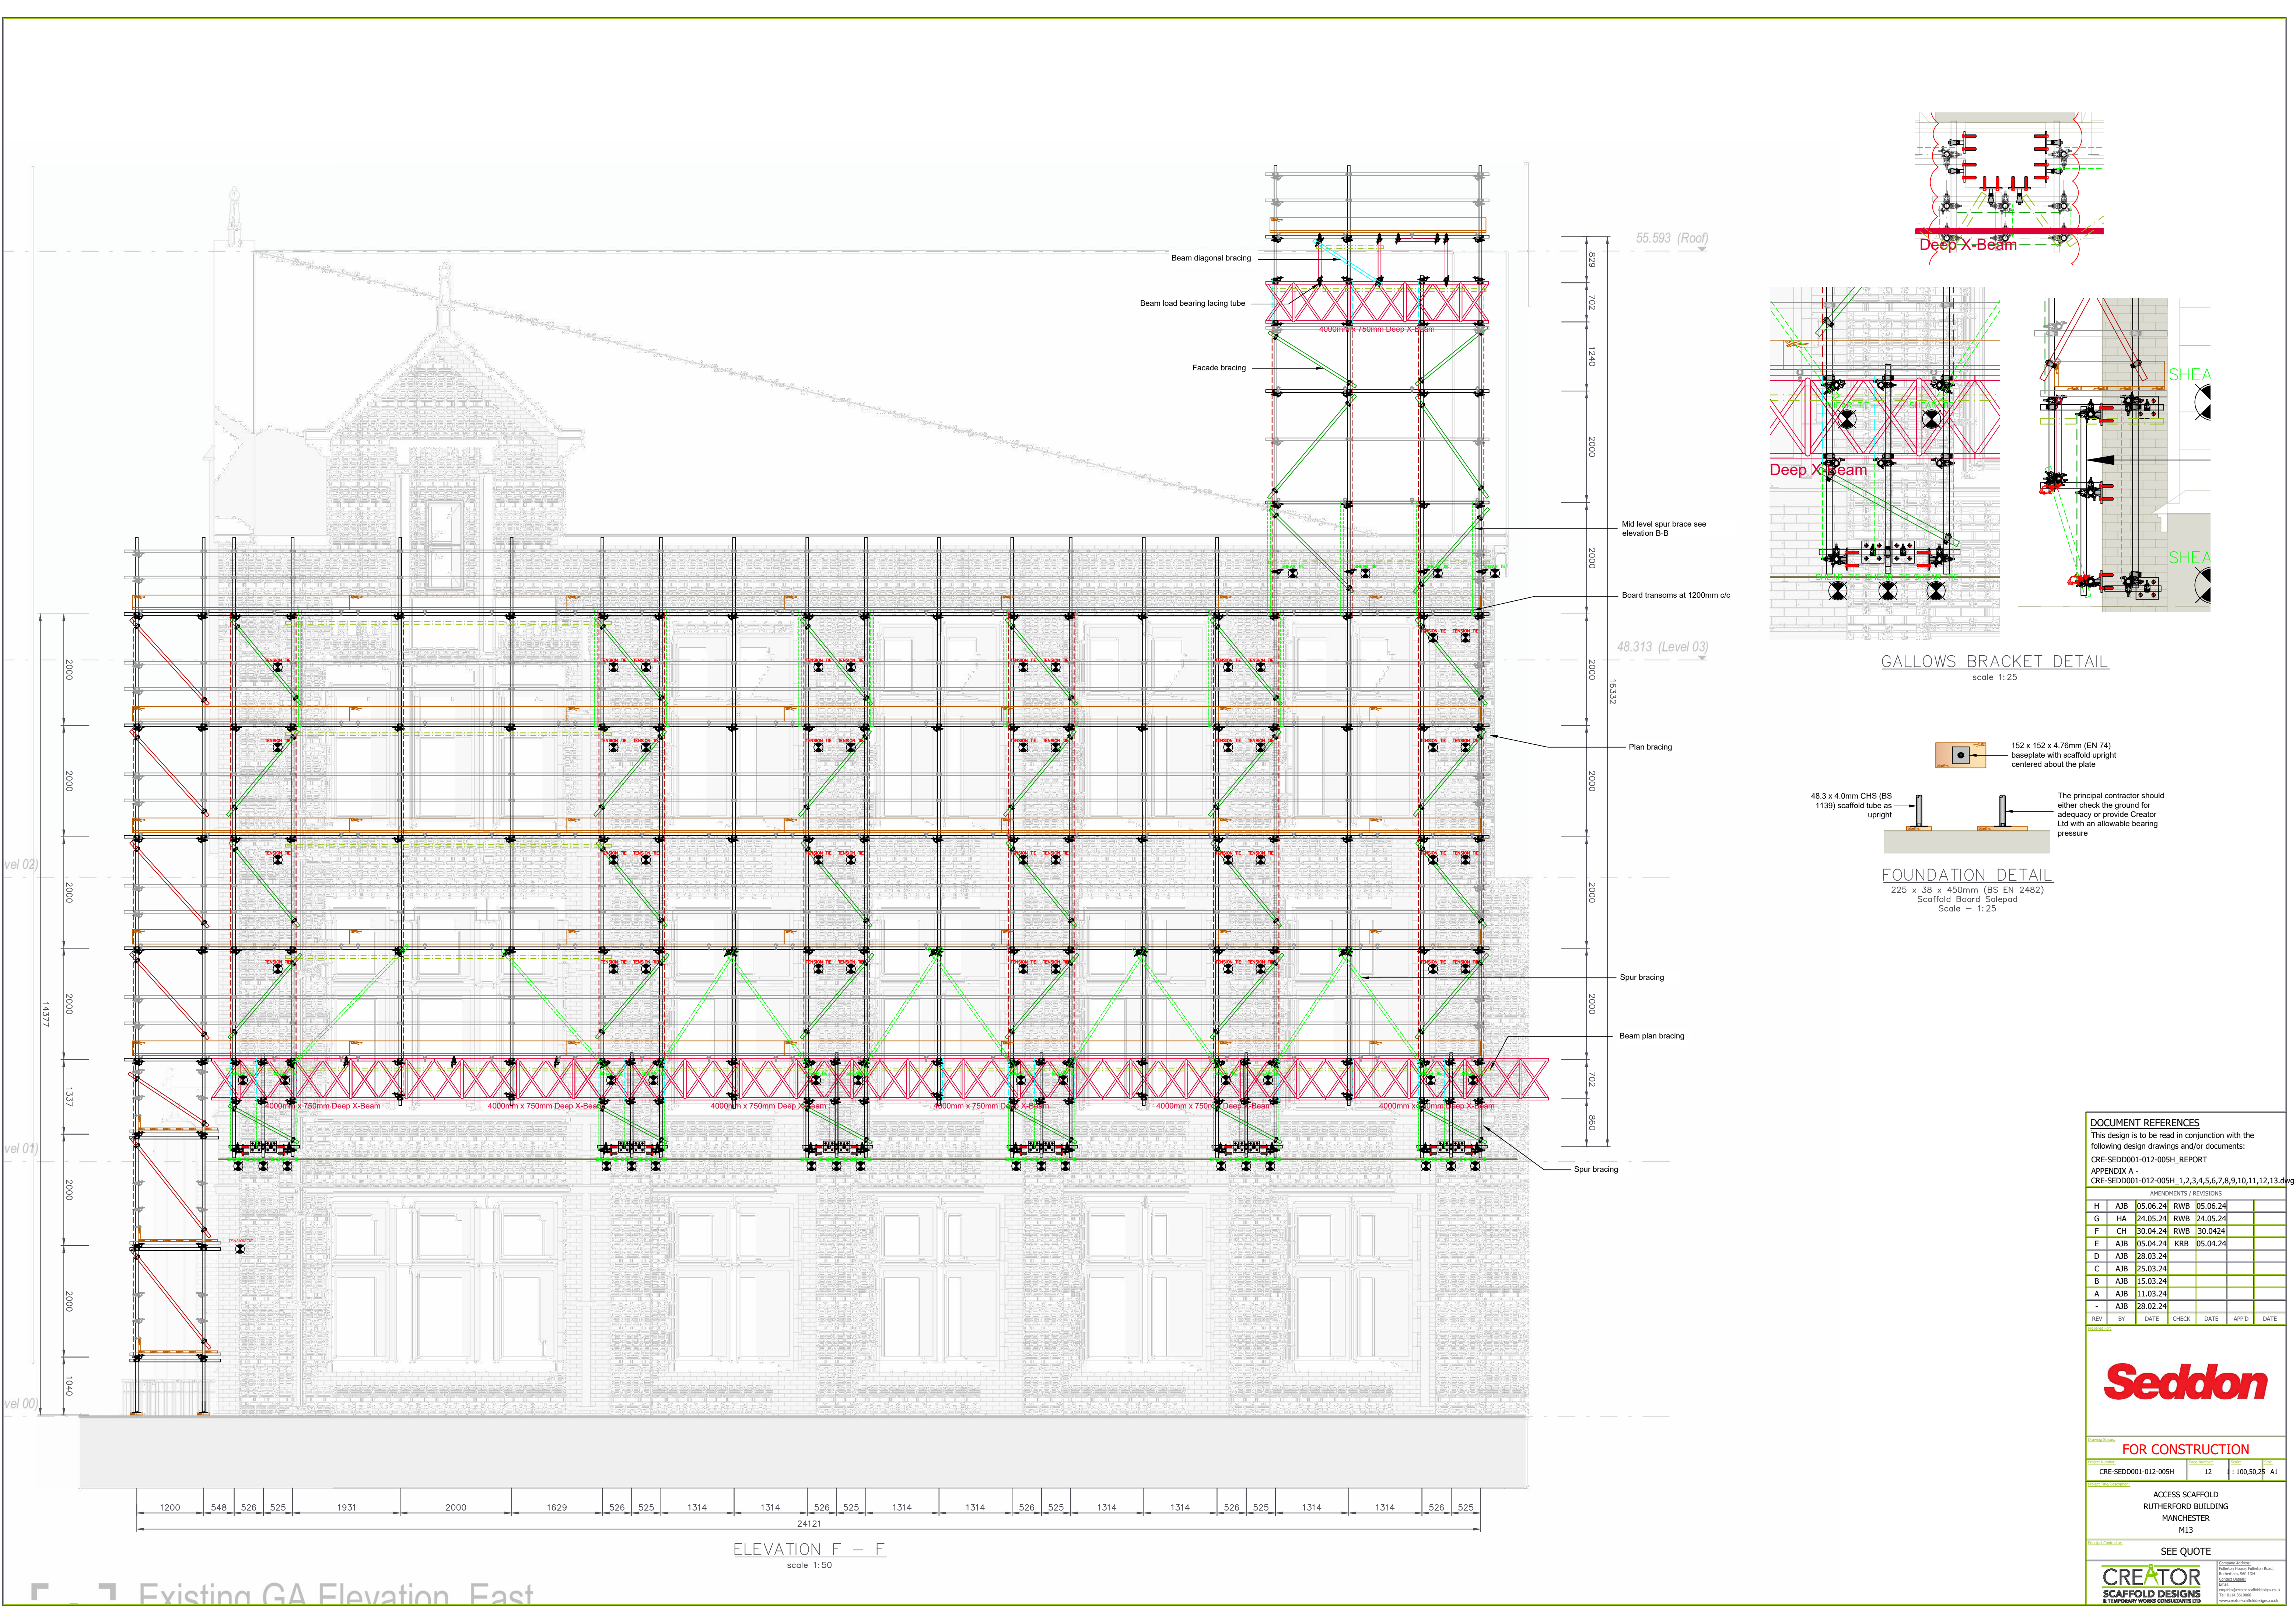

GALLOWS BRACKET DETAIL
scale 1:25

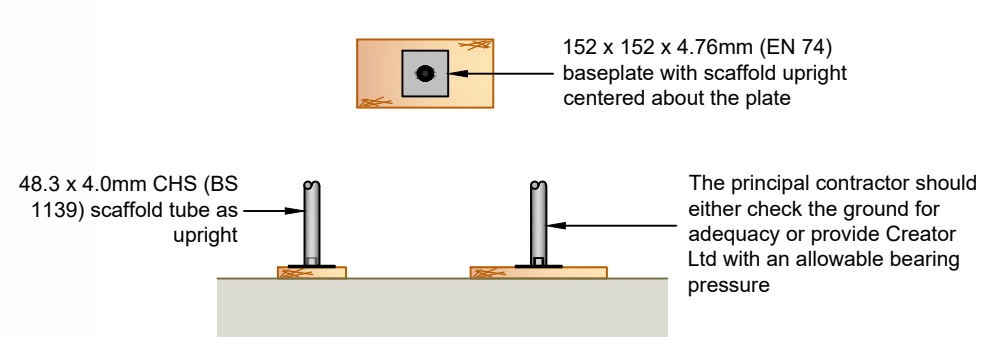

FOUNDATION DETAIL
225 x 38 x 450mm (BS EN 2482)
Scaffold Board Solepad
Scale - 1:25

DOCUMENT REFERENCES
This design is to be read in conjunction with the following design drawings and/or documents:
CRE-SEDD001-012-005H_REPORT
APPENDIX A -
CRE-SEDD001-012-005H_1,2,3,4,5,6,7,8,9,10,11,12,13.dwg

AMENDMENTS / REVISIONS					
REV	BY	DATE	CHECK	DATE	APPD
H	AJB	05.06.24	RWB	05.06.24	
G	HA	24.05.24	RWB	24.05.24	
F	CH	30.04.24	RWB	30.04.24	
E	AJB	05.04.24	KRB	05.04.24	
D	AJB	28.03.24			
C	AJB	25.03.24			
B	AJB	15.03.24			
A	AJB	11.03.24			
-	AJB	28.02.24			

FOR CONSTRUCTION

CRE-SEDD001-012-005H 12 1:100,50,25 A1

SEE QUOTE

CREATOR
SCAFFOLD DESIGNS
& TEMPORARY WORK CONSULTANTS LTD

Seddon
RUTHERFORD BUILDING
MANCHESTER
M13