


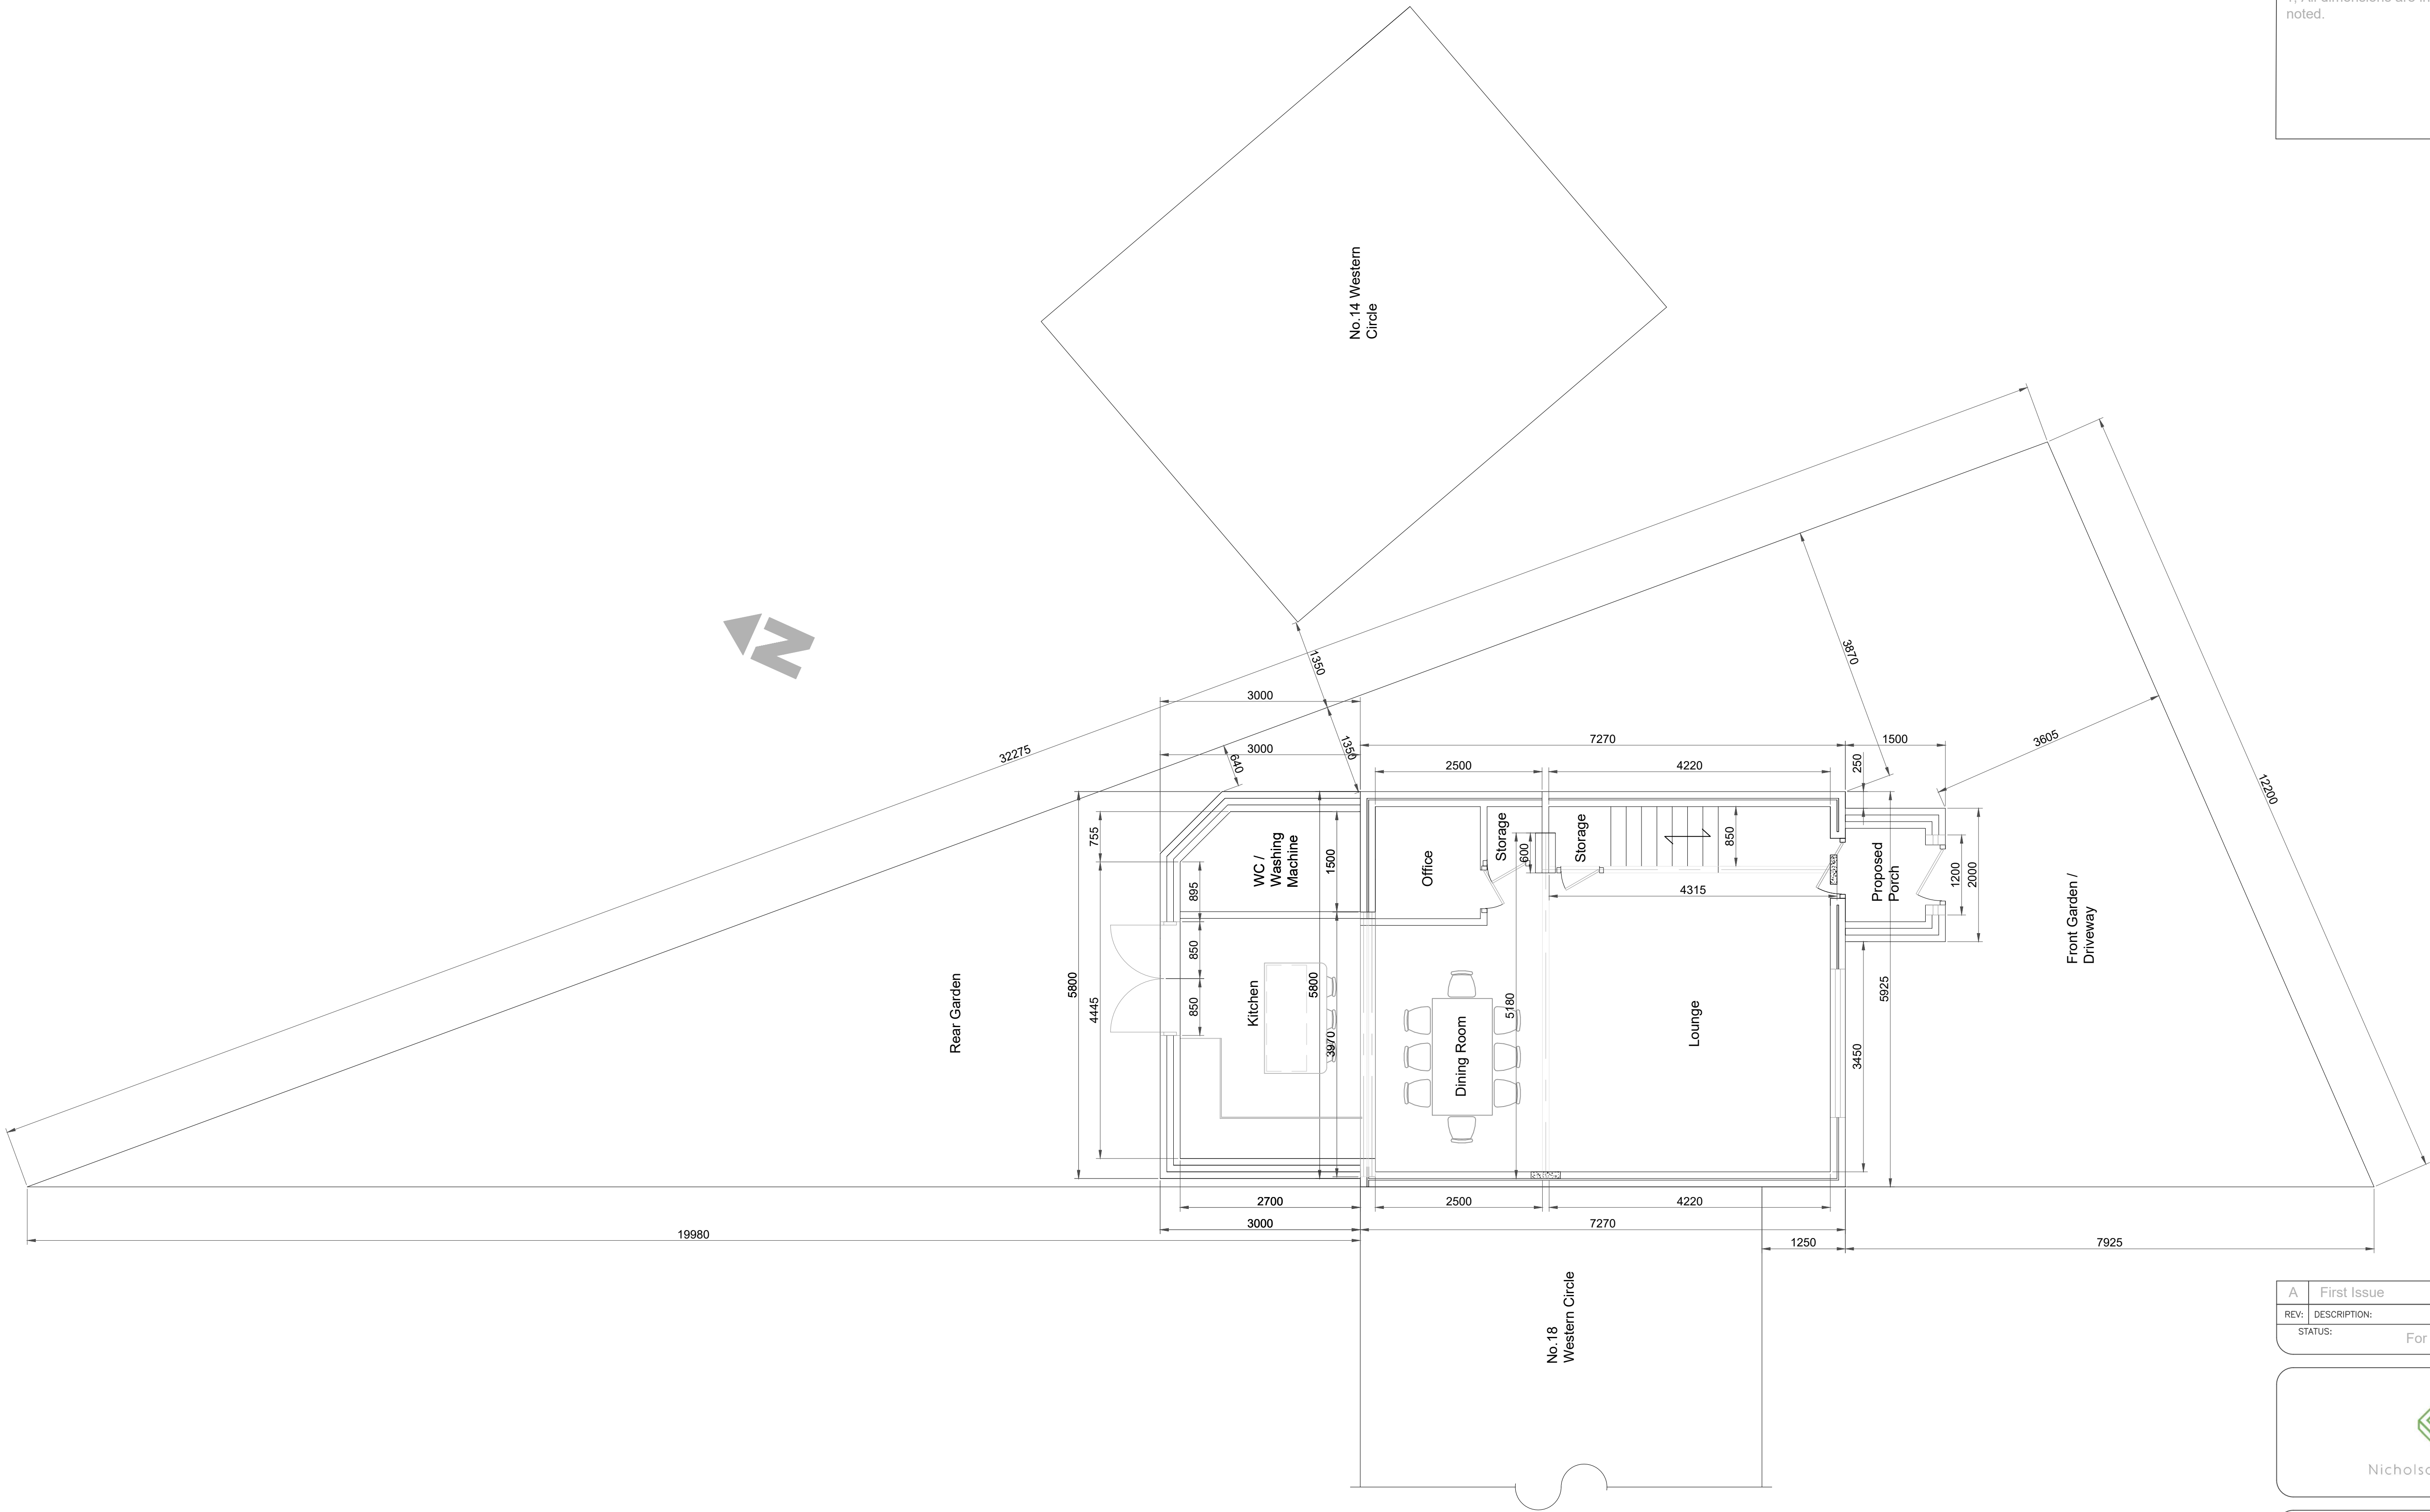

Notes:

*1; All dimensions are in millimetres unless otherwise noted.

A	First Issue	ALN	06/23
REV:	DESCRIPTION:	BY:	DATE:
STATUS: For Information			



Nicholson Associates

CLIENT: Mr & Mrs Kasaras
c/o 16 Western Circle,
Burnage, Manchester
M19 1HH

ARCHITECT: N/A

SITE: 16 Western Circle,
Burnage, Manchester
M19 1HH

TITLE: Proposed Single Storey Rear Extension
Site Layout Plan

SCALE AT A1: 1 : 50	DATE: Jun 23	DRAWN: ALN	CHECKED: LS
PROJECT NO: NA2023-002	DRAWING NO: NA2023-002-008	REVISION: A	