


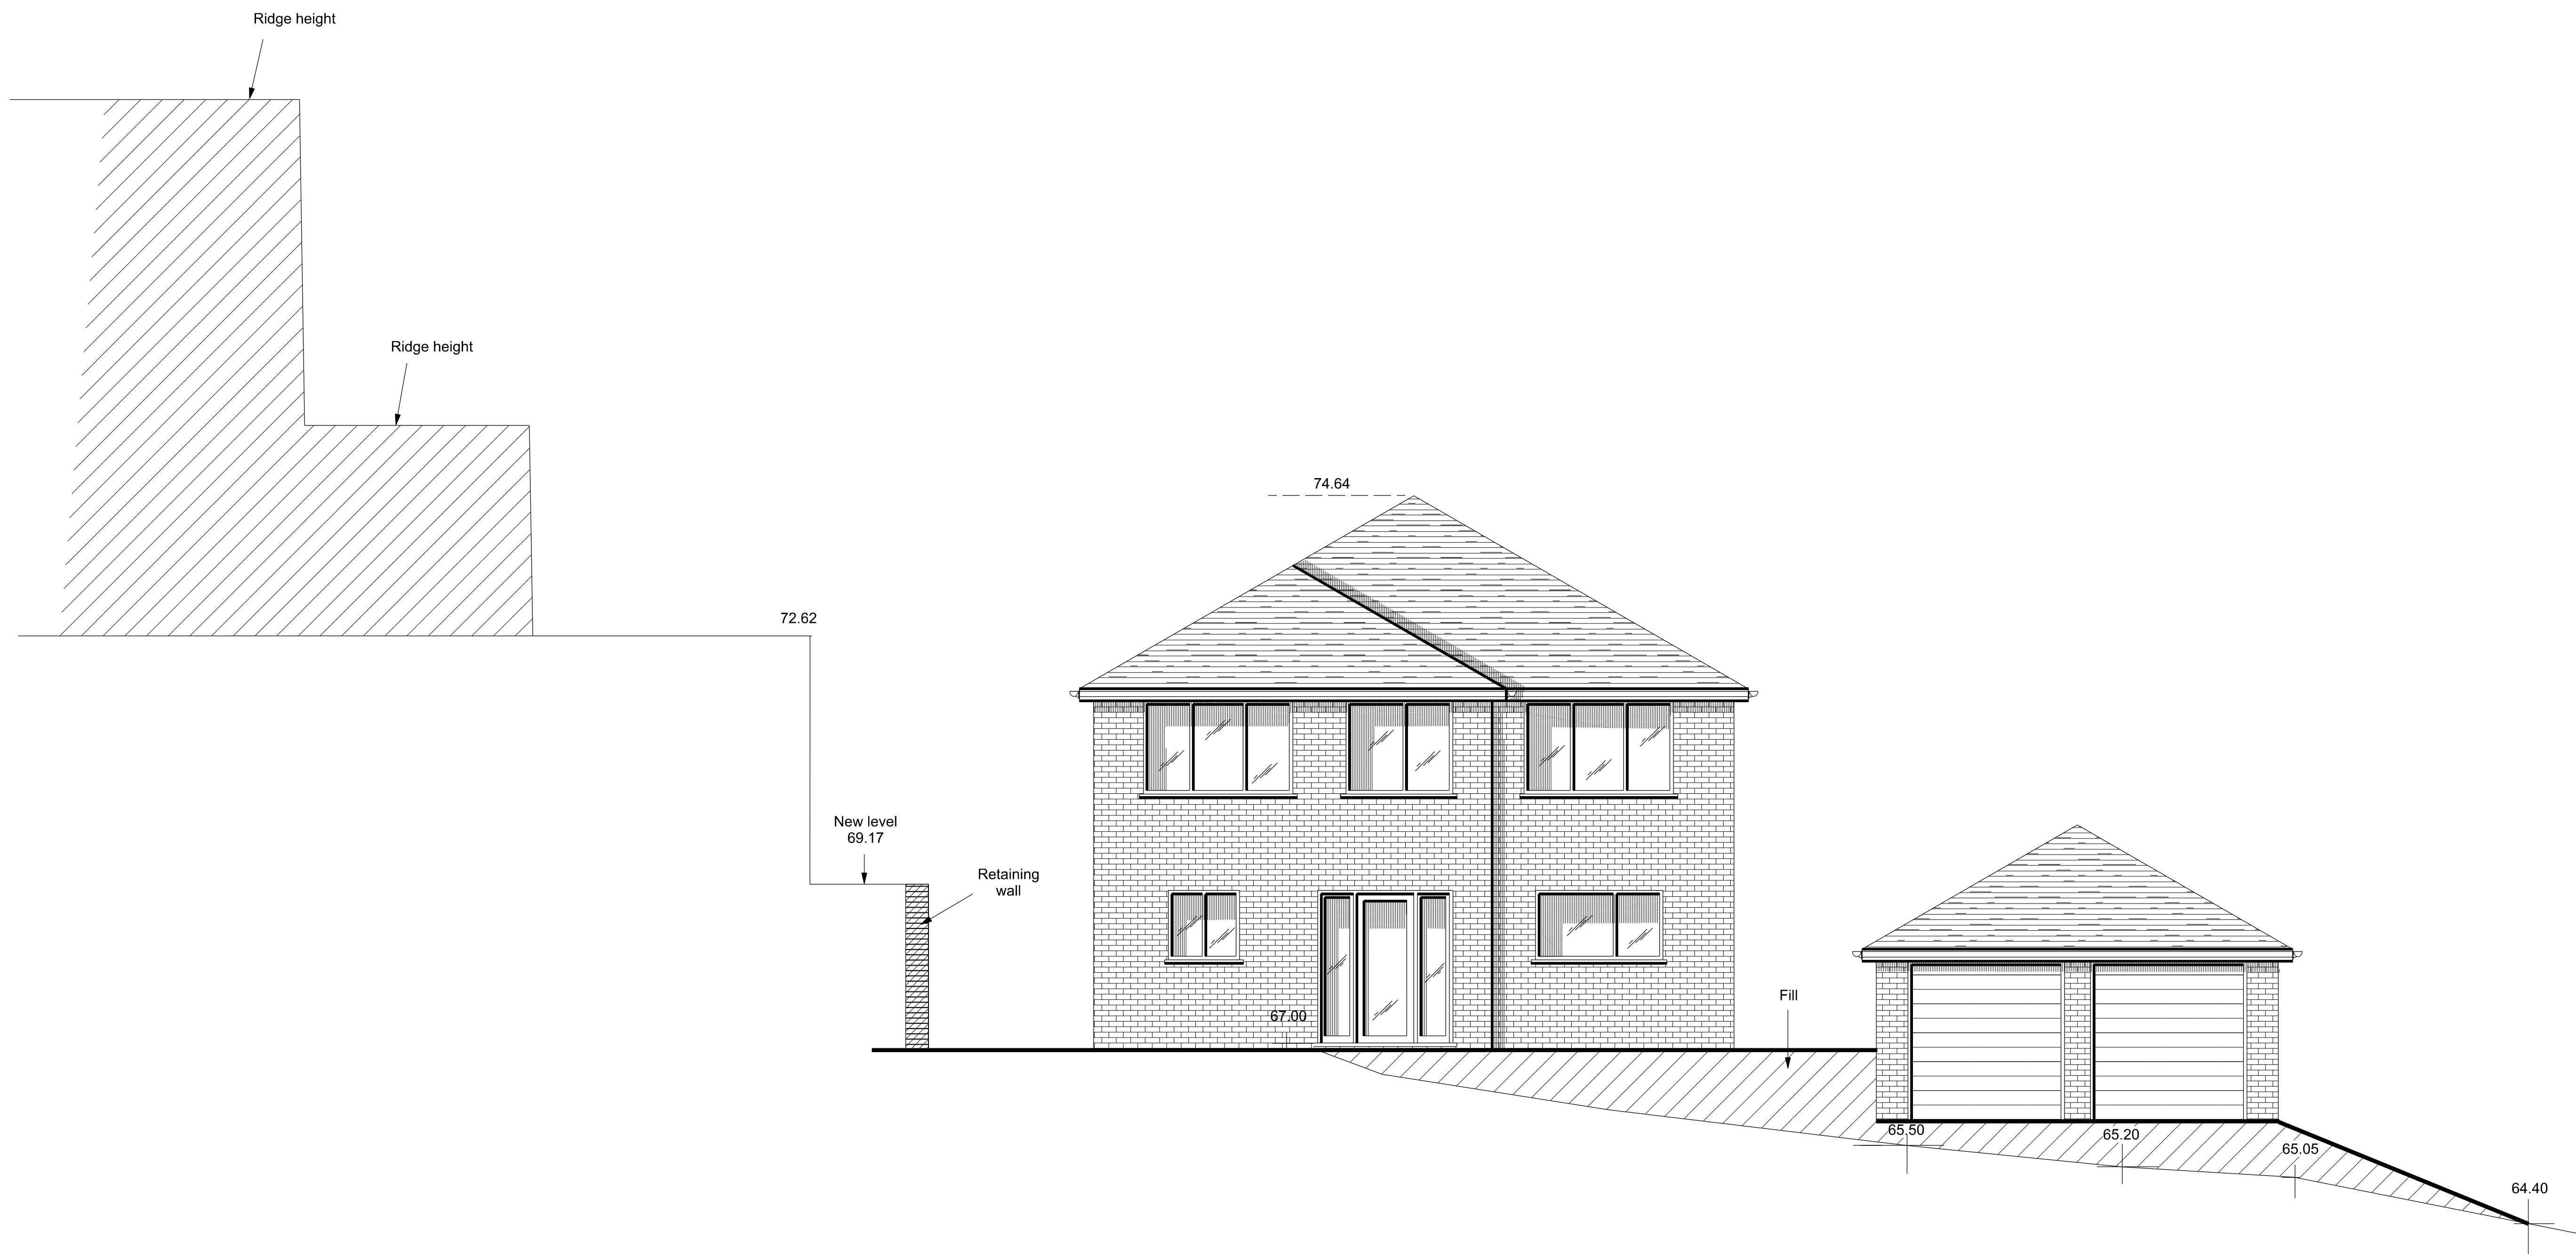

LONGITUDINAL SECTION
NEW DWELLING
for
Mr. & Mrs A. PAGETT,
at
31, BERRY BROW,
CLAYTON BRIDGE,
MANCHESTER,
M40 1GR
Scale 1:50 @ A1
Date JUNE 2024
Drawing Number 2230/6