


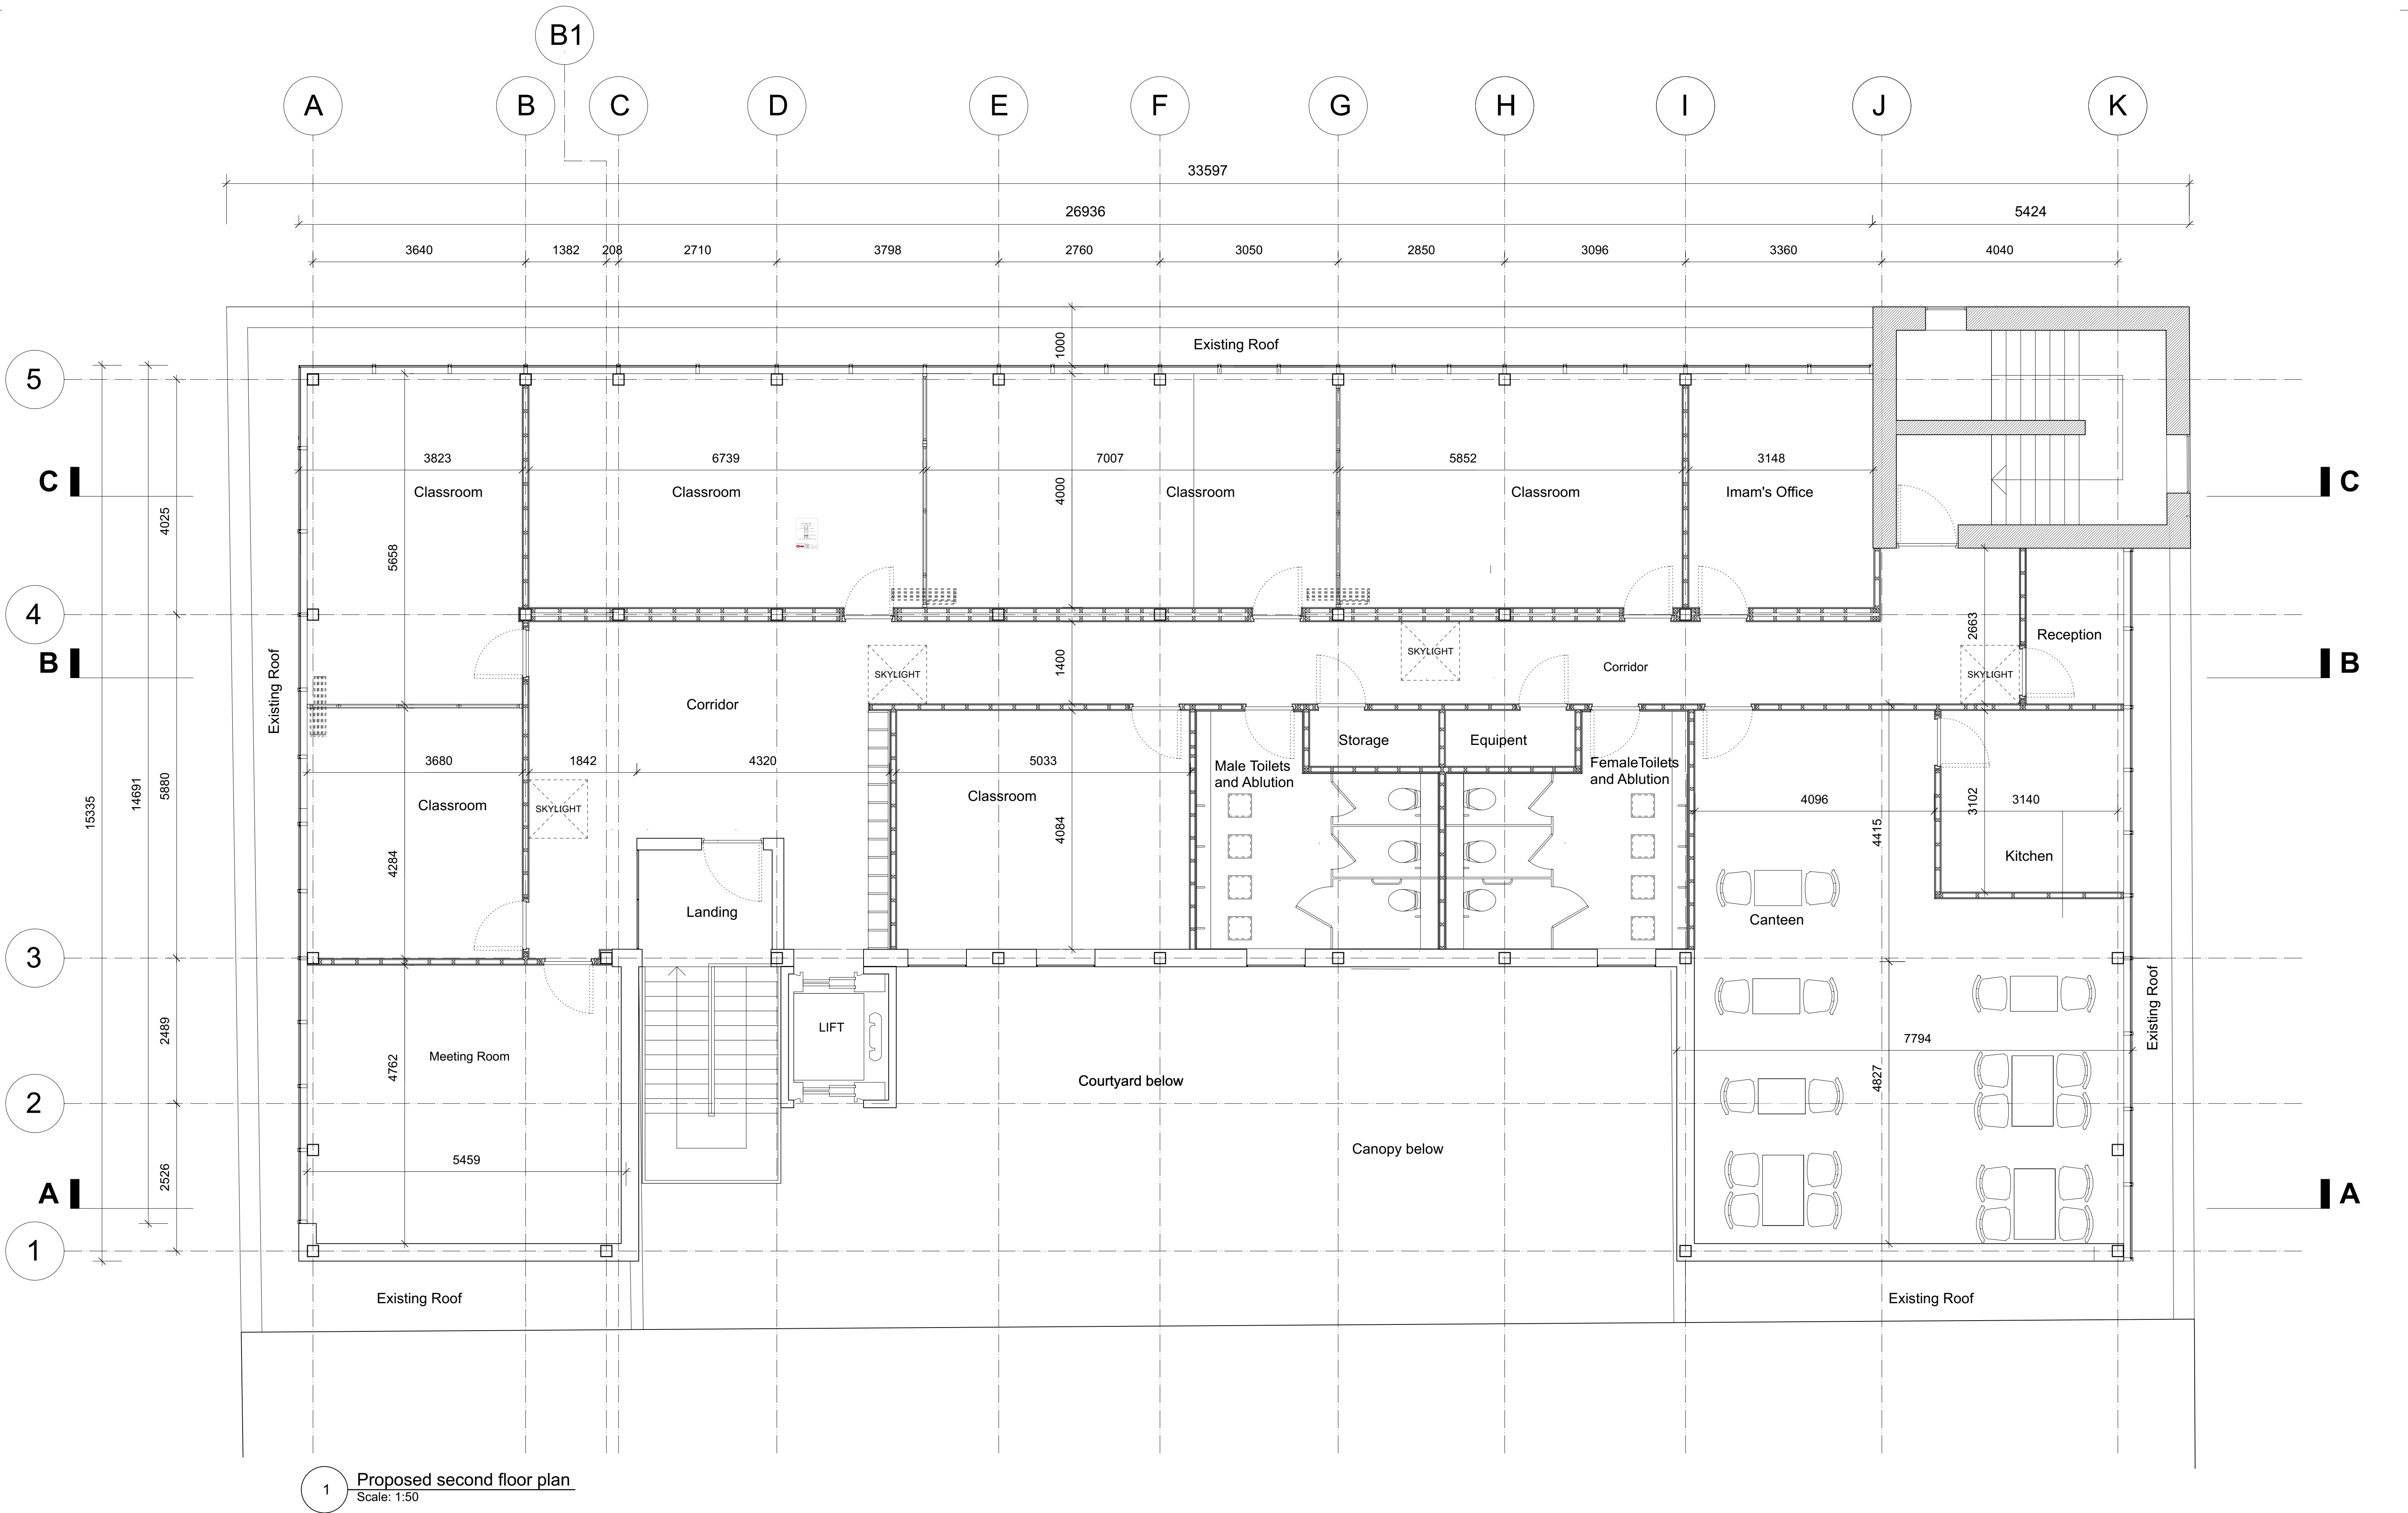

RevDateComments			RevDateComments			DRAWING TO BE READ IN CONJUNCTION WITH THE SPECIFICATION AND ALL RELEVANT DRAWINGS DO NOT SCALE FROM THIS DRAWING CONTRACTOR TO CHECK ALL DIMENSIONS ON SITE RA PROJECTS TO BE ADVISED OF ANY DISCREPANCIES BETWEEN THIS DRAWING AND SITE CONDITIONS IMMEDIATELY PLANNING	RASHID ALI ARCHITECTS No.24, 60 Shepherdess Walk, London N1 7QZ United Kingdom TEL +44 (0) 7939 631 608 rashid@rashidali.info
			Project:AL FURQAN CENTRE Drawing Title:PROPOSED SECOND FLOOR PLN Scale:1:50@A1Date:12.06.24 Drawn by:RAChecked by:RA Drawing No:AFM-10-004Revision:				