LEGEND

REF

125A TP&N SPLIT LOAD DISTRIBUTION BOARD

M.I.D. APPROVED SPLIT METERING

M.I.D. APPROVED SINGLE METER

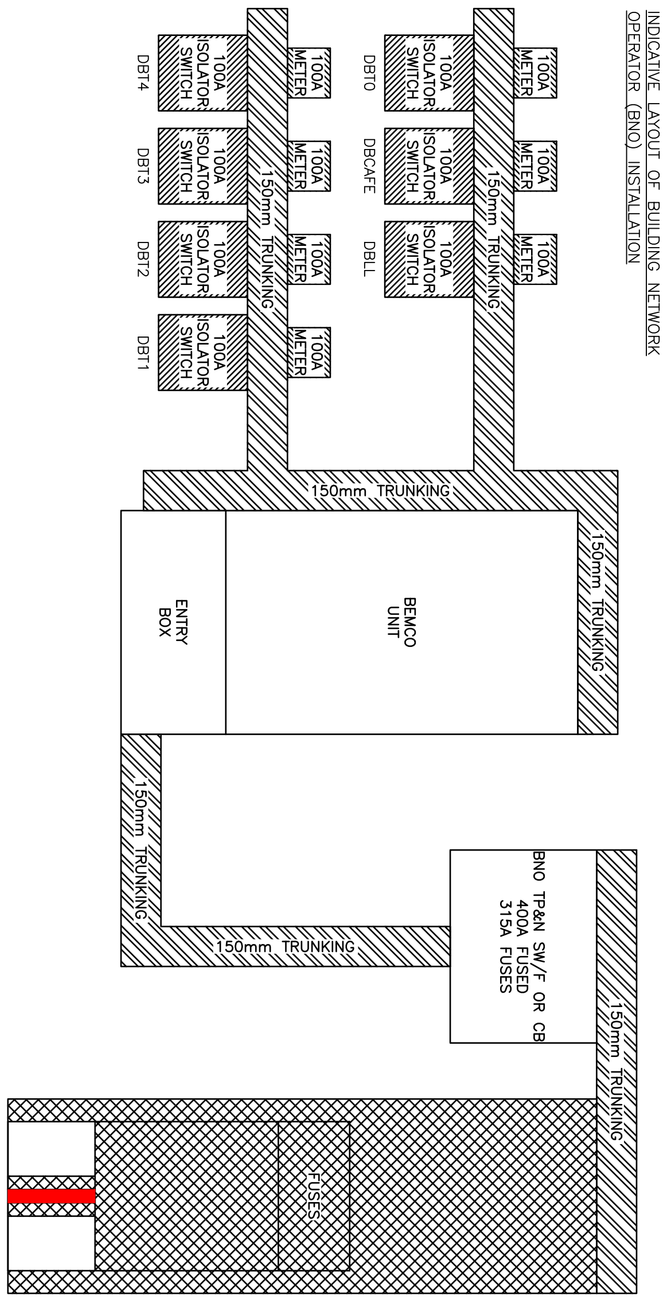

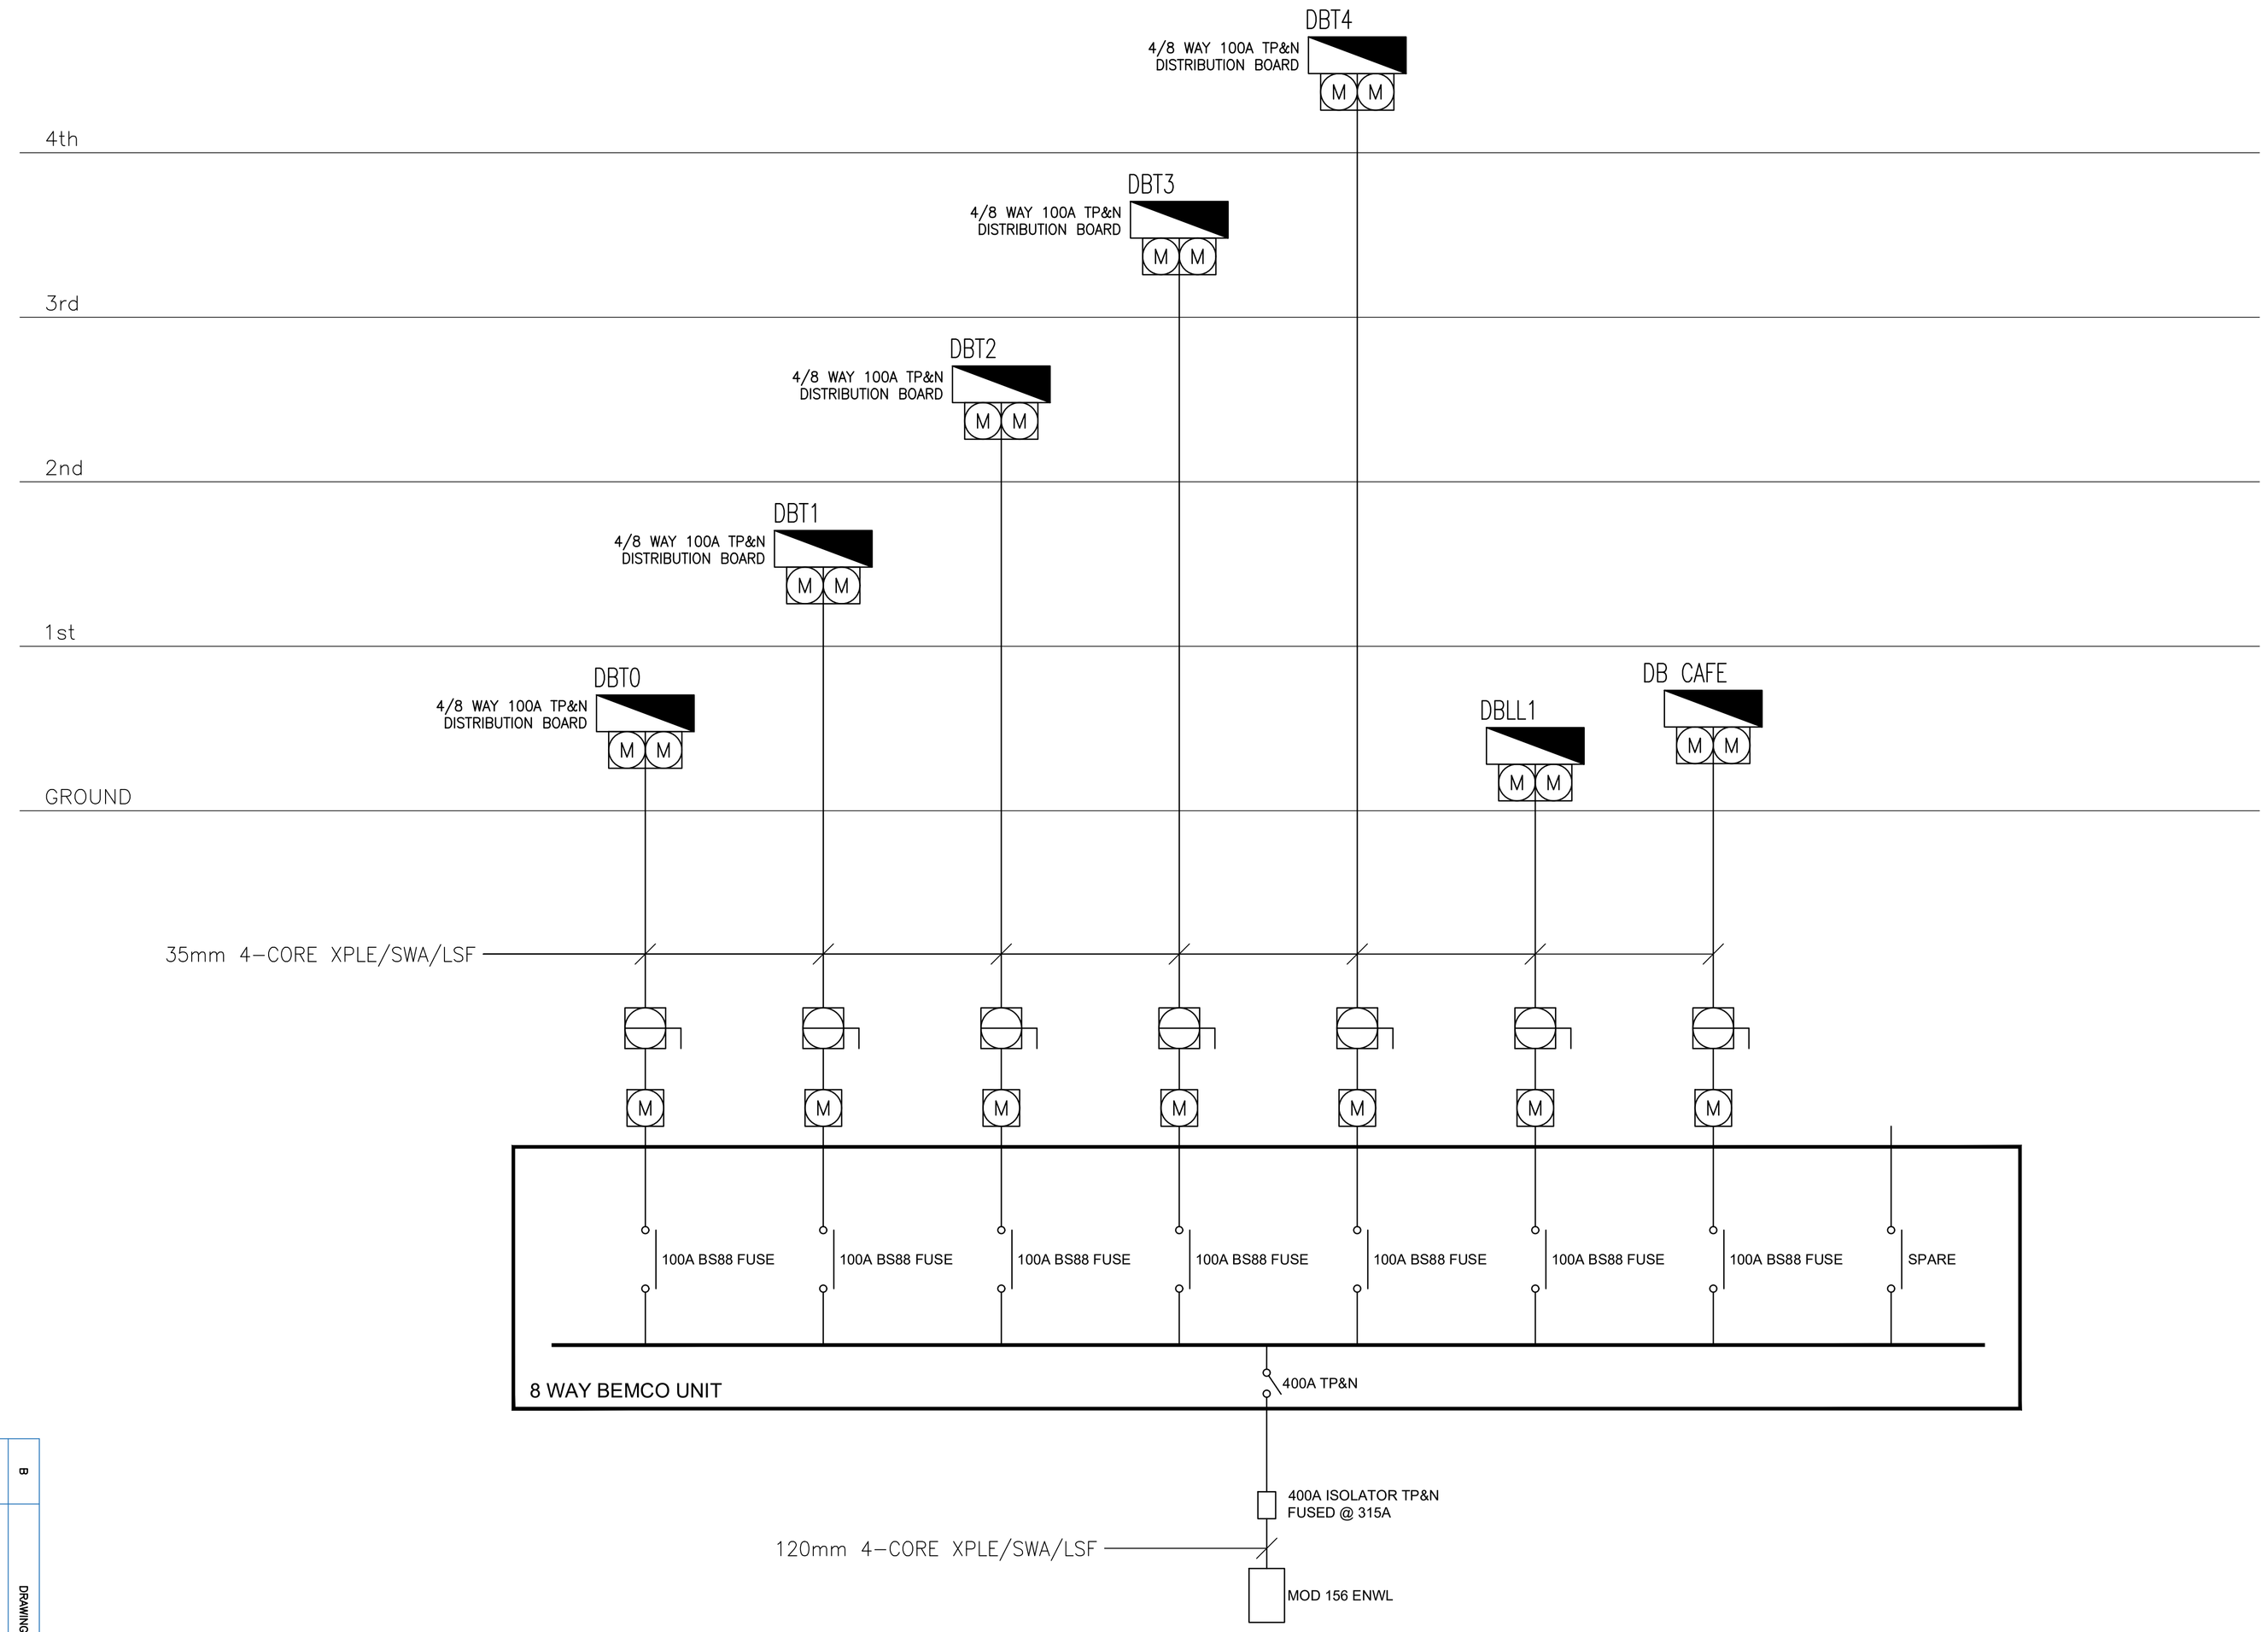

Revision	Description	Date
B	DRAWING UPDATED	16.11.23
A	PRELIMINARY ISSUED FOR COMMENT	25.10.23

Drawing Status: PROPOSED

APPROVED CONTRACTOR

H&O ELECTRICAL

Client: WORKSPACE DESIGN & BUILD

Project: NEPTUNE MILL

Title: LV SCHEMATIC

Drawn: LY Date: 16.11.23

Sheet: A1

Scale: NTS

Drawing Number: H&O-J369-SCH00-B