


All dimensions are in millimetres unless stated otherwise. No dimensions to be scaled from drawings. All dimensions to be checked on site prior to manufacture.

Any discrepancies between drawings and site conditions are to be reported to the contract manager.

This drawing is to be read in conjunction with all relevant Structural Engineers and Mechanical & Electrical Engineers drawings and specification.

© COPYRIGHT
The copyright in this drawing is vested in OBi Property Ltd and no licence or assignment of any kind has been, or is, granted to any third party whether by provision of copies or originals of the drawings or otherwise unless otherwise agreed in writing.

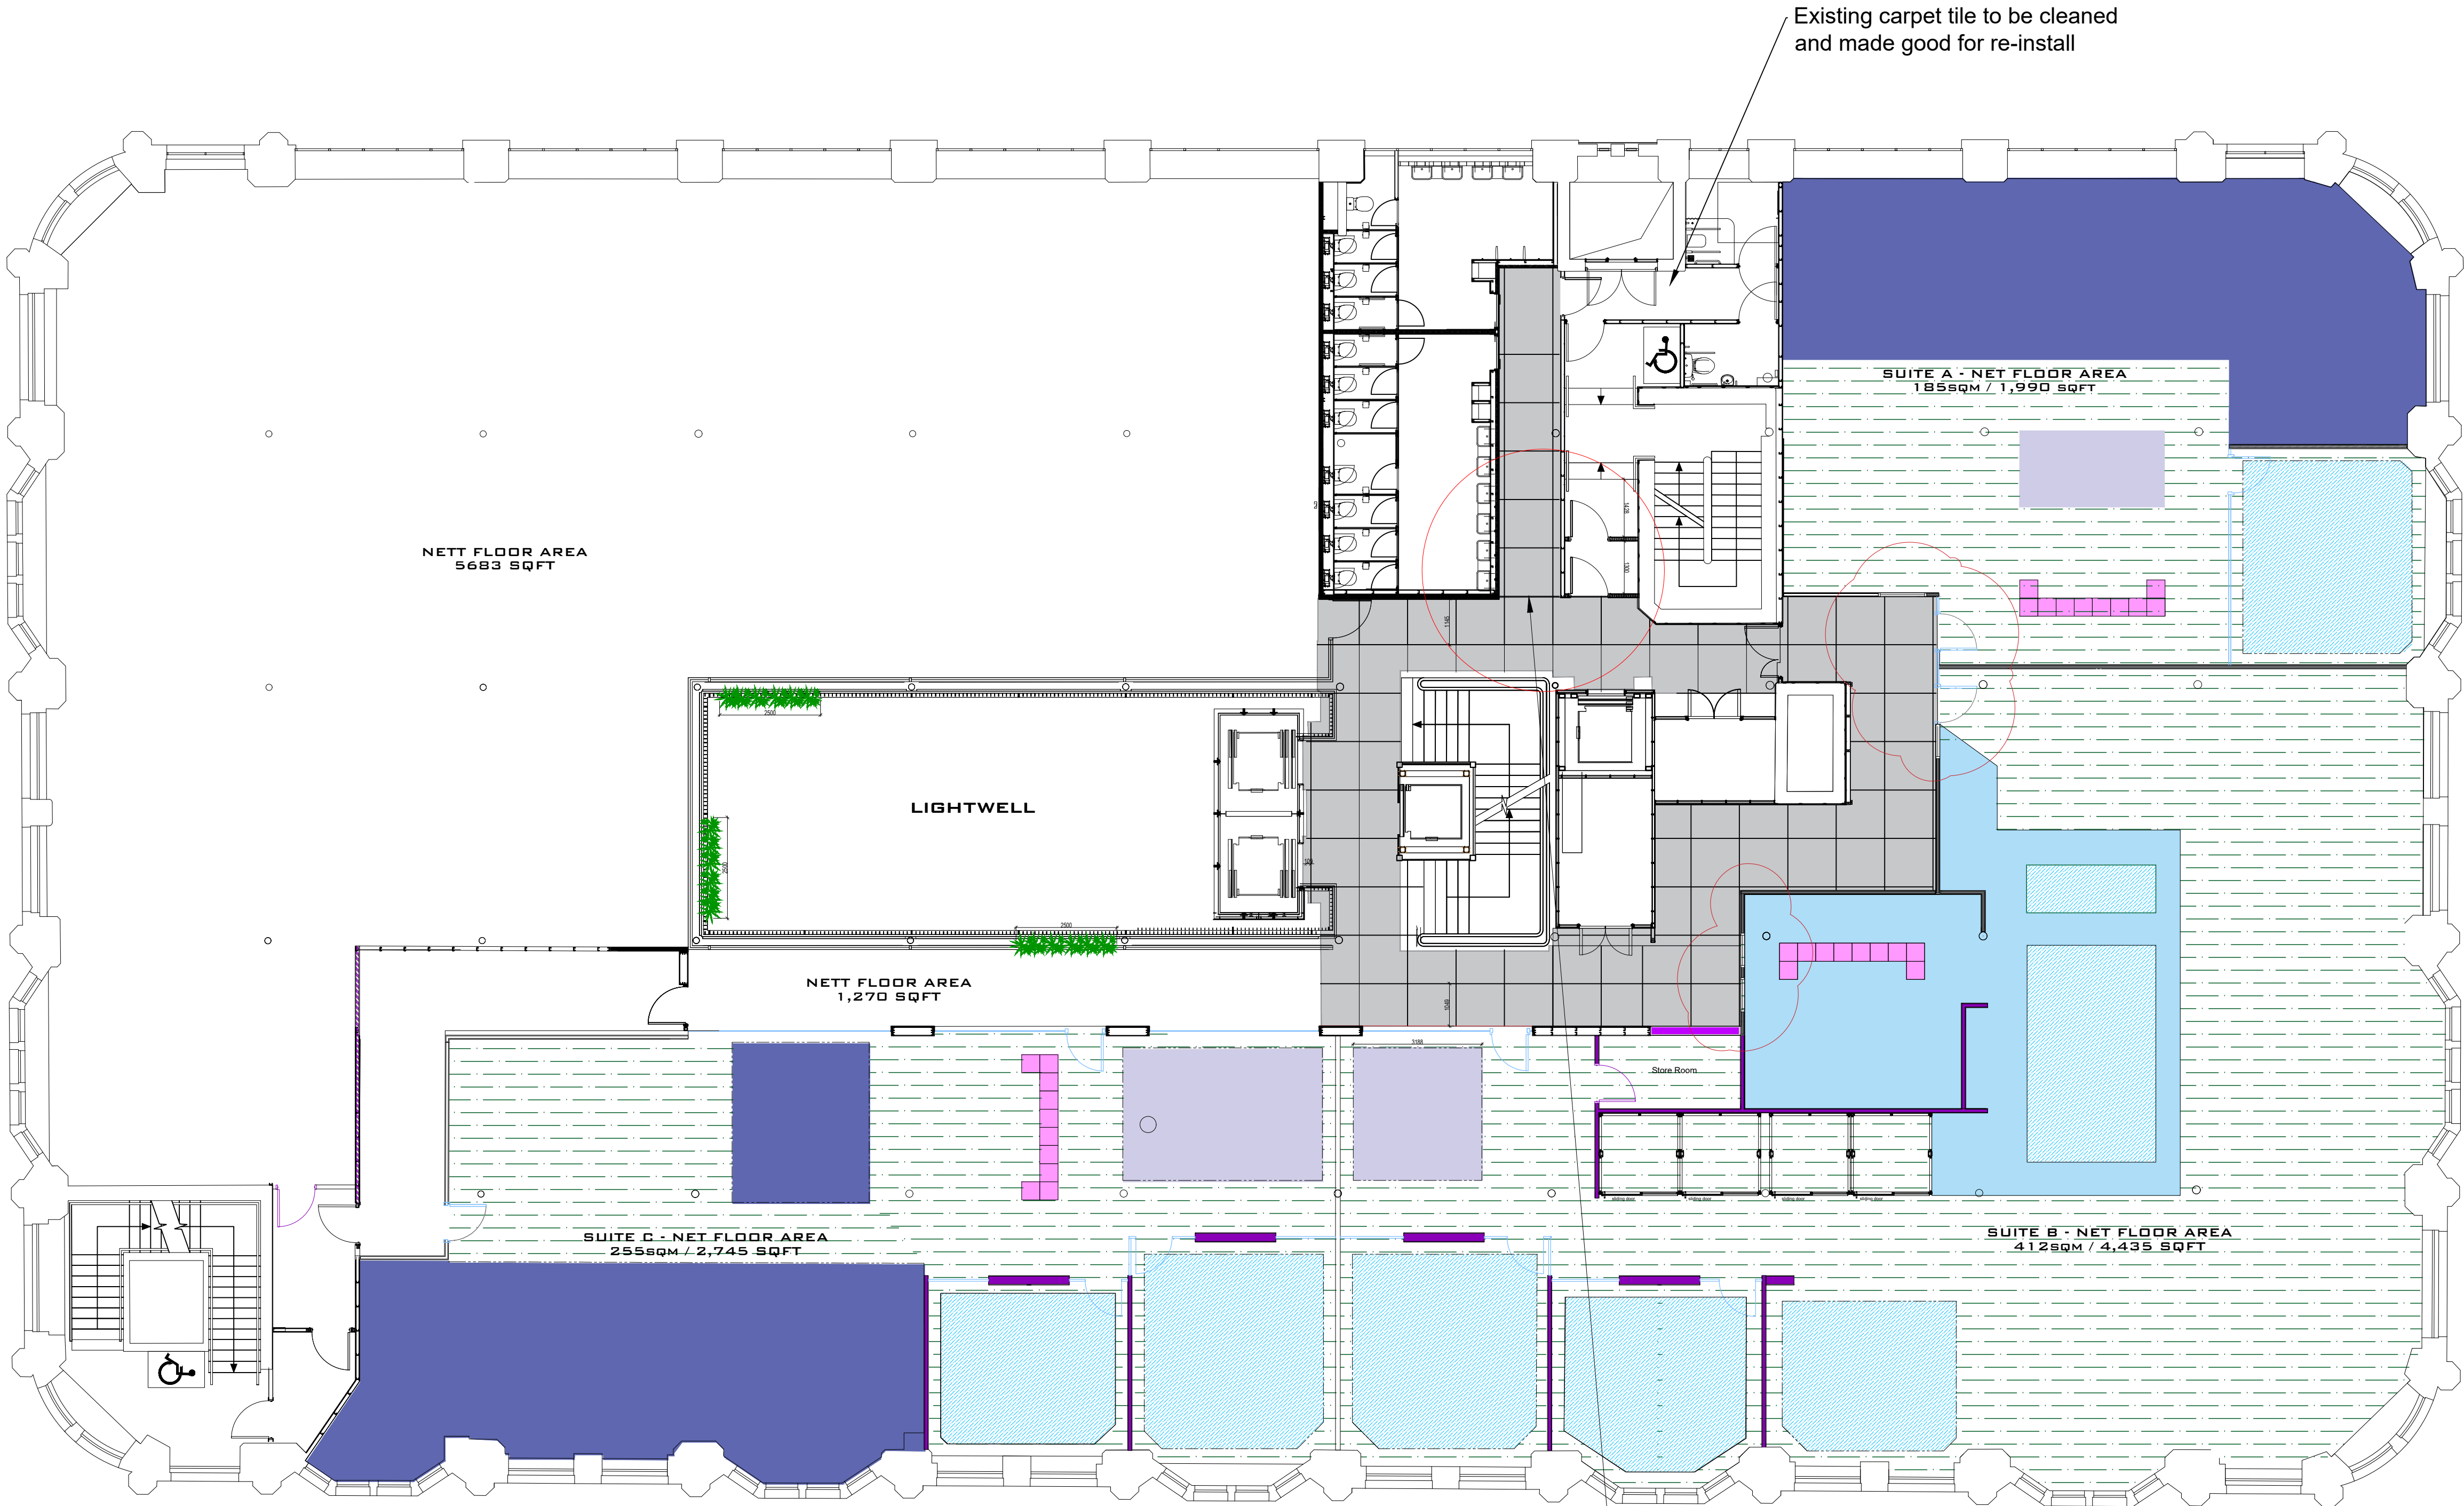

First Floor - Floor Finishes
Scale 1:100

EXISTING FLOOR FINISHES TO REMAIN

- EXISTING FLOOR FINISHES TO BE LEFT AS IS
- FF13. Existing concrete floor - to be cleaned and made good. Clear sealed - contractor to specify
- Parquet flooring - to be cleaned, sanded, made good and sealed - contractor to specify
- Terracotta tiles - To be cleaned and made good
- Existing timber panels to be cleaned and re-painted white

PROPOSED FLOOR FINISHES

- FF01. Porcelanosa Bottega Acero 120 x 120 (Interiors)
- FF02. Forbo Allura Ease white wash Elegant oak
- FF03. Waxman Ceramics Vintage collection VN-21 Casais 45 x 45cm
- FF04. Carpet Interface Polichrome Solid Silk Grey4266005
- FF05. Carpet Interface Polichrome Solid - Powder Blue 4266014
- FF08. Ege Carpet EPOCA MOSS SILVER 0845710
- FF10. Miliken Northward Bound Glacier GLR144-6 Explore

Tile setting out from existing tile

Note: Dimensions to be checked on site before setting out / construction

A	Plan amended - glazing added to corridors	24/07/24	EK	
-	First Issue	02/05/24	EK	
REV	DESCRIPTION	DATE	BY	CHK

CLIENT NAME

Philip J Davis Holdings Plc

PROJECT NAME

Sevendale House

DWG TITLE:

First Floor - Floor Finishes

DWG NO: 17_102

REVISION: A

SCALE 1 : 100 @A1

DRAWN: EK

DWG STATUS:

CONSTRUCTION