


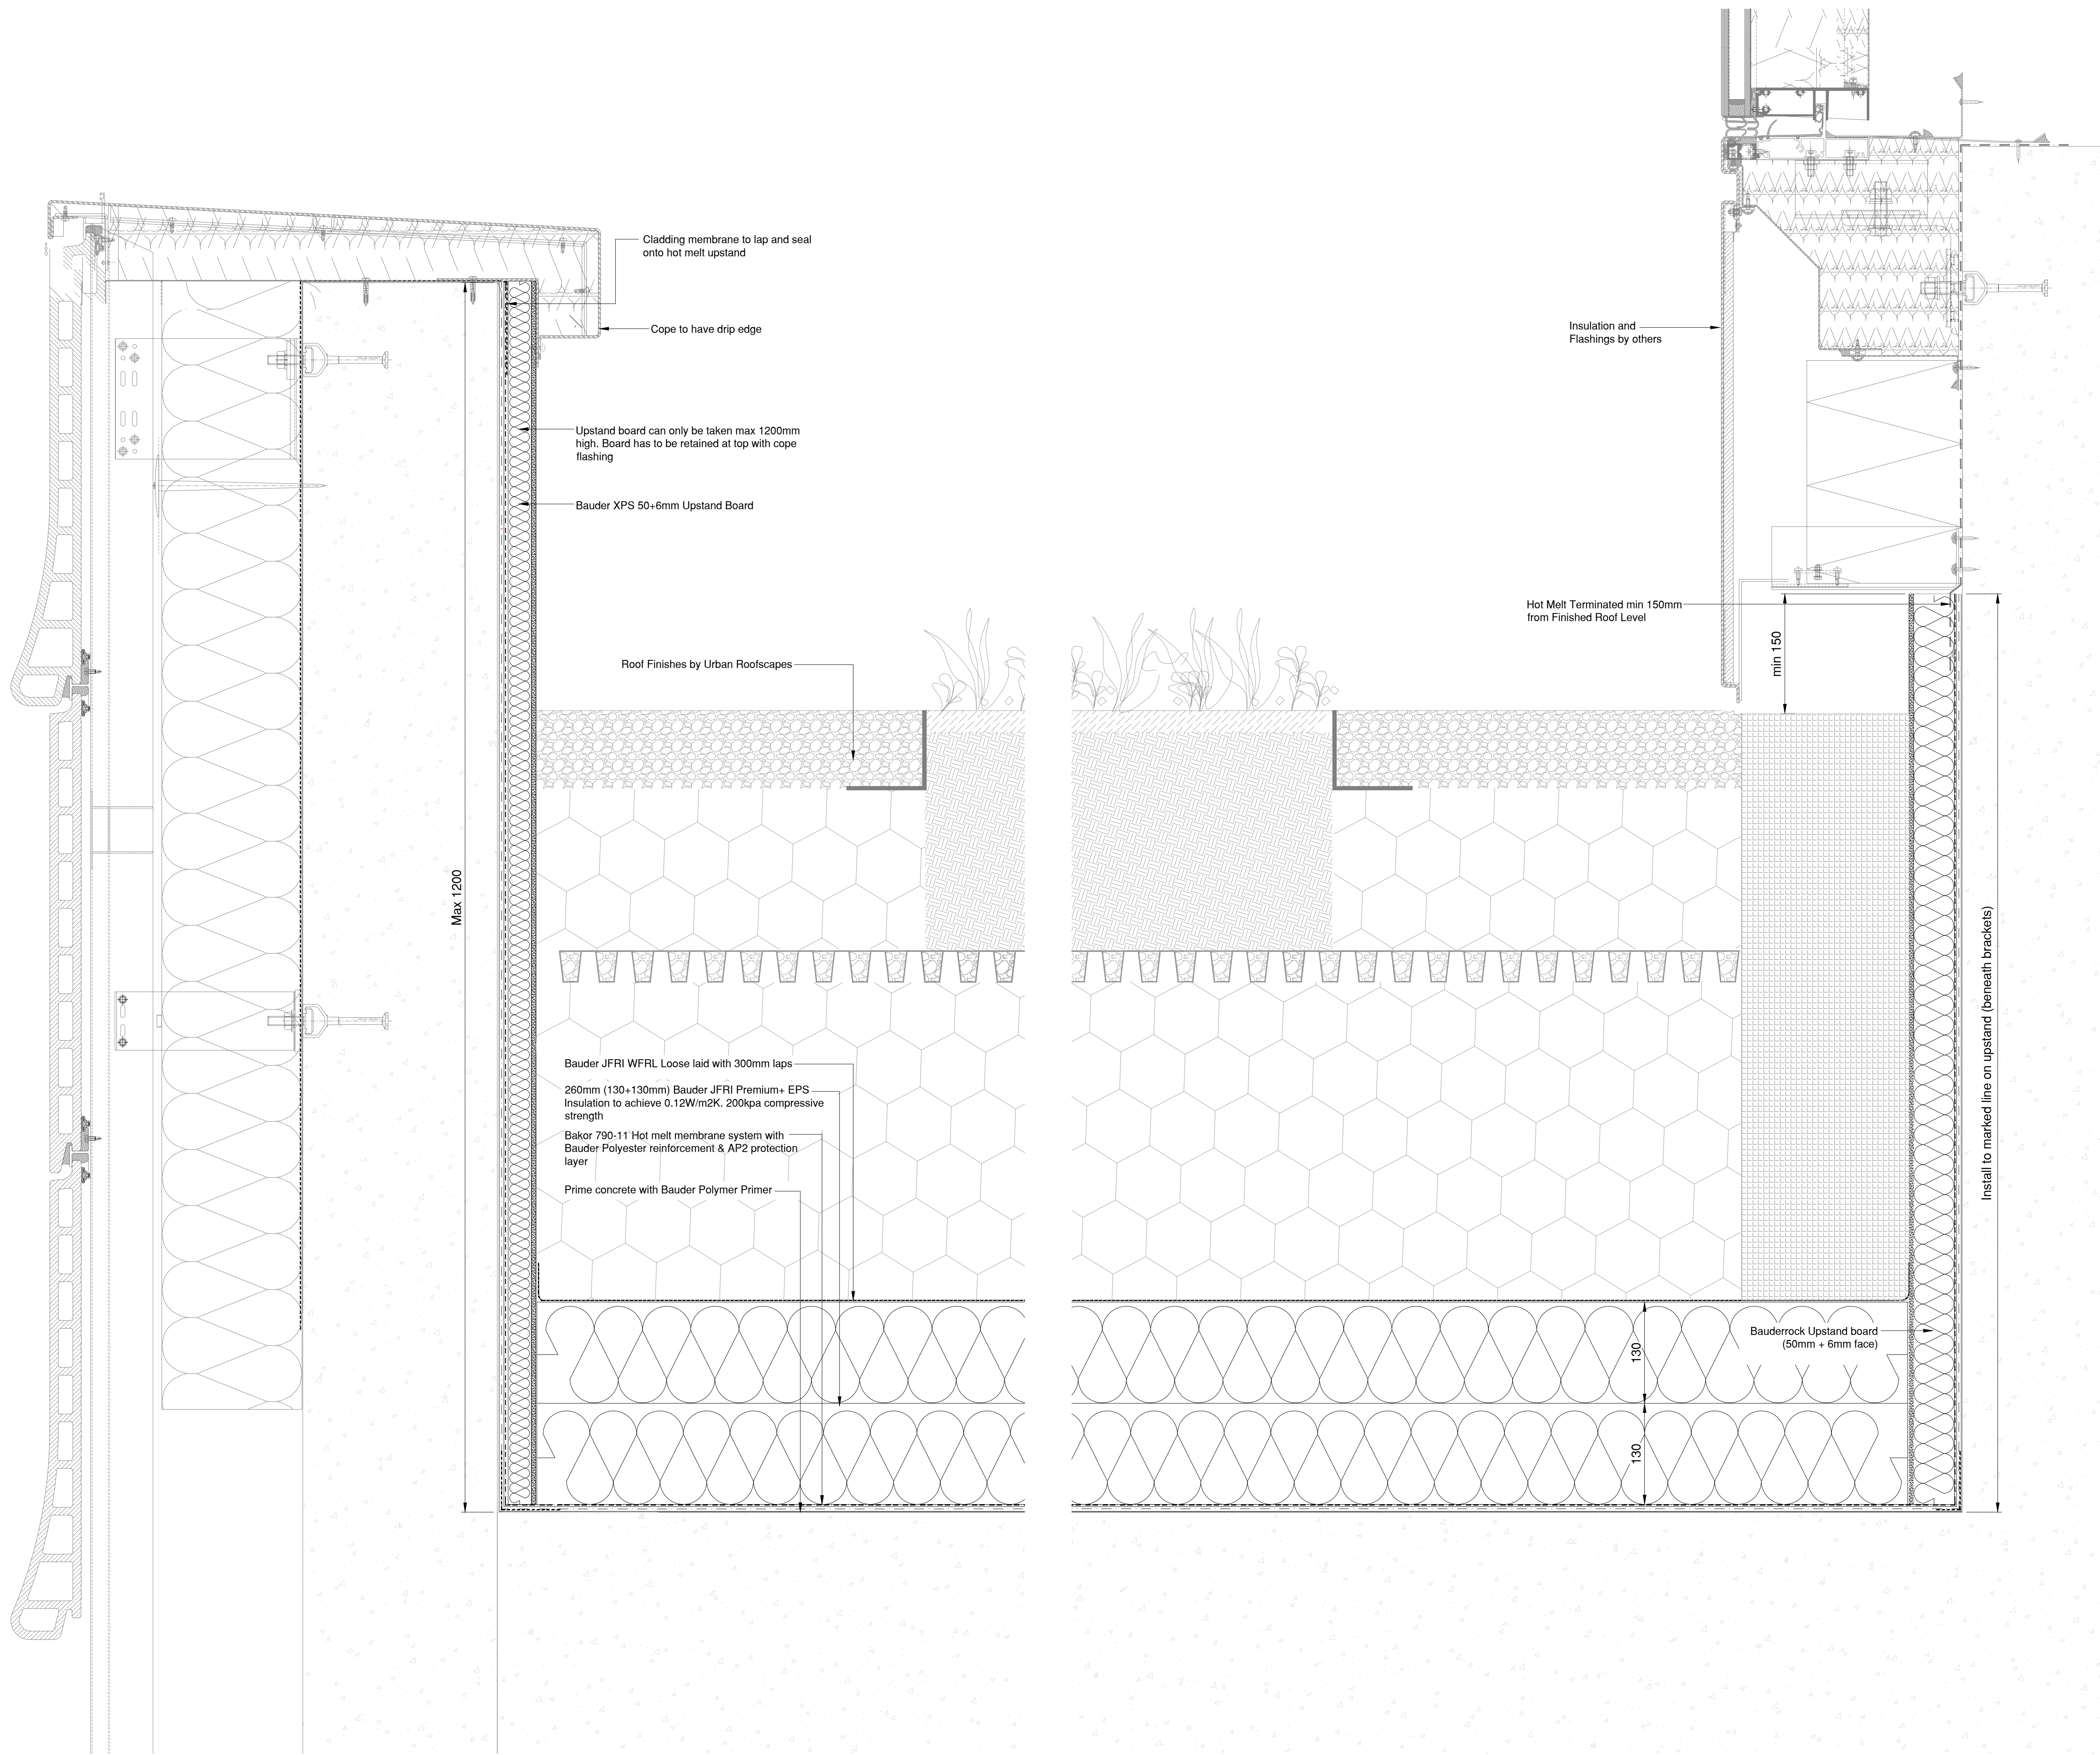

No.	Description	Date
DRAWING REVISIONS		



Project Name
First Street
Client
Downing
Architect
SimpsonHaugh
Drawing Title
Podium Cope & Facade Interface

Project Number P214	Drawing Number FSS-PRI-A-02-002		
First Issue Date 26.02.24	Drawn SD	Revision	
Scale d.n.s	Checked -	C01	