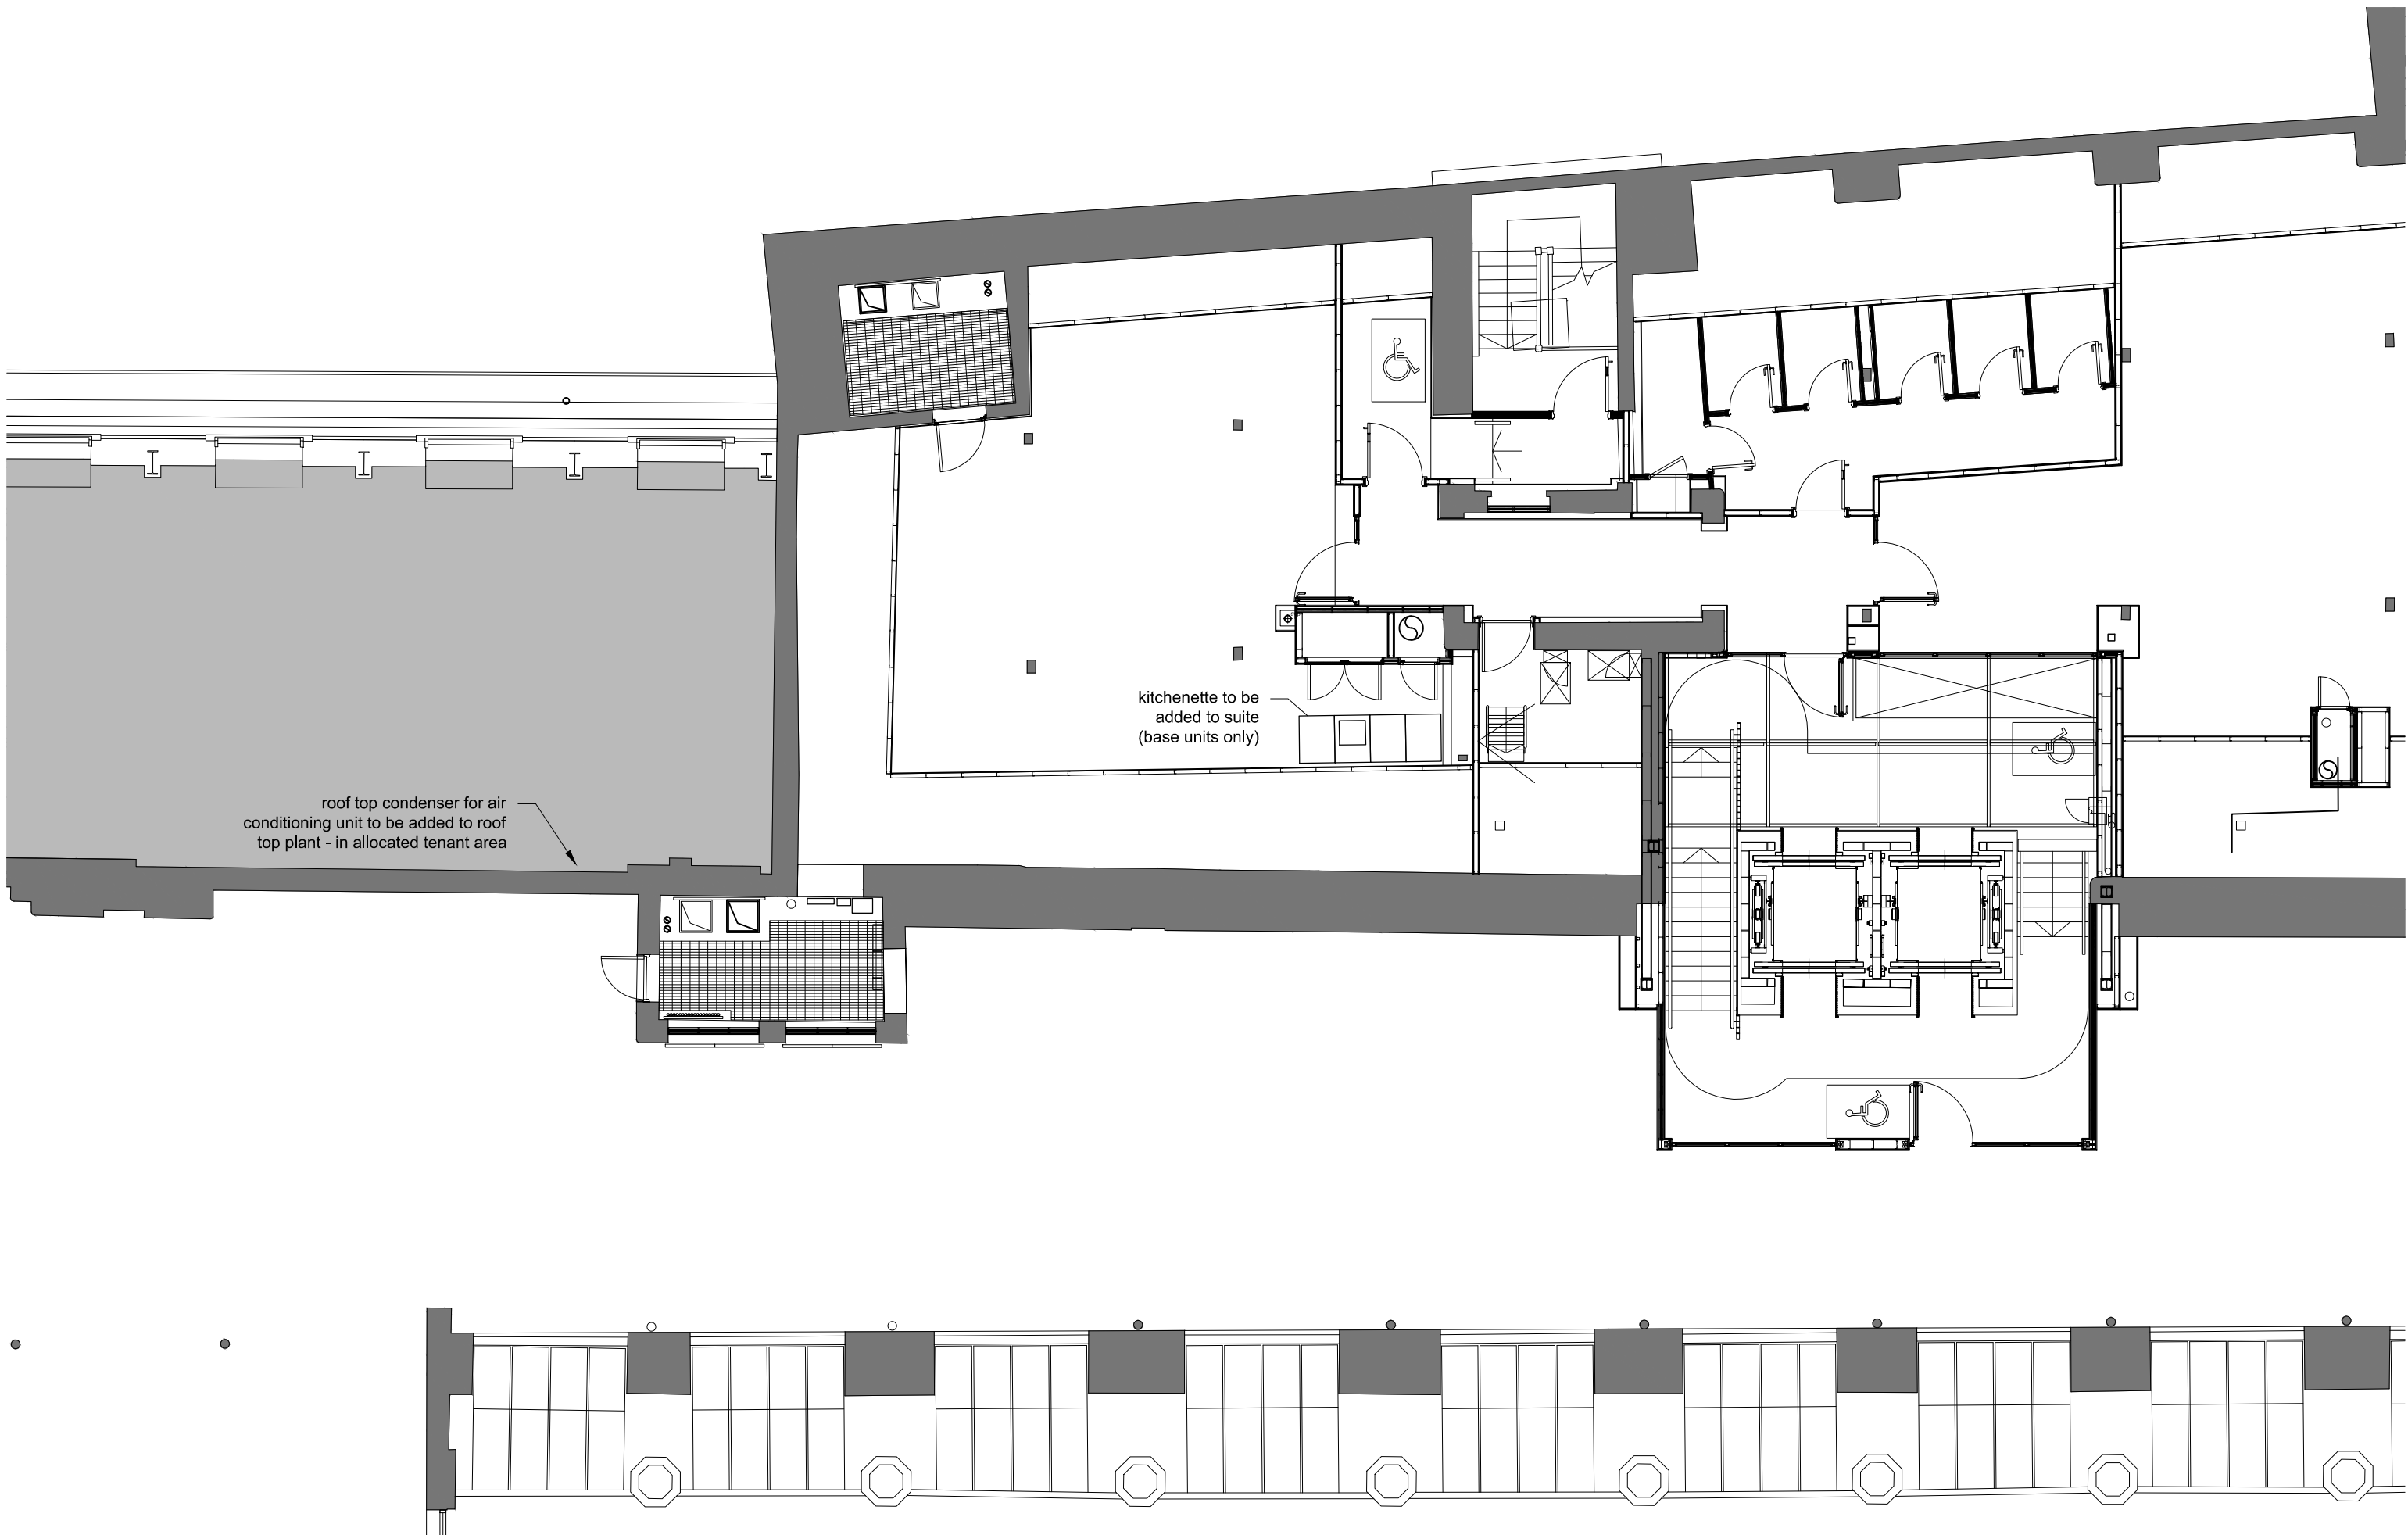


0m 2m 4m 6m

CDM REGULATIONS 2015. All current drawings and specifications for the project must be read in conjunction with the Designer's Hazard and Environment Assessment Record. All intellectual property rights reserved.

Designed with reference to the surveys, information and reports listed:
XXXXXXXXXXXX XXXXXXXXXXXXXXX, XXXXXXXXXXX XXXXXXXXXX, XXXXXXXXXXX
XXXXXXXXXXXX, XXXXXXXXXXX XXXXXXXXXX, XXXXXXXXXXX XXXXXXXXXX.

Rev	Date	Description
-----	------	-------------

Dwn	Ckd
-----	-----

Drawn

Checked

Date

Scale @ A3

RW

FS

23.11.23

1:100

40 PRINCESS STREET

SUITE 10.2
LBC - GA FLOOR PLAN

1108

PRP