


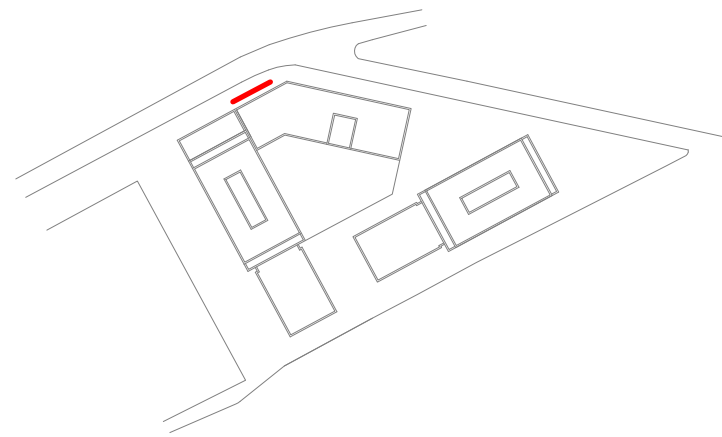


#### Materials Key

- 1 Brickwork: Dark red mix with light recessed joints. Stretcher bond.
- 2 Brickwork: Dark red mix with light recessed joints. Stack bonded soldiers.
- 3 Brickwork: Dark red mix with light recessed joints. Stack bond.
- 4 Brickwork: Dark red mix with dark recessed joints. Stretcher bond.
- 5 Perforated Airbricks: Dark red mix with light recessed joints. Soldiers.
- 6 Brickwork: Buff with light recessed joints. Stack bond.
- 7 Brickwork: Buff with light recessed joints. Stack bonded soldiers.
- 8 Brickwork: Dark brown / blue mix with recessed joints. Stretcher bond.
- 9 Brickwork: Dark brown / blue mix with recessed joints. Stack bonded soldiers.
- 10 Brickwork: Dark brown / blue mix with recessed joints. Stack bond.
- 11 Concrete Cill: Light grey. Precast.
- 12 Concrete Banding: Light grey. Precast.
- 13 Concrete Coping: Light grey. Precast.
- 14 Aluminium Window Frame : PPC, Special or Anodic-finish aluminium.
- 15 Aluminium Window Cill : PPC, Special or Anodic-finish aluminium.
- 16 Aluminium Balcony Soffit : PPC, Special or Anodic-finish aluminium.
- 17 Perforated Aluminium Panel: Anodised aluminium, dark bronze colour. Laser cut pattern.
- 18 Aluminium Louvres: Anodised aluminium, dark bronze colour.
- 19 Aluminium Louvres: Anodised aluminium, dark bronze colour.
- 20 Aluminium Coping : Anodised aluminium, dark bronze colour.
- 21 Steel Balustrading: Colour matched to balcony solid elements.
- 22 Steel Balustrading: Colour matched to Juliette elements.
- 23 Acrylic/Steel: White with dark bronze box. LED Light.
- 24 Glass: Clear. Double / triple glazing units.
- 25 Balcony Screen: PPC, Special, or Anodic-finish aluminium colour. matched to perforate panels and balconies.



Elevation  
1 : 25

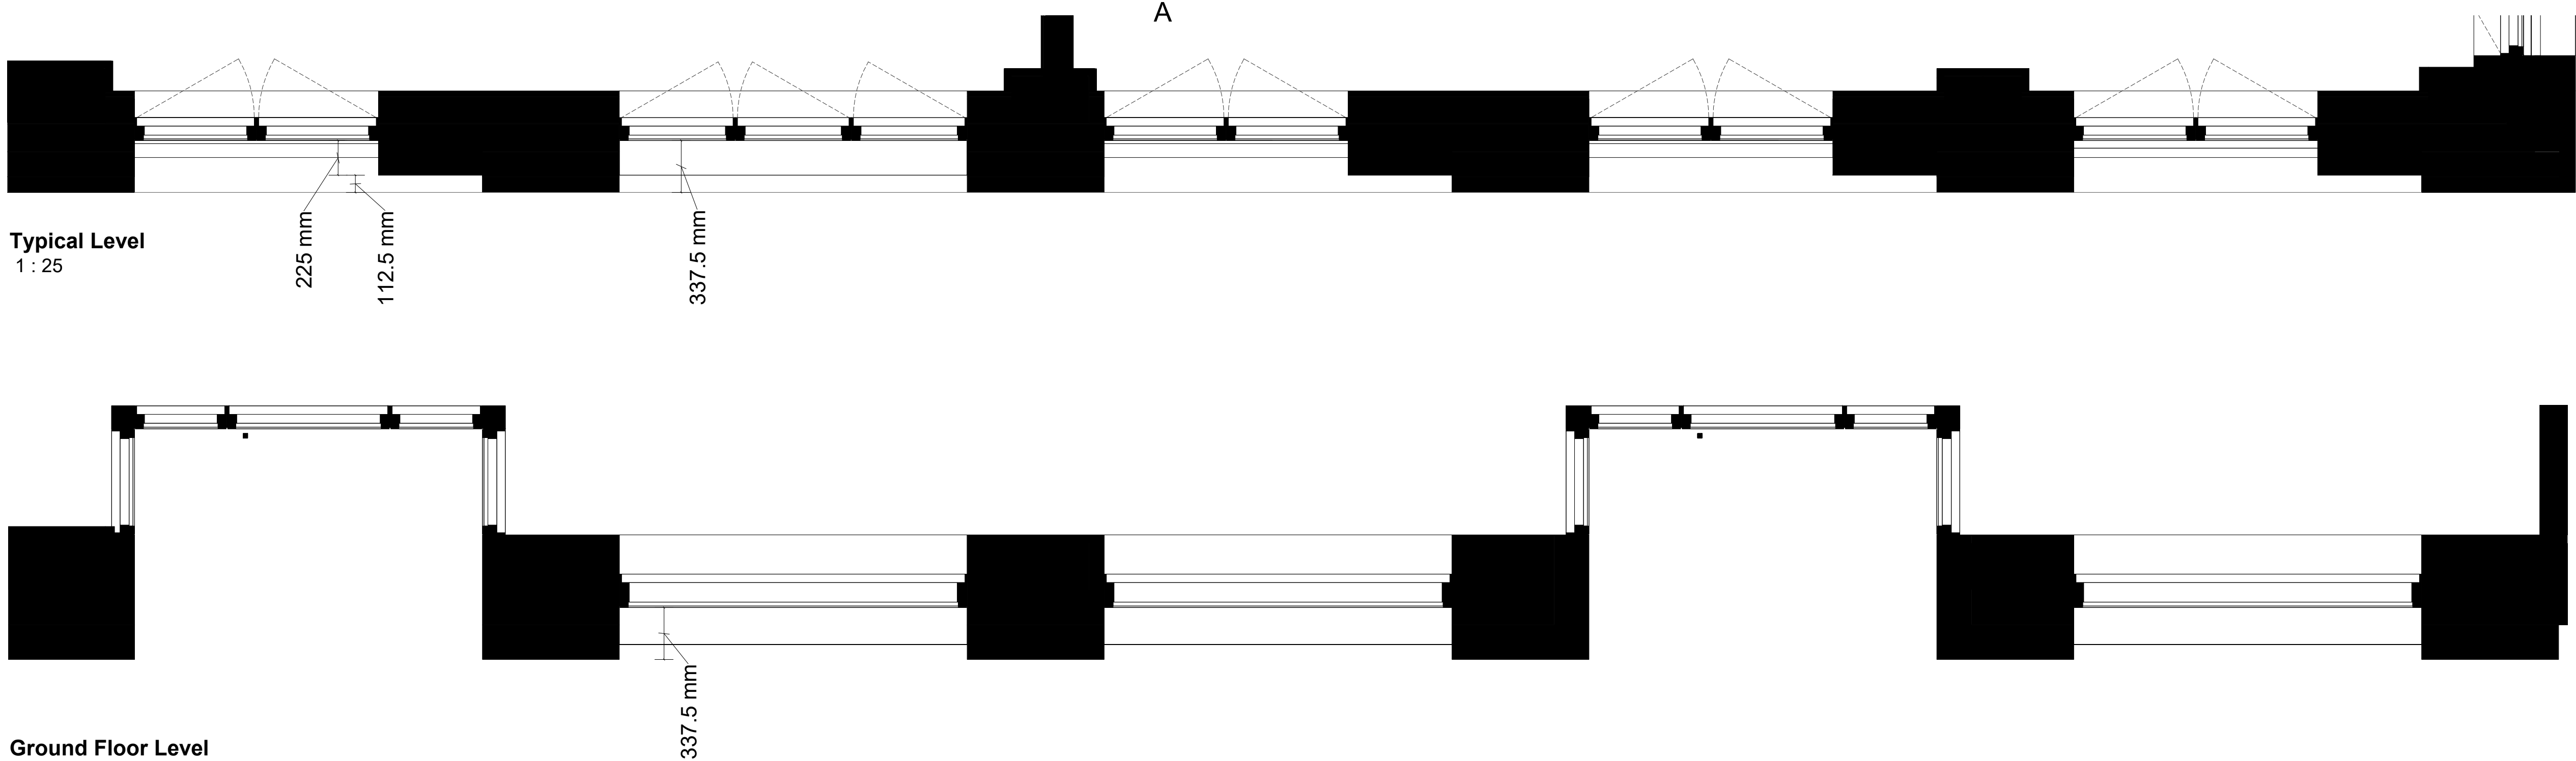

Ground Floor Level  
1 : 25

Section AA  
1 : 25