


P:\2018\1882 ST. JOHN'S\01 CAD\02 SHEET LAYOUT\2059 T2 VITA LIVING, ST. JOHN'S\STAGE 5\T2-EXA-G710-DE-XX-00701.DWG

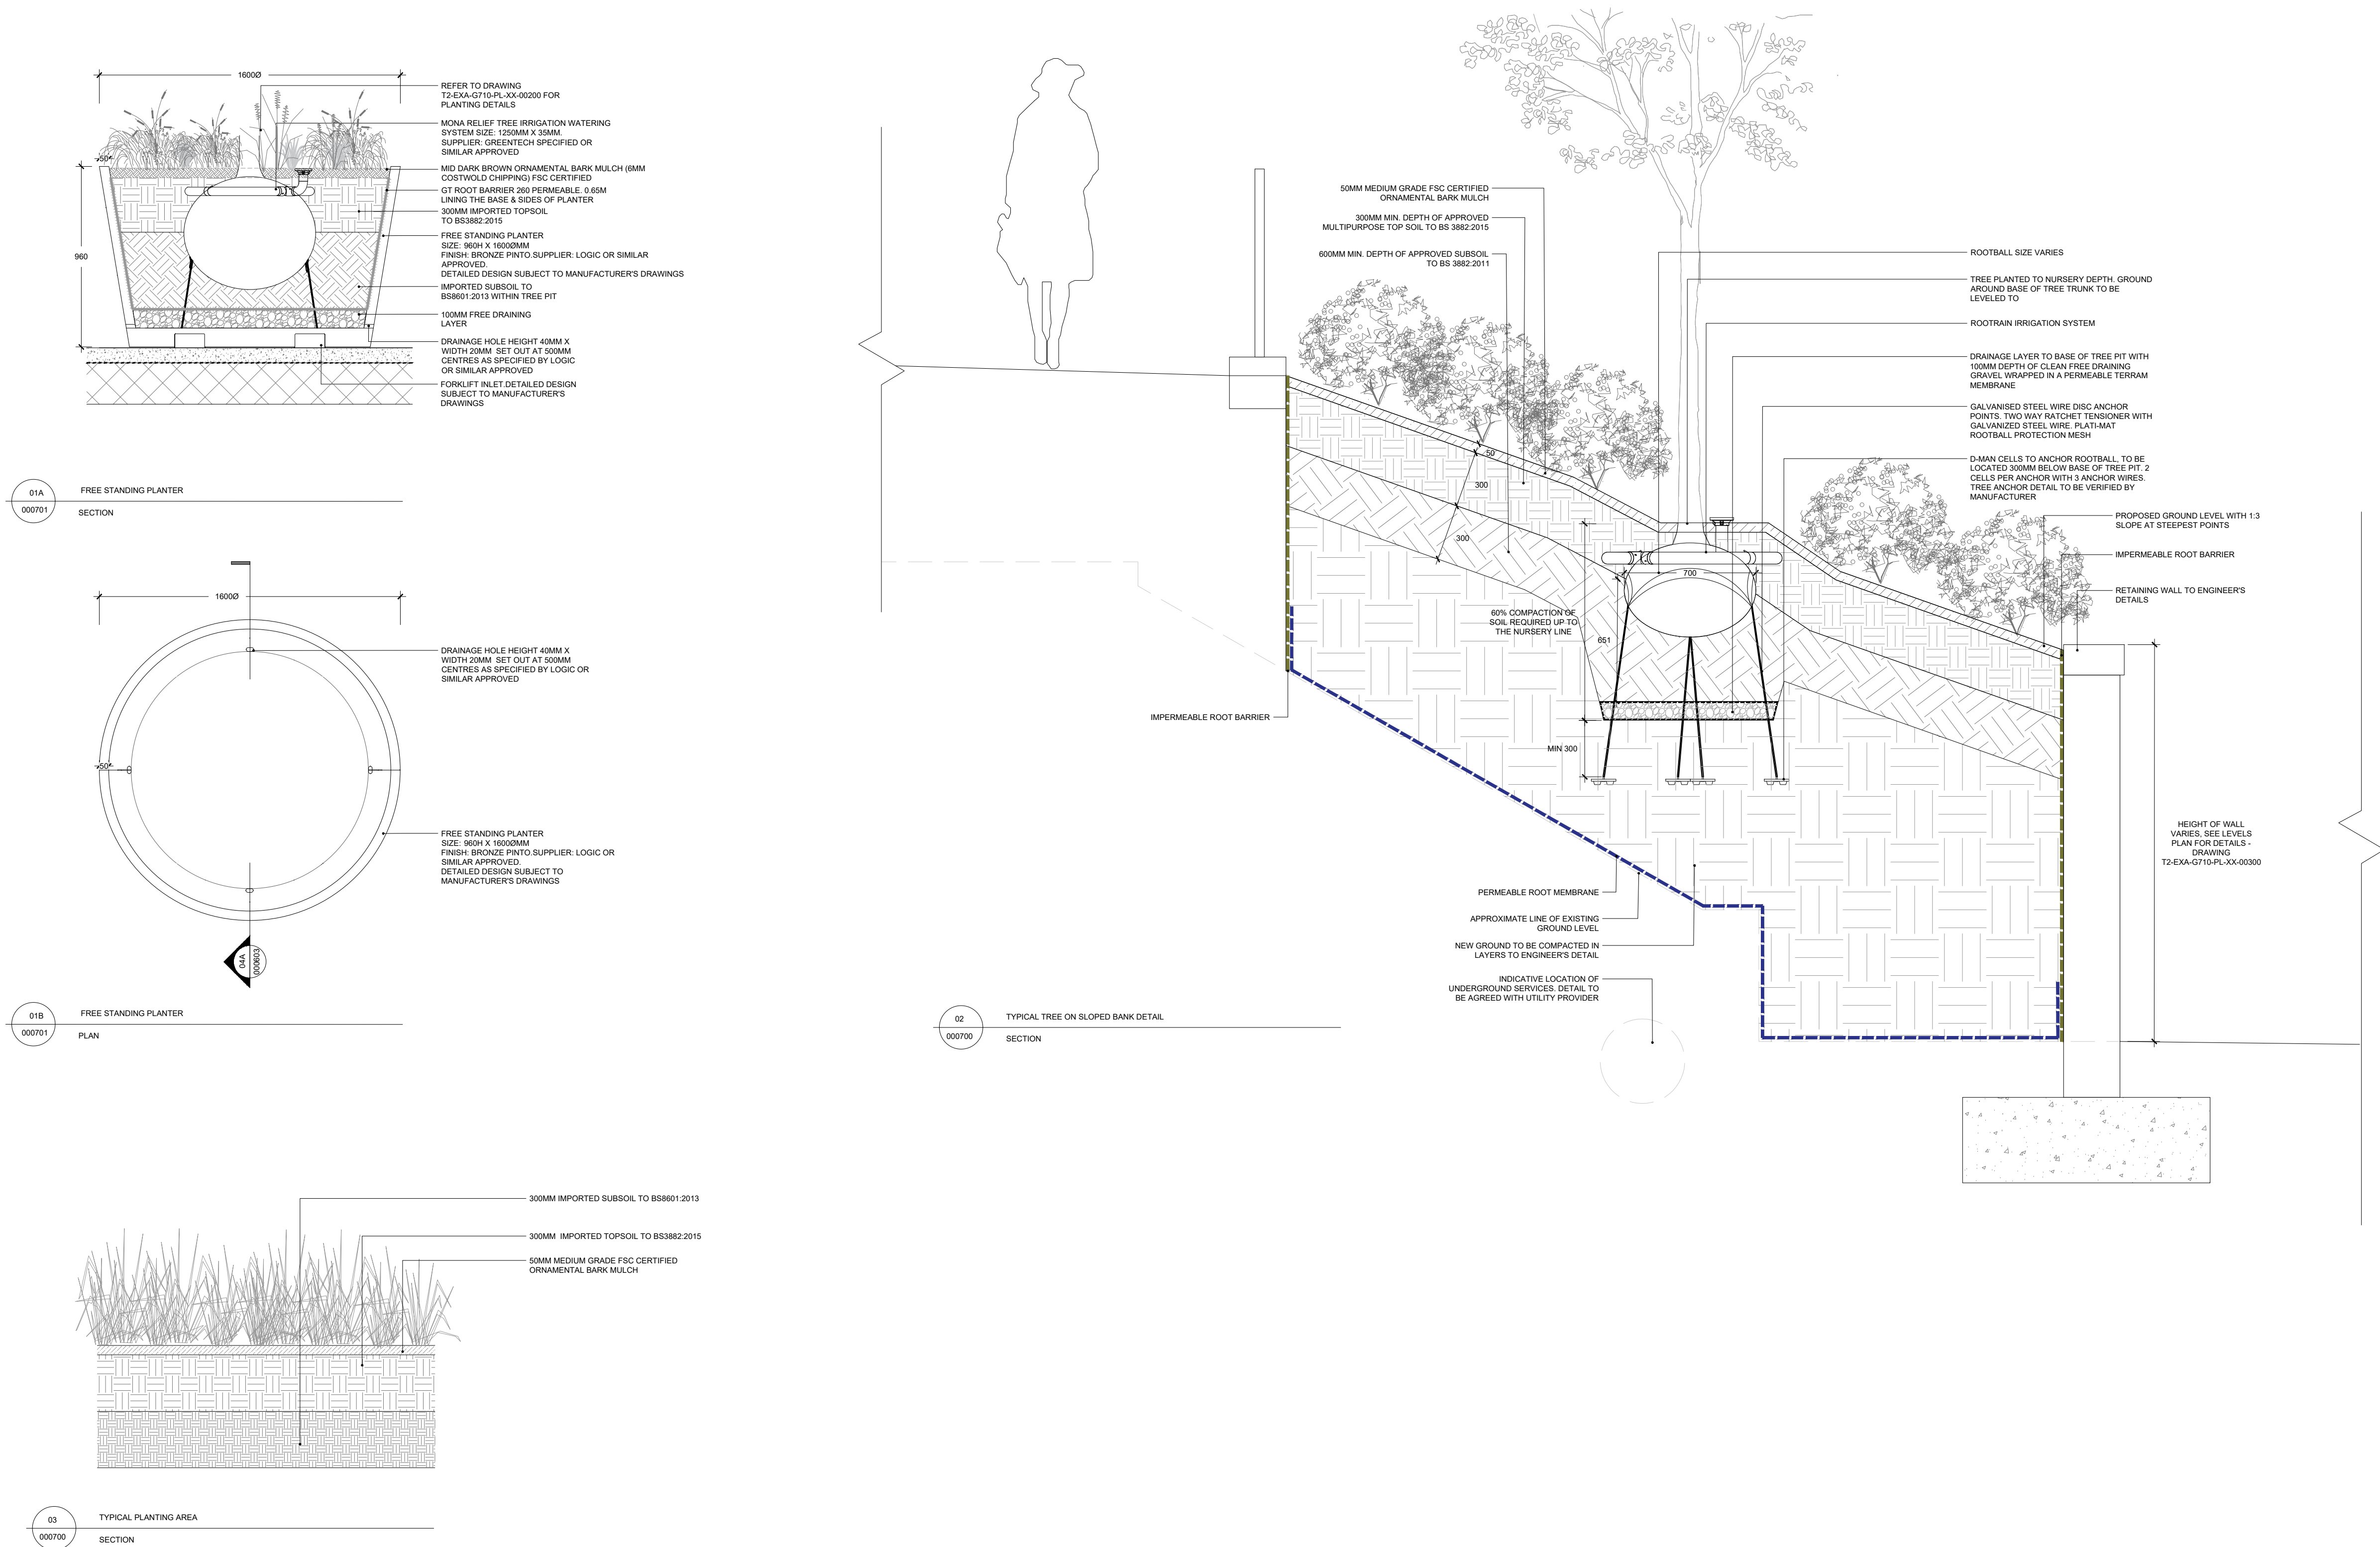

No dimensions are to be scaled from this drawing.
All dimensions are to be checked on site.
Area measurements for indicative purposes only.

This drawing is the property of Exterior Architecture Ltd.
No part of the drawing may be reproduced in any manner
without permission from Exterior Architecture Ltd.

Client

VITA

Note: All drawings to reviewed by
Building Control

Note: This drawing is to be read in
conjunction with the
T2-EXA-G710-RE-XX-00000
Drawing register

Rev	STAGE 5 ISSUE	Date
C01	Description	09.05.2022

**EXTERIOR
ARCHITECTURE**

LONDON
Unit 17.1, The Leather Market, 11-13 Weston Street, London, SE1 3ER
MANCHESTER
Studio 537, The Royal Exchange, St Anns Square, Manchester, M2 7DH
E-MAIL office@exteriorarchitecture.com
WEB www.exteriorarchitecture.com

Project title
T2 VITA LIVING, ST. JOHN'S

Drawing title
TREES IN PLANTERS AND ON
SLOPES

Issued By	Manchester	T: 0161 850 8101
Scale	1:20 @ A1	Drawn EXA
Status	STAGE 5	Checked SPL
Date	09.05.2022	Approved JM

Drawing number
T2-EXA-G710-DE-XX-00701

Revision
C01

