


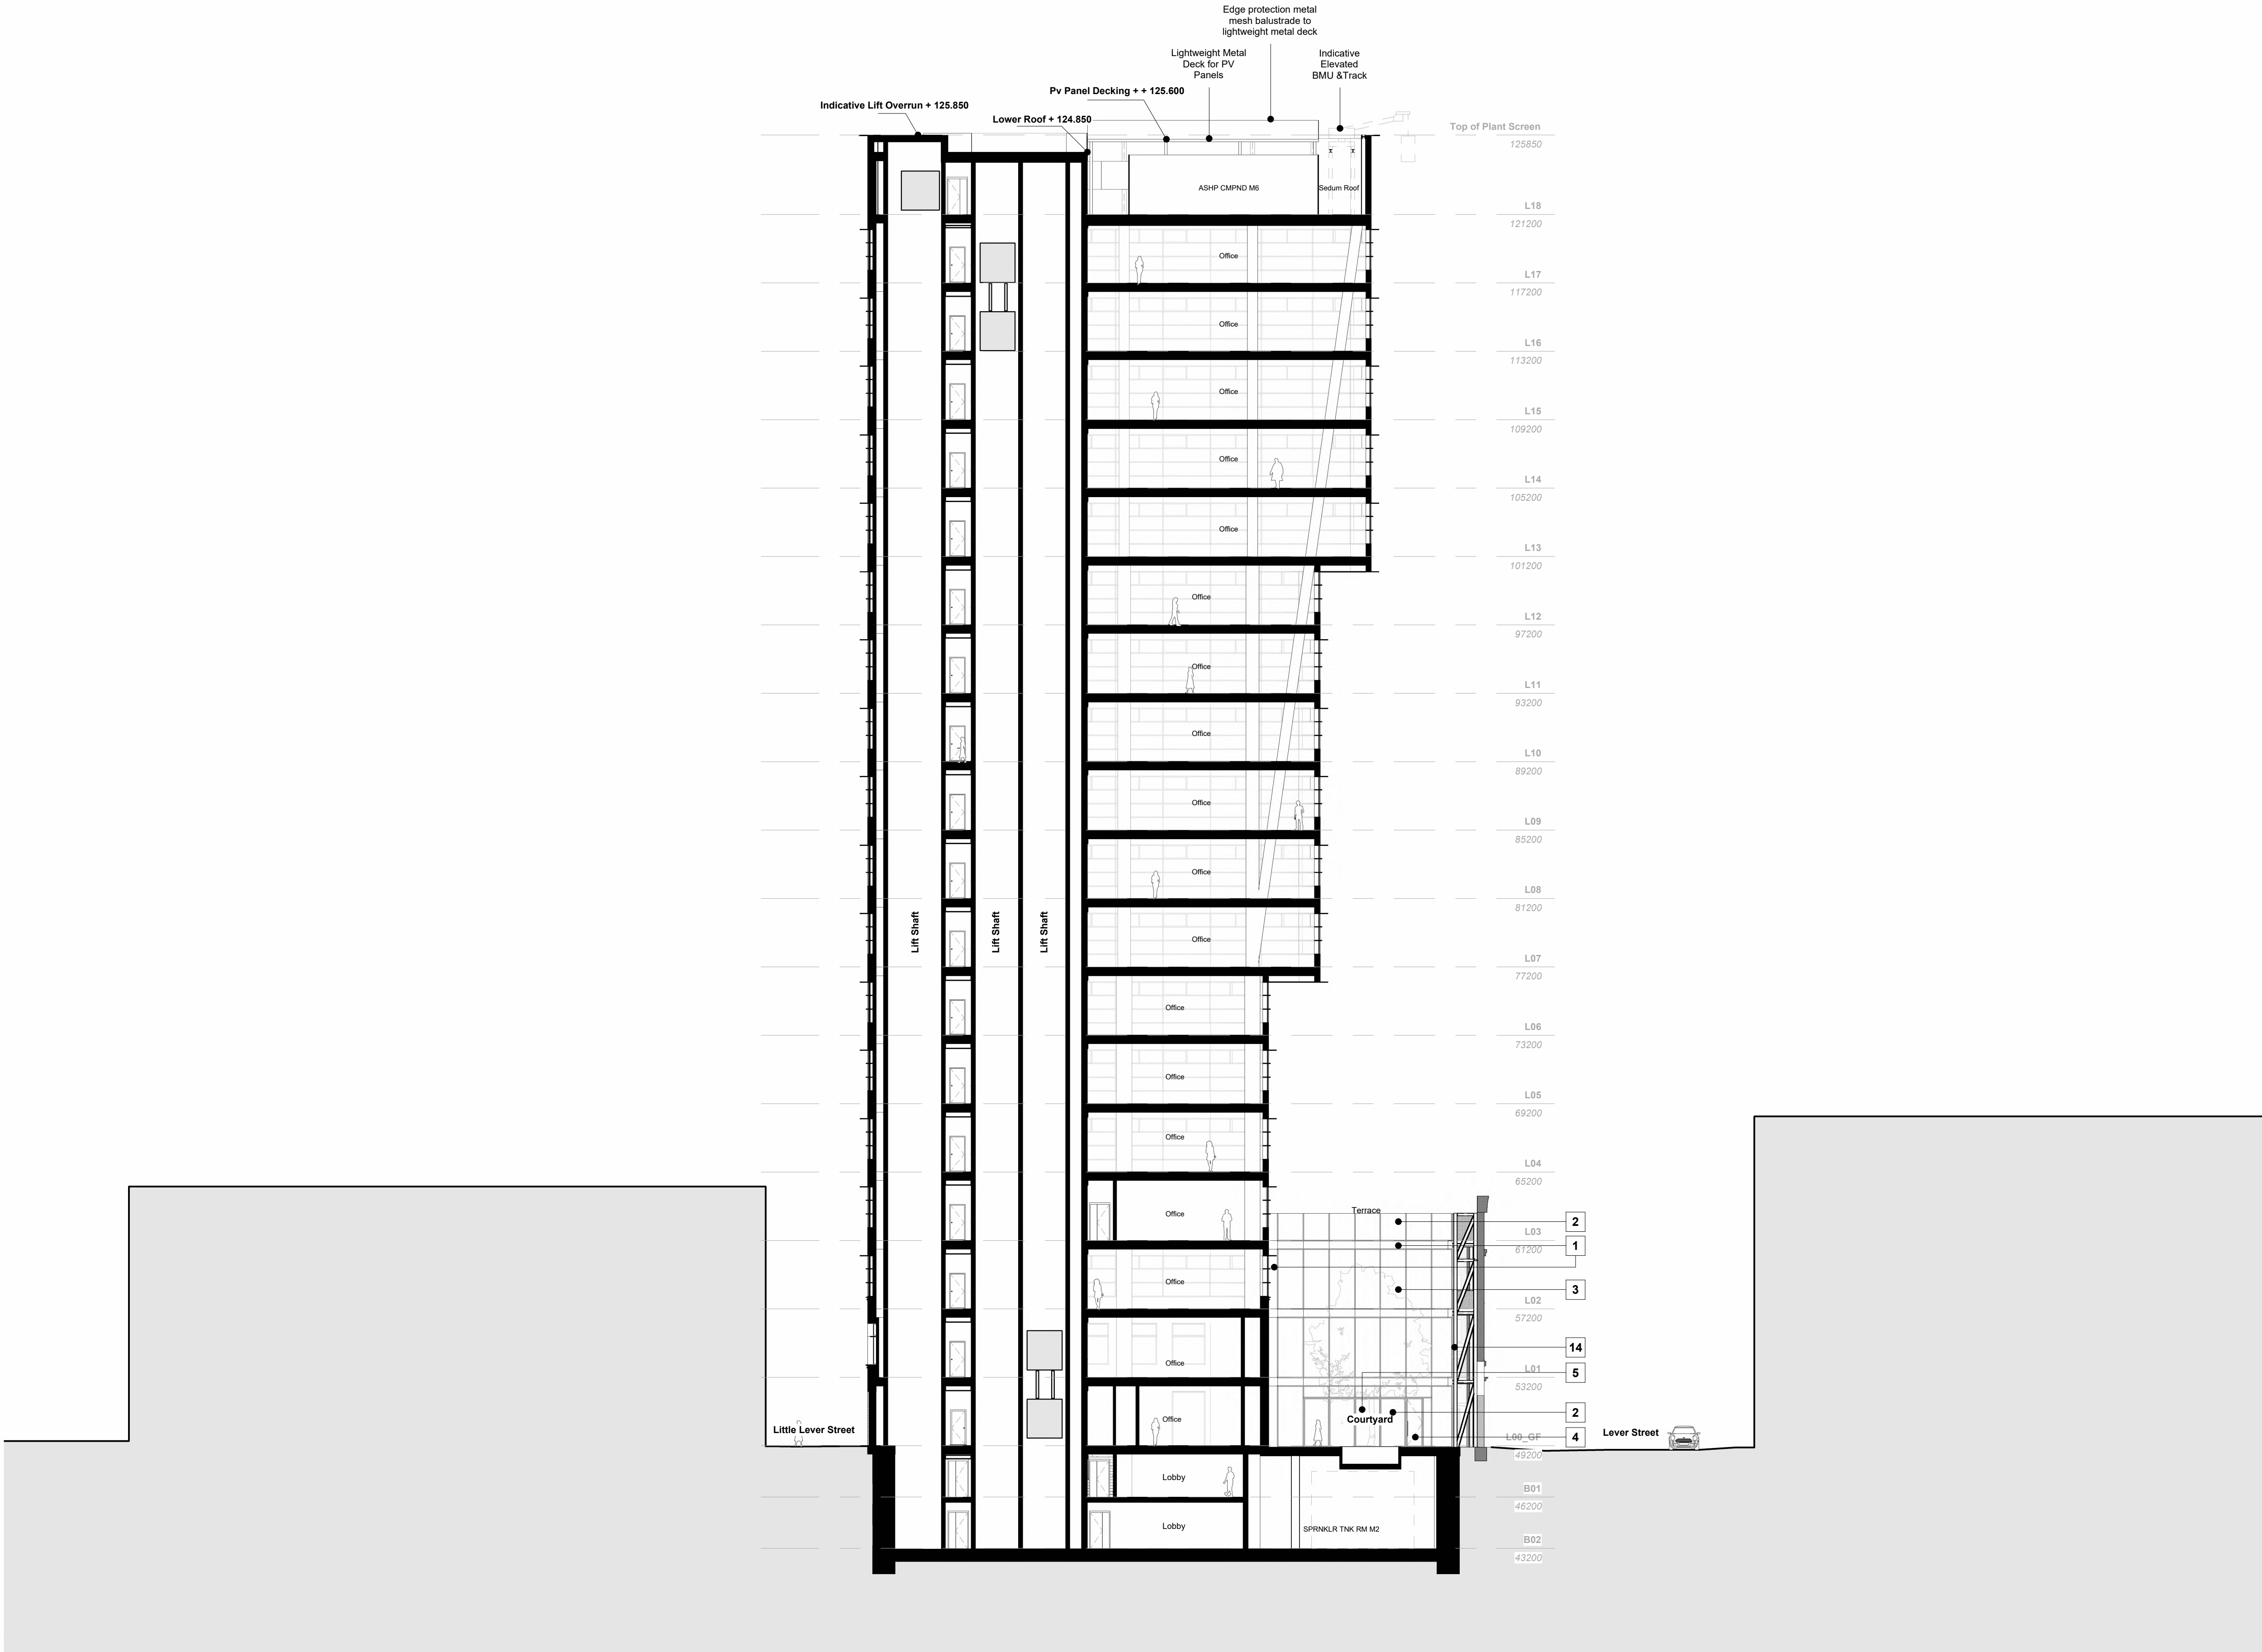

Notes & Key: HWS Ref: 2510

Dimensions are not to be scaled from on this document. Notify Howells of discrepancies affecting the information shown. This drawing is copyright of Howells, the trading name of Glenn Howells Architects Limited.


KEY

- | | |
|----|--|
| 1 | Metal cladding panel in PCC aluminium dark grey finish |
| 2 | Fixed glazing panel with PCC aluminium dark grey framing |
| 3 | Curtain walling system with glazed panels and PCC aluminium dark grey framing |
| 4 | Glazed pass door with aluminium frames in PPC aluminium dark grey finish |
| 5 | Glazed Sliding door with aluminium frames in dark grey |
| 6 | Galvanised steel reveals and soffit to entrance area with recessed gate detail. PPC dark grey finish |
| 7 | Existing windows to be removed and left open to retained facade areas. Cills to be made good generally. Discrete low profile aluminium cill introduced where required. |
| 8 | Projecting brick sill detail in dark grey |
| 9 | Dark grey brick in English Bond |
| 10 | Glazed circular sliding door with aluminium frames in PPC aluminium dark grey finish |
| 11 | Galvanised steel flat bar balustrade/railing detail with concealed doors in PPC aluminium dark grey finish |
| 12 | Existing roof to be made good and roof tiles replaced to match existing |
| 13 | Retained facade to be cleaned up and made good |
| 14 | Retained facade supporting steel structure to SE design. Dark grey metal finish to match proposed office tower. |

LEGEND

- | |
|---|
| Existing wall to be retained, cleaned and made good |
| Proposed new wall |

Location:

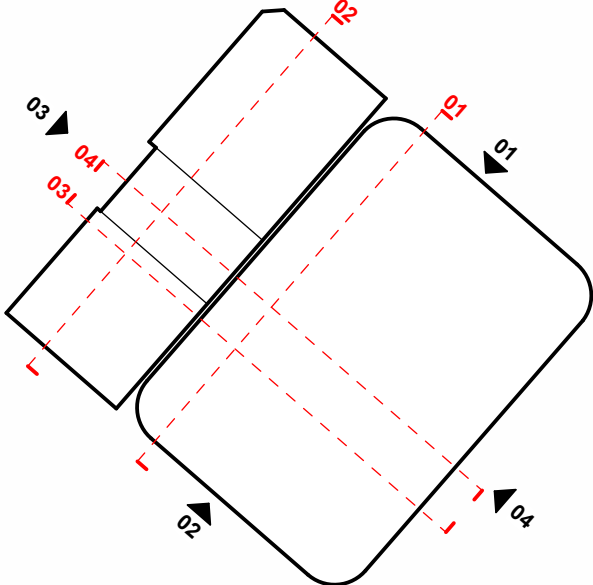

Status:

PLANNING

Revision History:

P01 Planning First Issue

Checked: AD

24/04/2024

DJ

Project & Client:

Lever Street Manchester working with Soller Group

File Title:

Scale: As indicated @A1

Proposed - Section 04 - East-West

File ID:

2510-HWS-XXX-ZZ-D-A-05304

Revision:

P01

Howells

.uk