
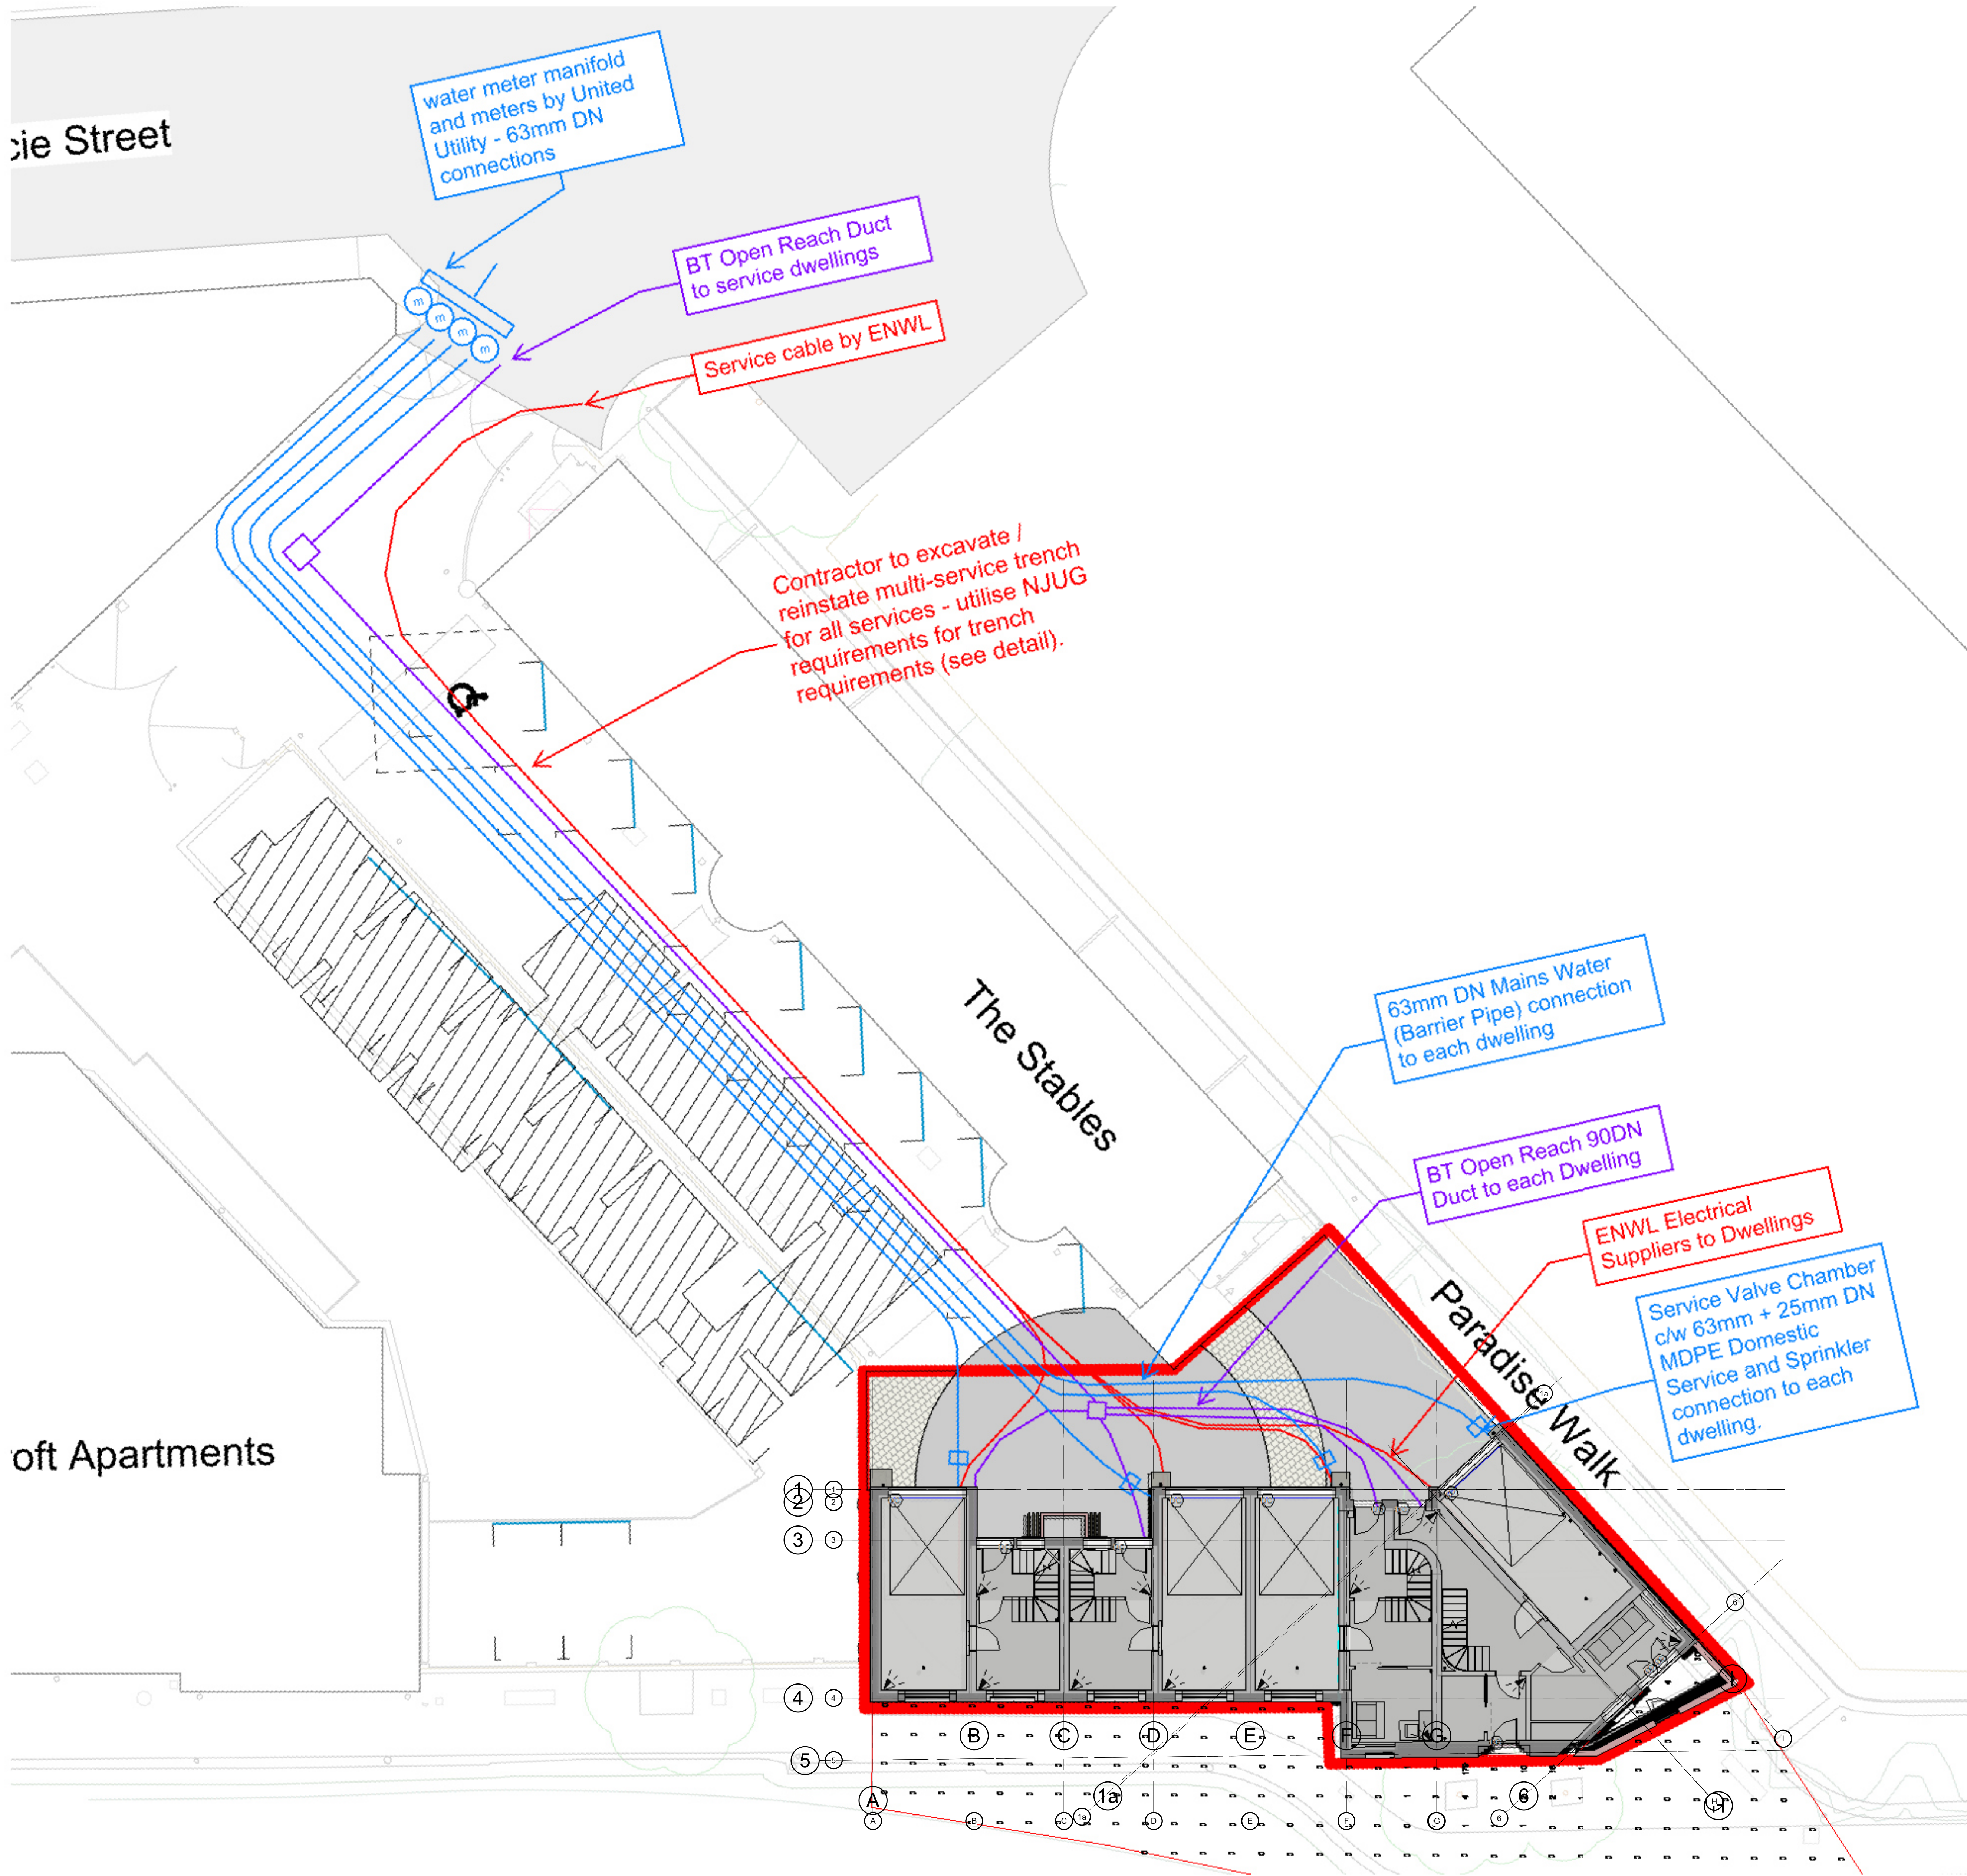
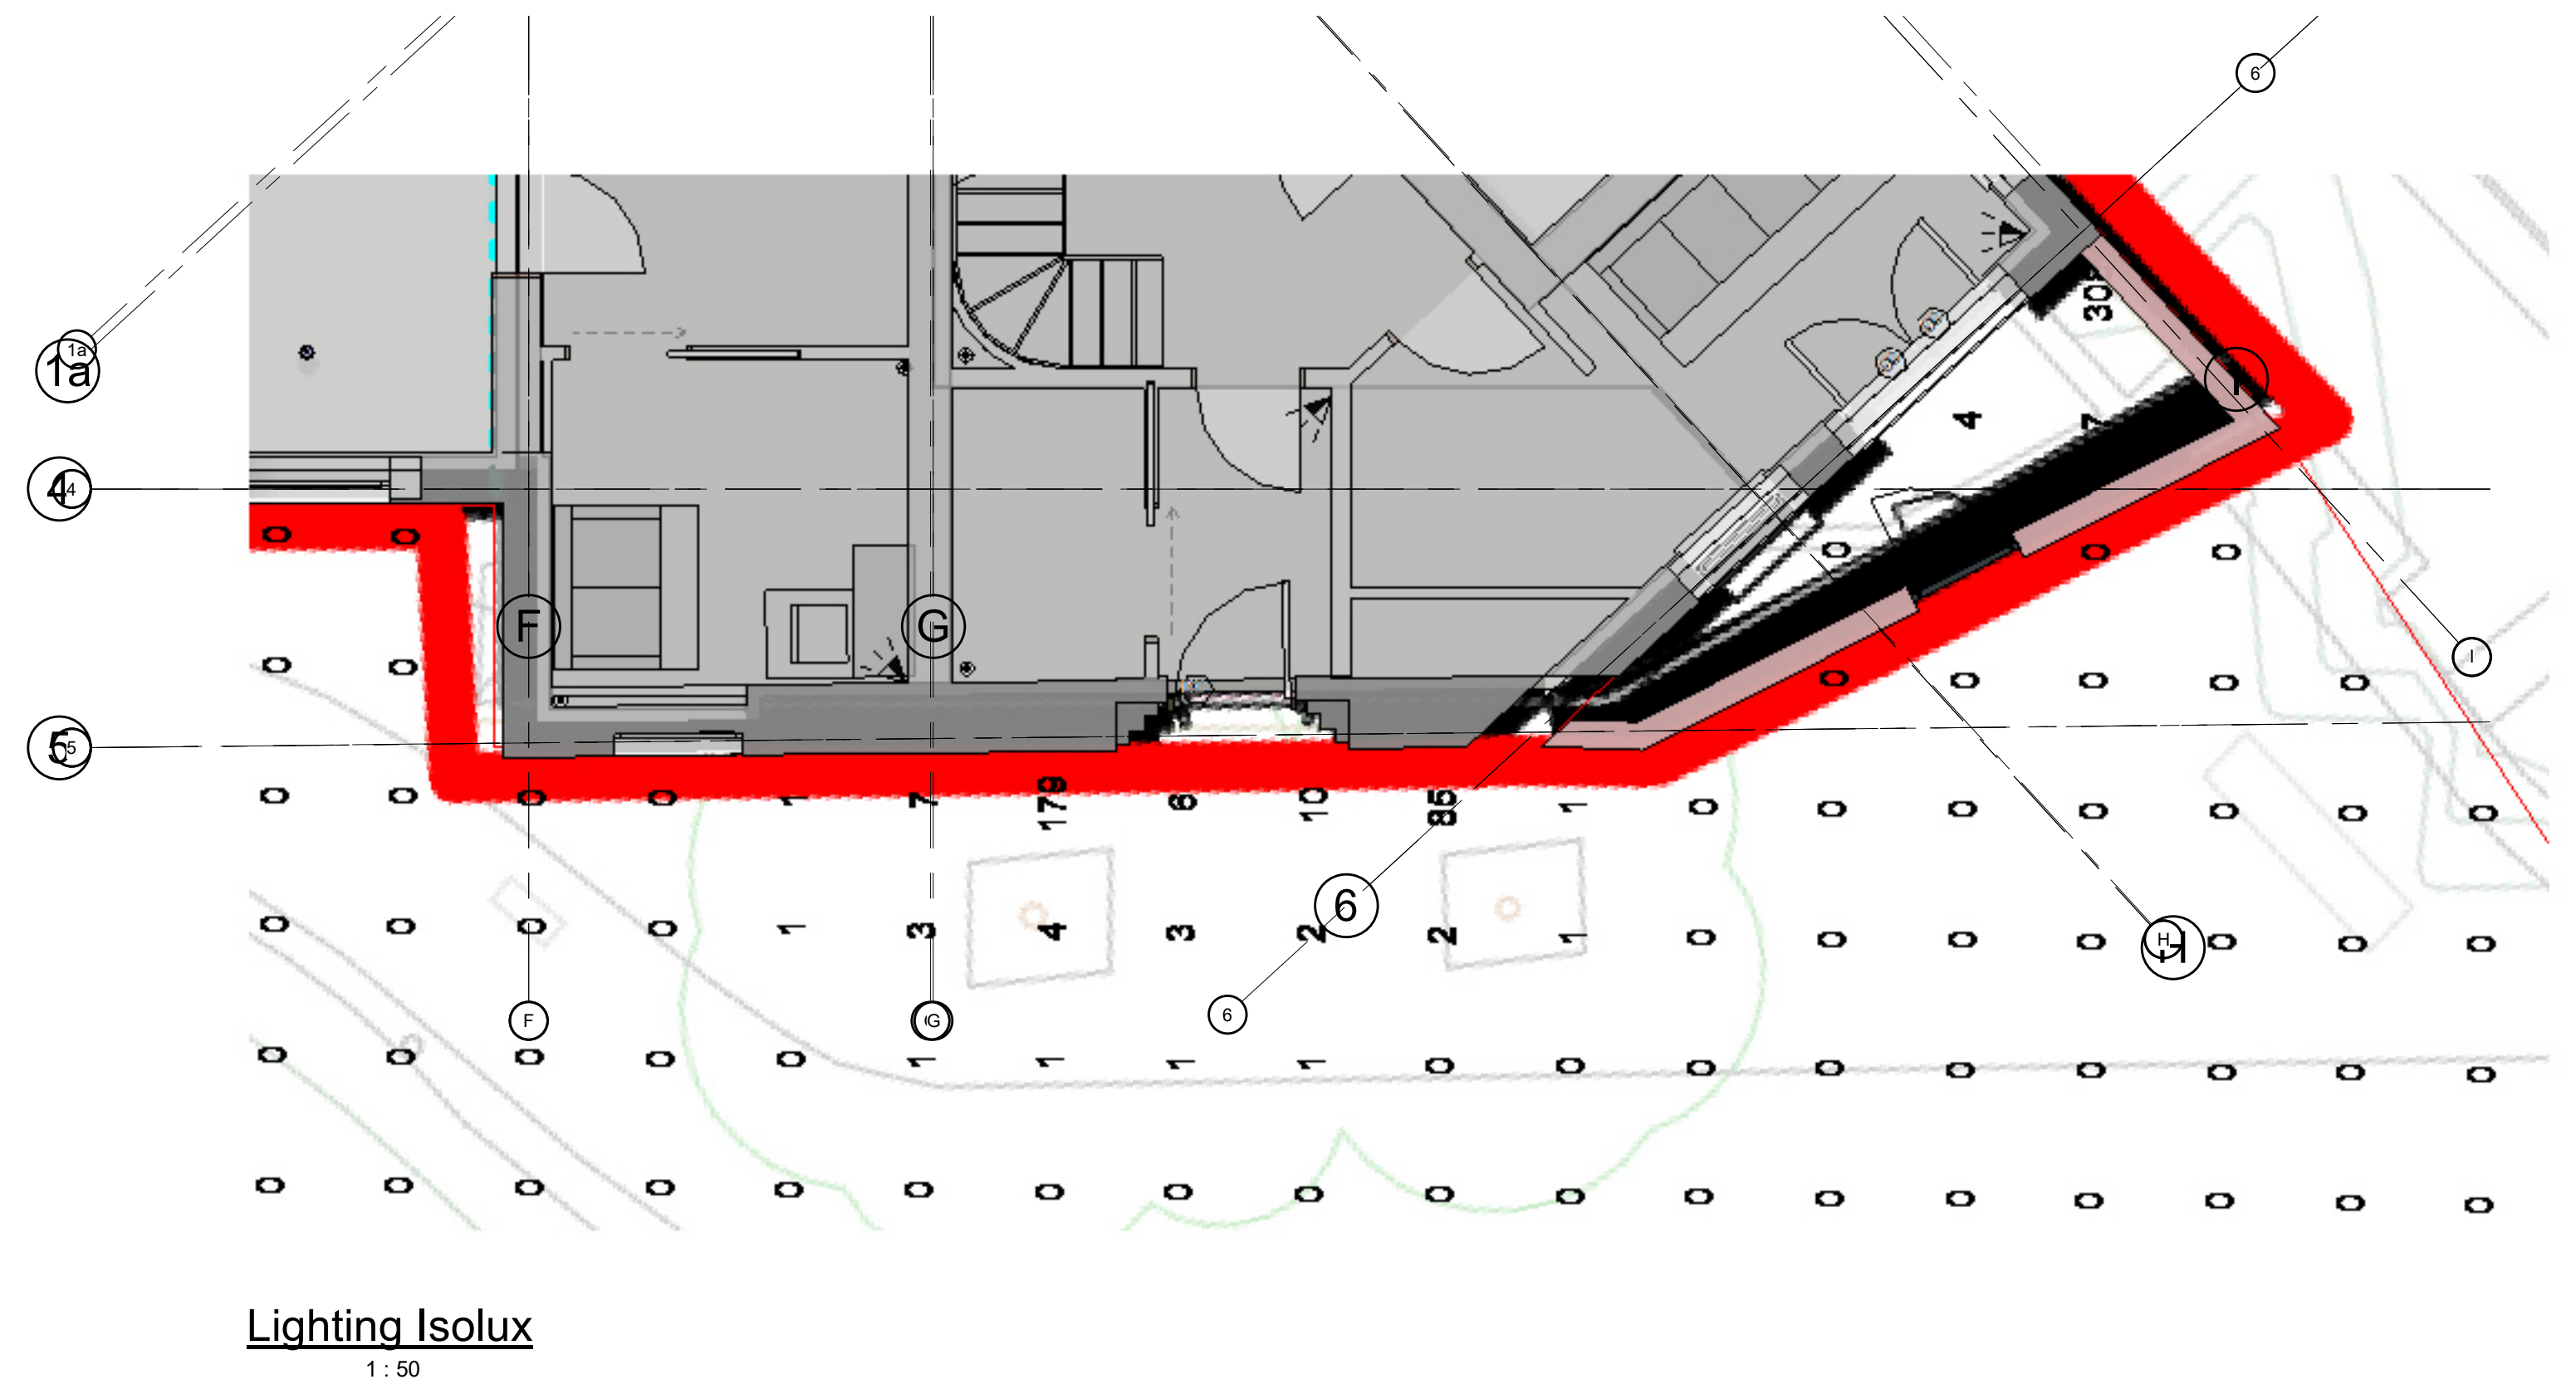
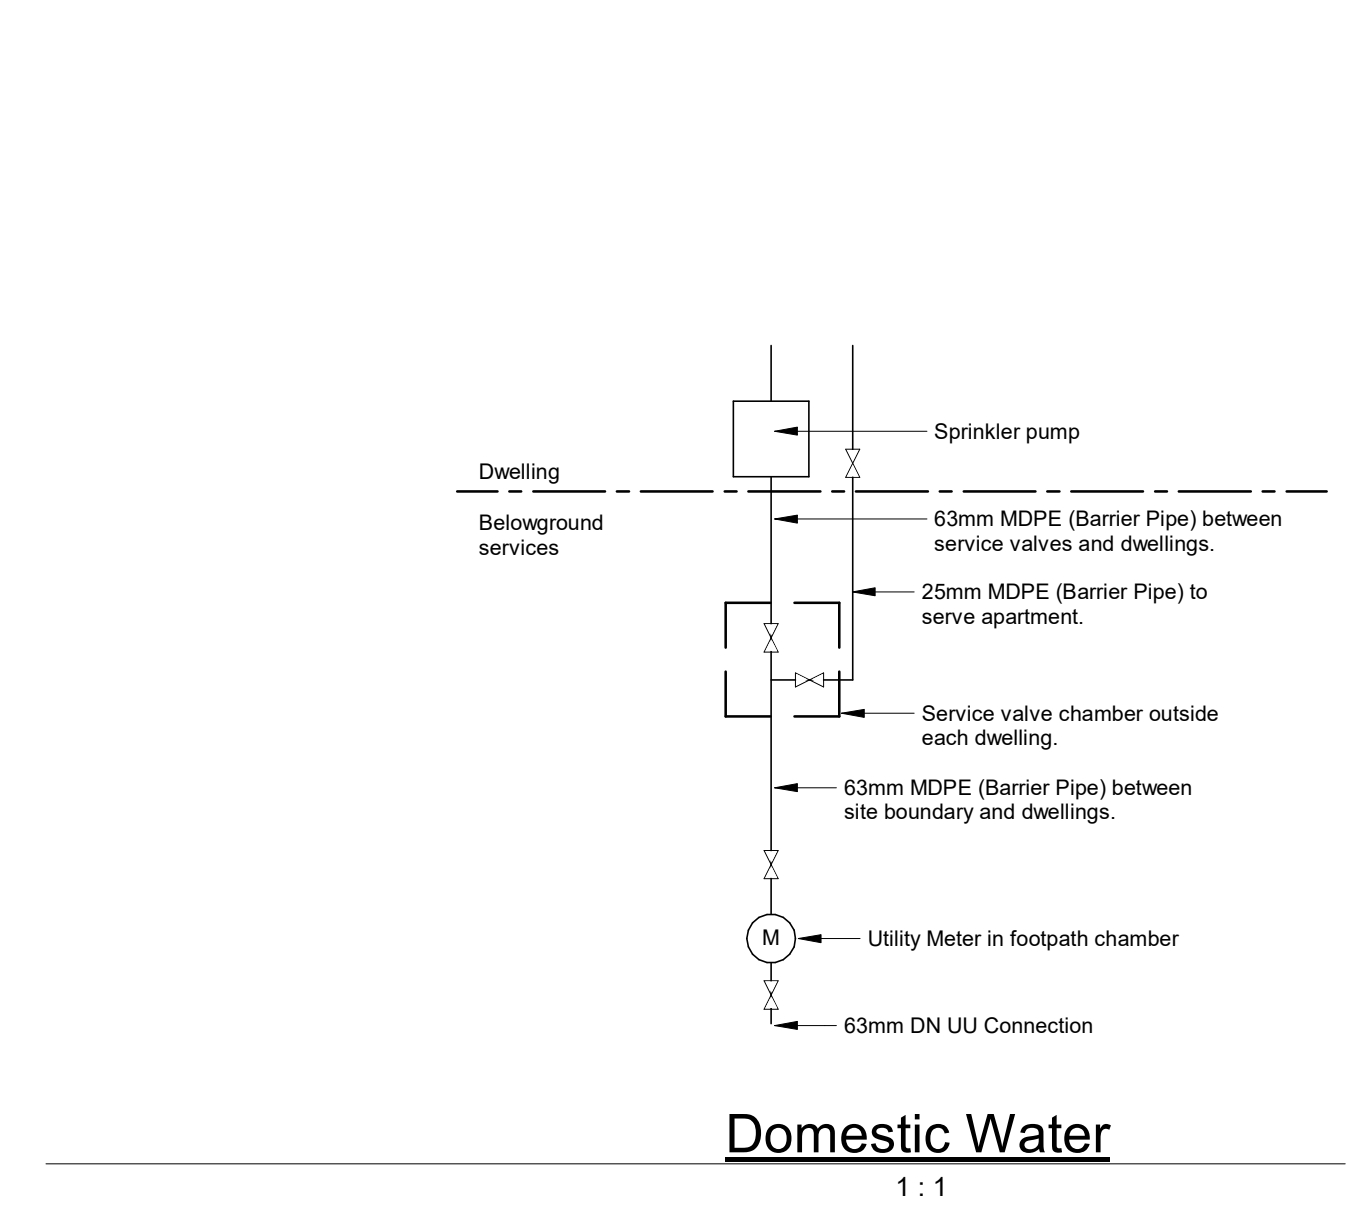


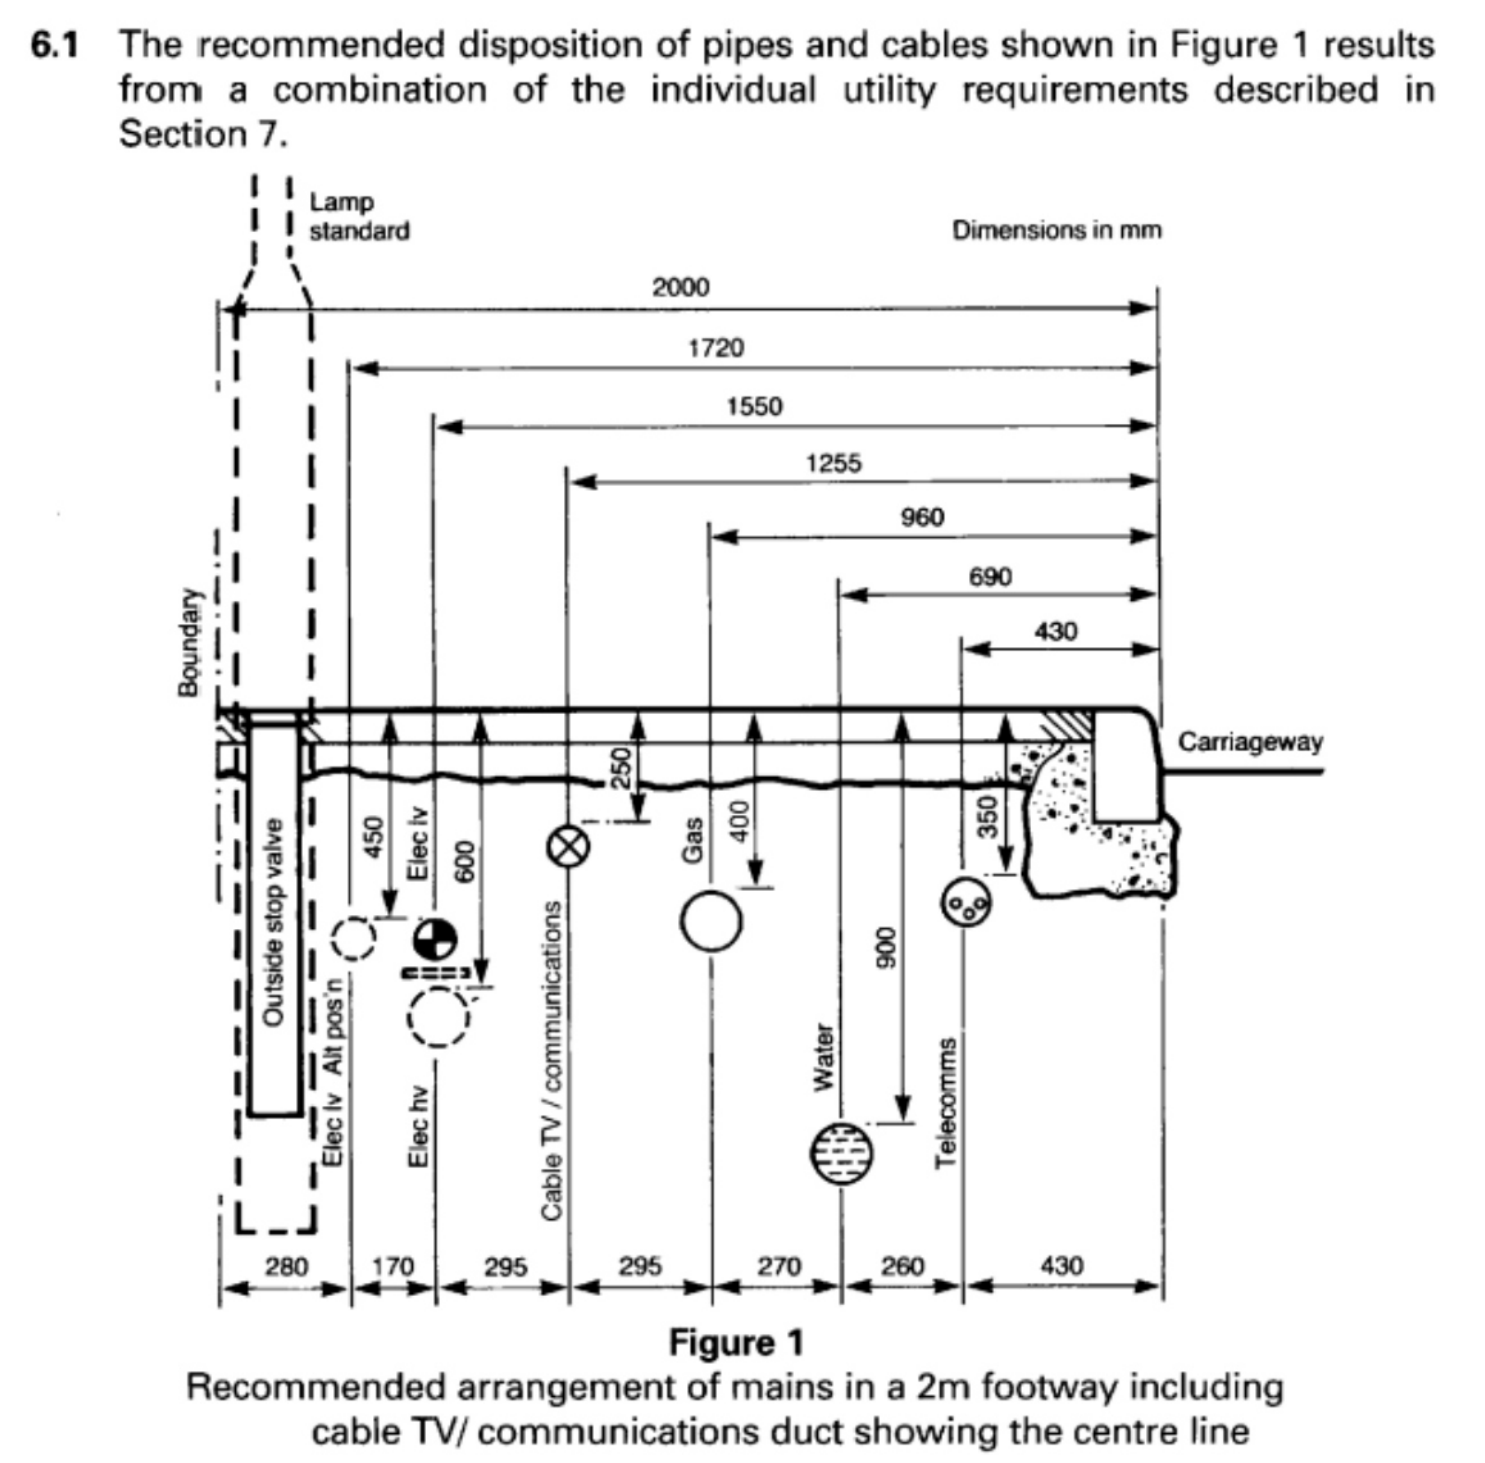

P1	03/11/23	Small Power + External Works Added	JL	MG	RAW	App
No	Date	Description	By	Check	App	
Copyright: This document is the property of Clancy Consulting. It shall not be used without permission for any purpose other than that for which it was prepared. It shall not be used for any other purpose without the written consent of Clancy Consulting. All dimensions are in millimetres unless stated otherwise. This drawing is for information purposes only. It shall not be used for any other purpose without the written consent of Clancy Consulting.						
Clancy Project No: 7-8545						
Client: VICTOR (M1) Limited						
Project: PARADISE MEWS, MANCHESTER						
Office: Altrincham						
Discipline: MEP						
Title: External Services						
Scale @ A0			Status: Preliminary			
As indicated			 www.clancy.co.uk			
Project Ref.	Originator	Zone/Volume	Level			
7-8545	CCL	XX	00			
Type	Discipline	Drawing No.	Revision			
DR	MEP	0001	P1			