
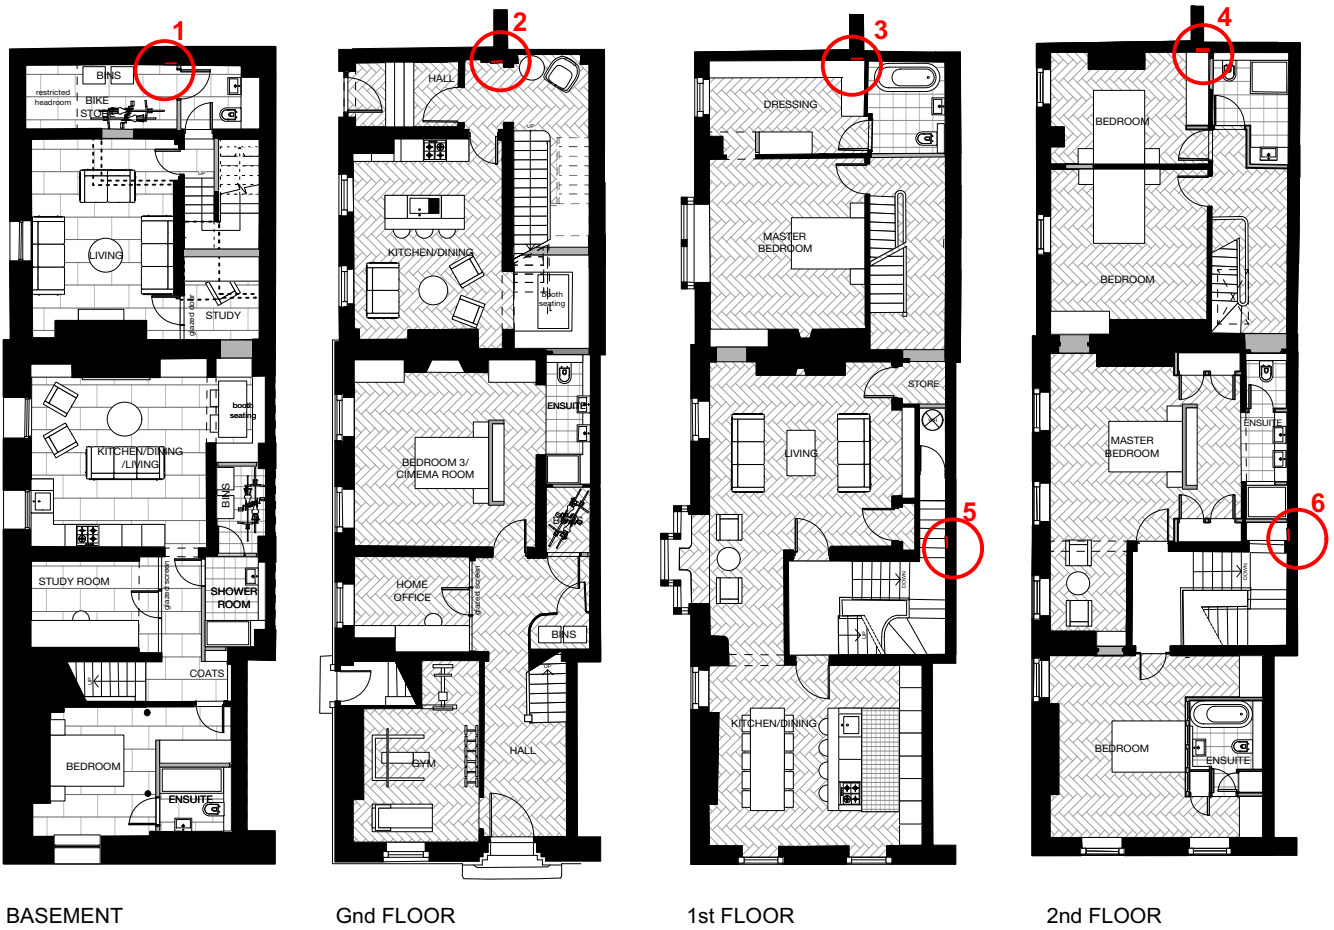


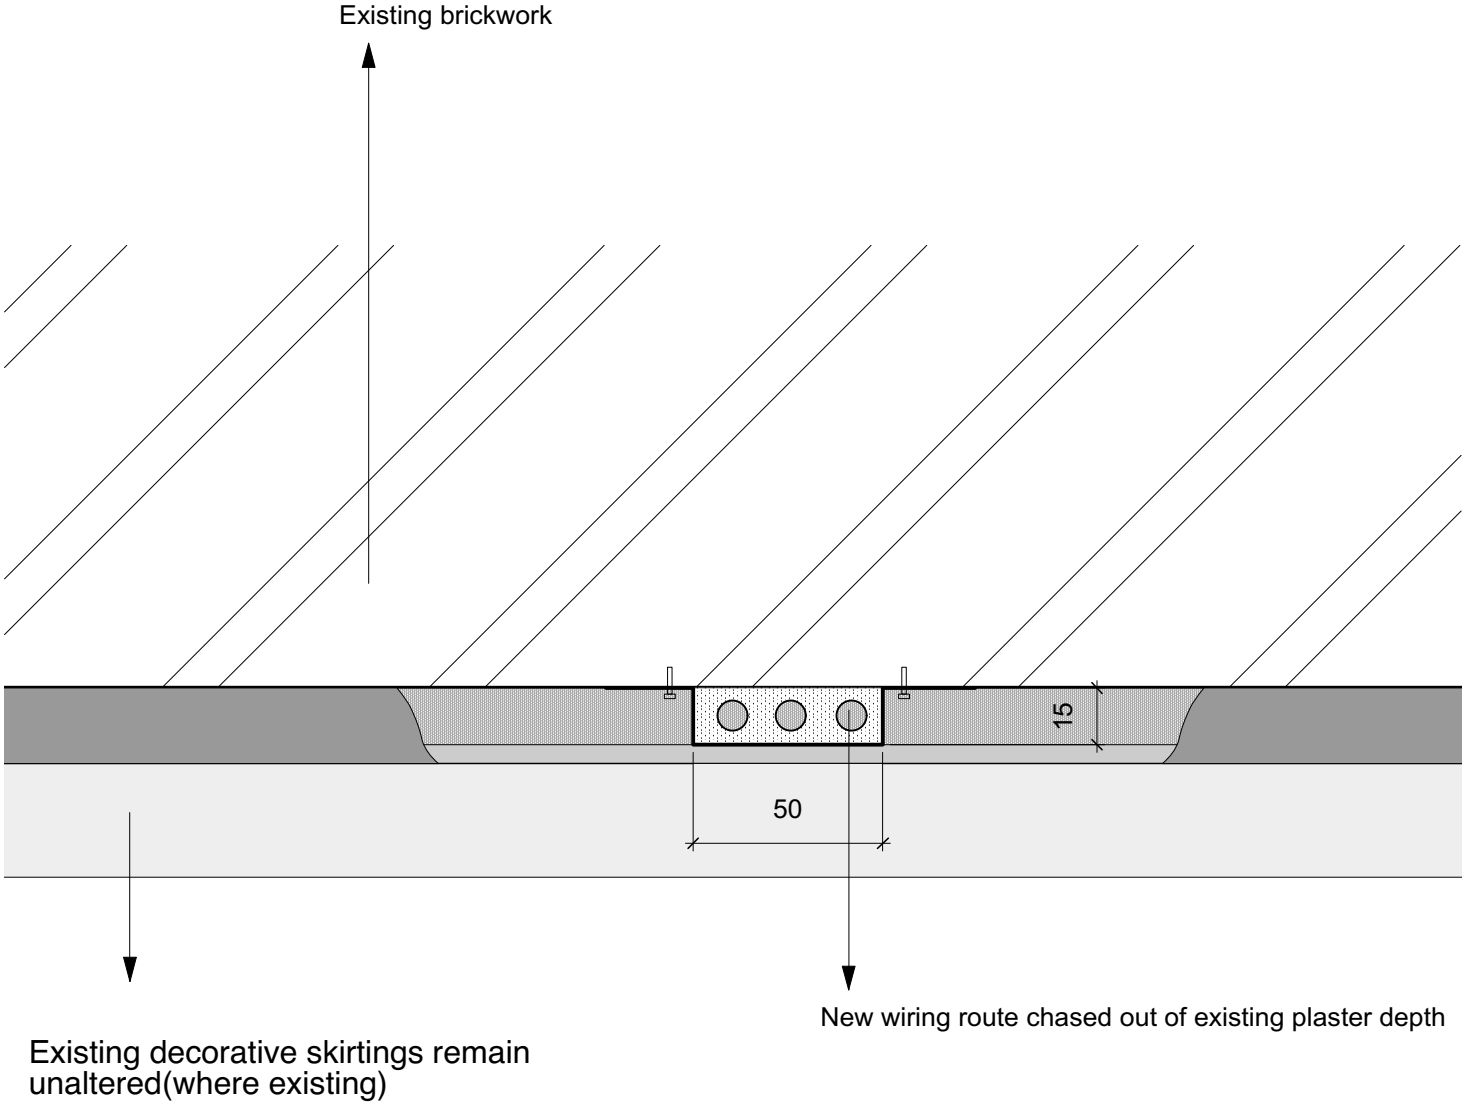

KEY PLAN TO SOIL PIPE LOCATIONS: