
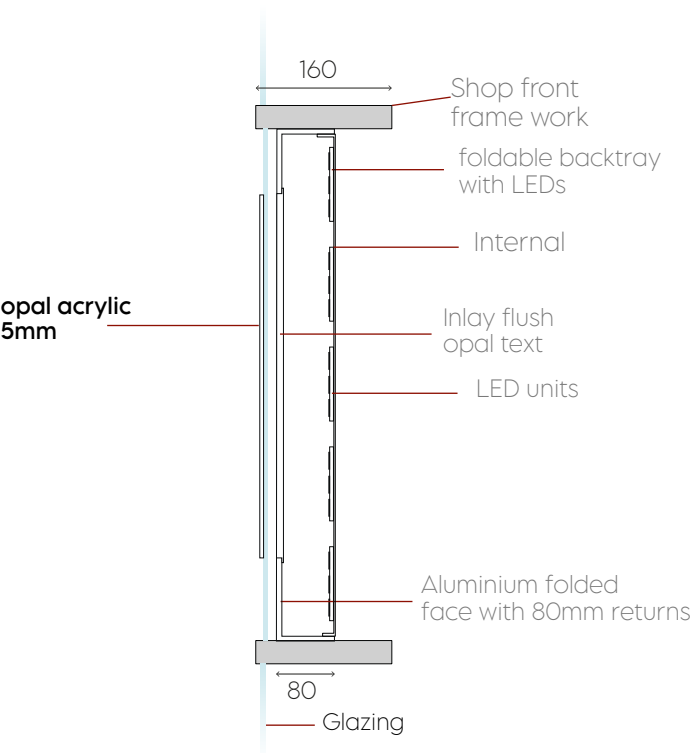


CARAVAN

CARAVAN PROPOSAL
MANCHESTER V8

ITEM A - Fascia Sign

Qty: x2
Dims: 2160mm x 680mm
1:10 scale @ A3

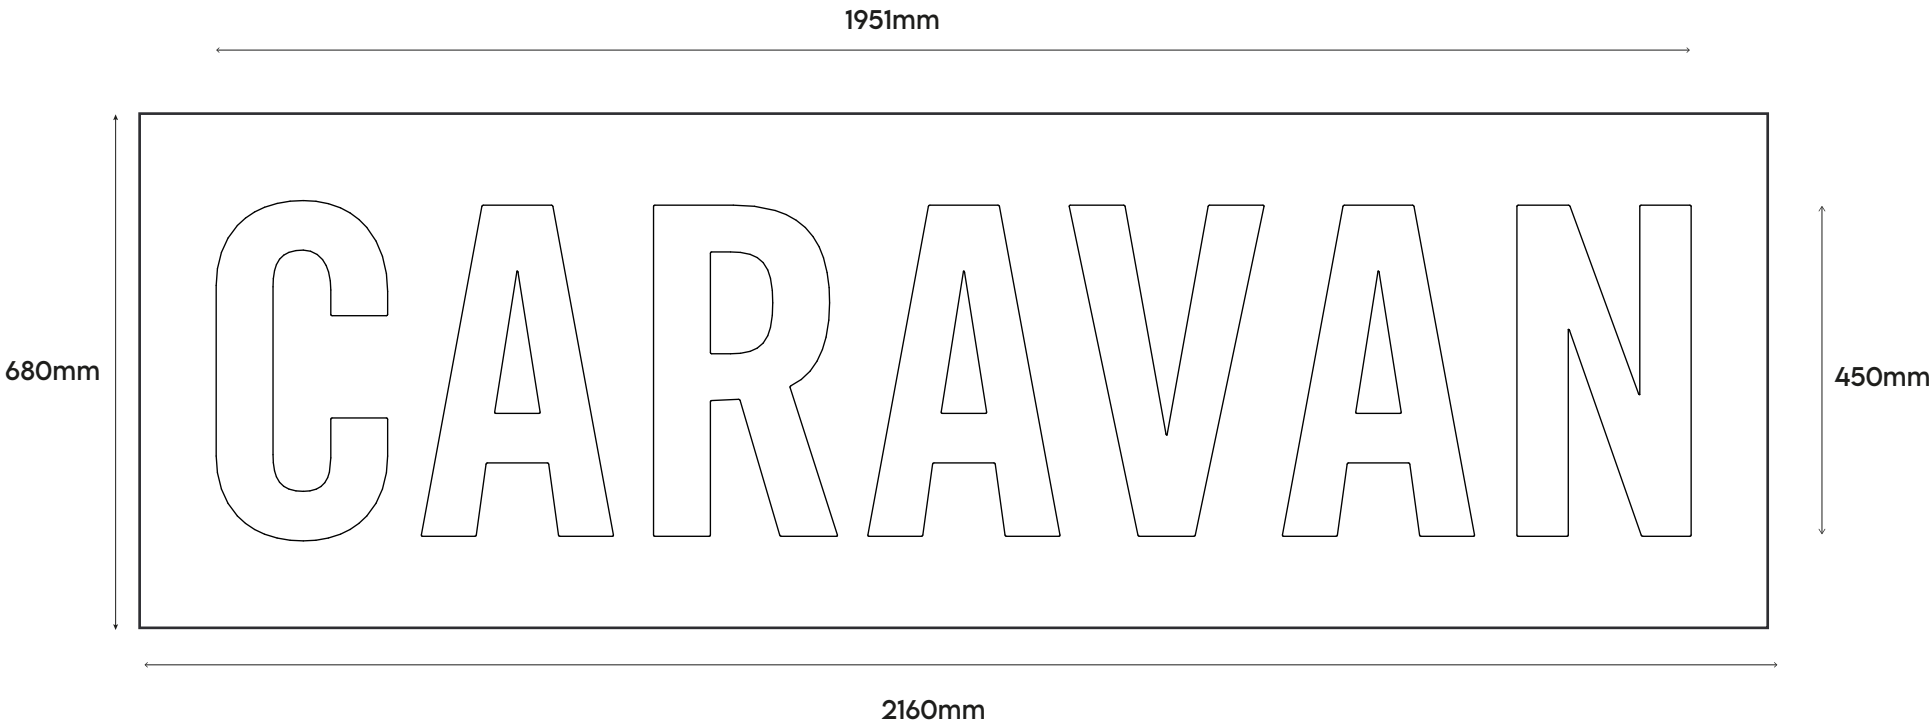

Detail annotation.

The glazing area is 2160mm wide x 680mm high. CARAVAN text at 450mm high. Then apply 5mm 030 opal acrylic text to the face of the glazing.

RAL 9005



COPYRIGHT:
The attached designs and illustrations are intended solely for, and should only be used by, those to whom this design specification is addressed.
THE CONTENTS ARE STRICTLY PRIVATE AND CONFIDENTIAL
Any form of reproduction, dissemination, copying, disclosure, modification or distribution is strictly prohibited without the prior written consent of Optimum Signs Ltd


Darren Watt - 07557 119 153
darren@optimumsigns.co.uk

CARAVAN
MANCHESTER

V8
27.06.2024

ITEM B - Projection Sign

Qty: x2
Dims: 600mm x 600mm
1:10 scale @ A3

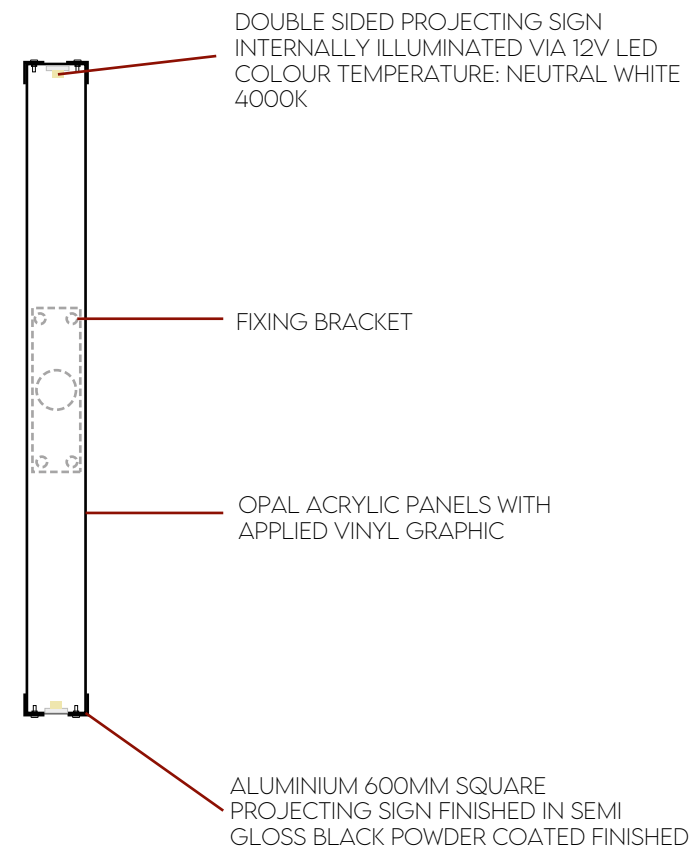

Detail annotation.

2 x 600mm x 600mm double sided projection signs. Fabricated double sided aluminium rim and return. Projecting sign coated RAL 9005 satin with 3mm opal 050 acrylic face. Black vinyl applied to acrylic face with letters cut out. Letter detail illuminated white 4000K. 75mm x 75mm diam projection arm and 90mm x 300mm high wall fixing plate also all coated RAL 9005 satin finish.

Example



RAL 9005



COPYRIGHT:
The attached designs and illustrations are intended solely for, and should only be used by, those to whom this design specification is addressed.
THE CONTENTS ARE STRICTLY PRIVATE AND CONFIDENTIAL
Any form of reproduction, dissemination, copying, disclosure, modification or distribution is strictly prohibited without the prior written consent of Optimum Signs Ltd



Darren Watt - 07557 119 153
darren@optimumsigns.co.uk

CARAVAN
MANCHESTER

V8
27.06.2024

ITEM C - Menu case

Qty: x2
Dims: 440mm x 560mm
1:5 scale @ A3

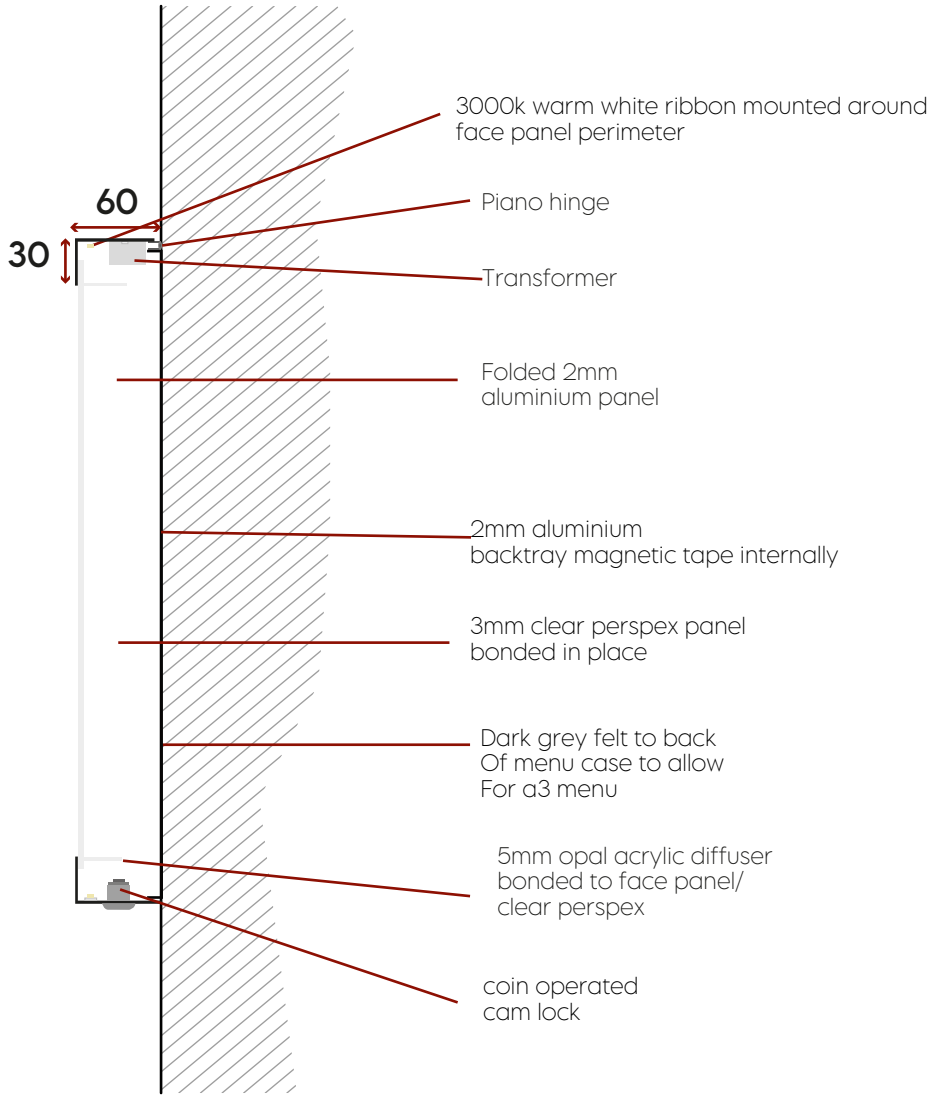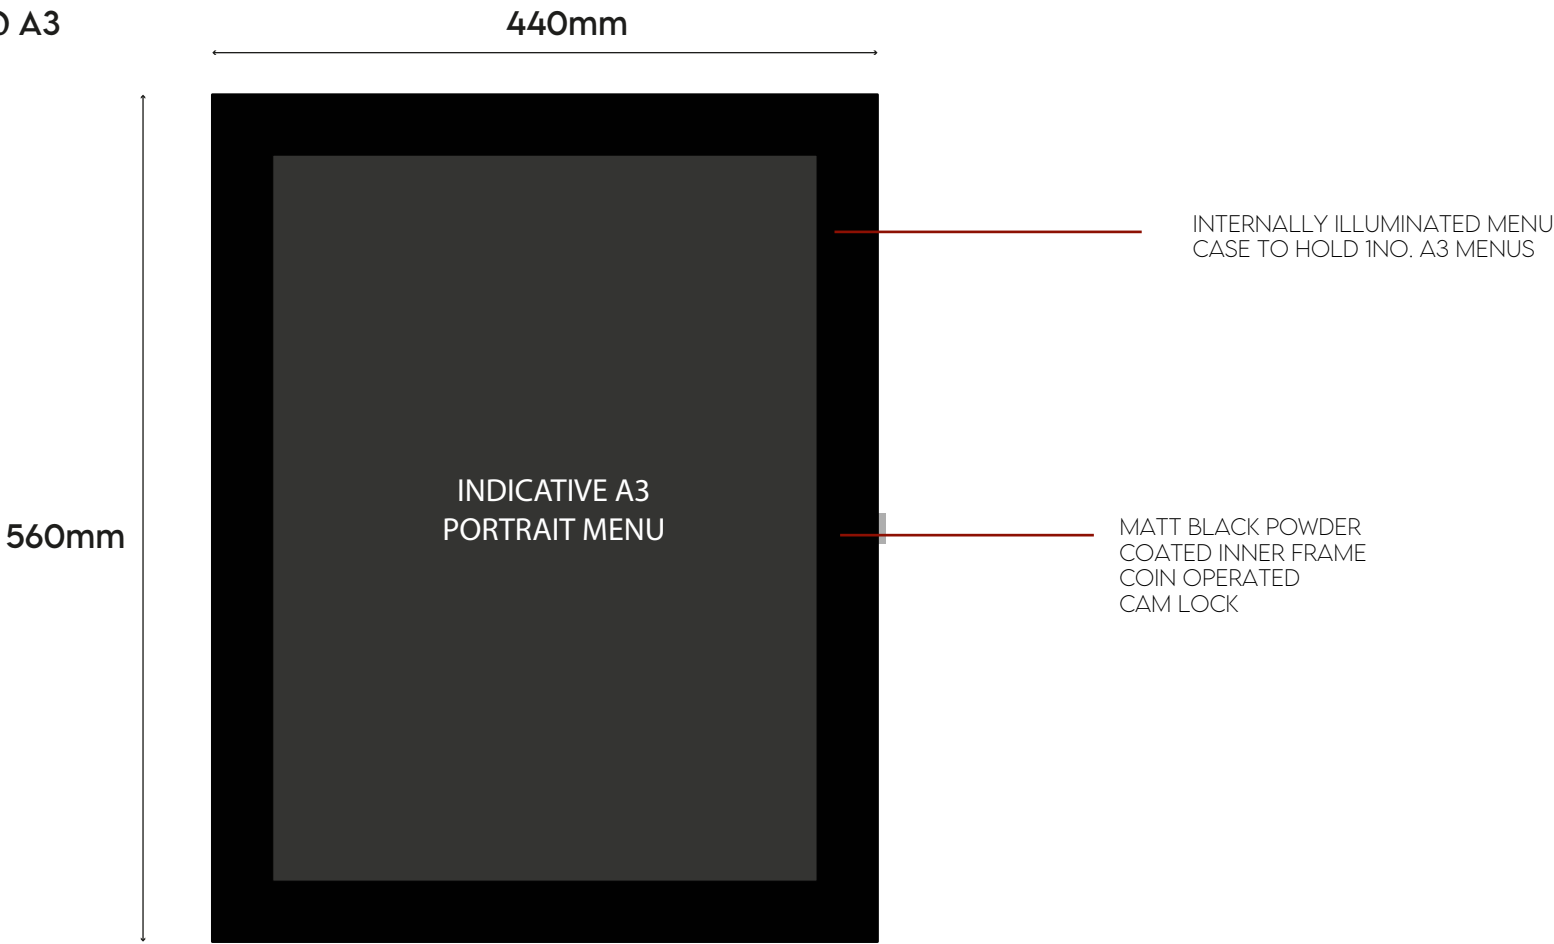

Side section 1:5 scale

Detail annotation.

2 x 440mm x 560mm high internally illuminated and lockable bespoke menu cases to house an A3 menu. 30mm face rim with 60mm deep returns all coated RAL 9005 satin finish. warm white 3000k left and right-side illumination. 3mm clear acrylic face and a lockable door, piano hinge with a coin op cam locks. Backed with 3mm opal 050 acrylic with black felt board to accept menus.



RAL 9005



COPYRIGHT:
The attached designs and illustrations are intended solely for, and should only be used by, those to whom this design specification is addressed.
THE CONTENTS ARE STRICTLY PRIVATE AND CONFIDENTIAL
Any form of reproduction, dissemination, copying, disclosure, modification or distribution is strictly prohibited without the prior written consent of Optimum Signs Ltd


Darren Watt - 07557 119 153
darren@optimumsigns.co.uk

CARAVAN
MANCHESTER



V8
27.06.2024

PROPOSED ELEVATION

1:150 scale @ A3

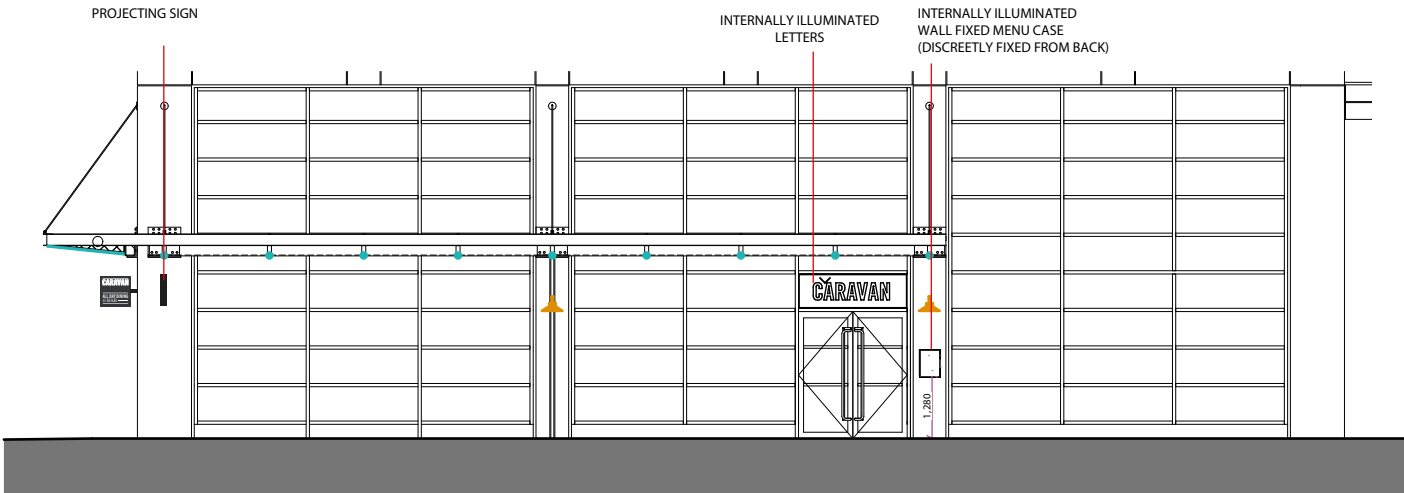


ELEVATION A-A - 1:150

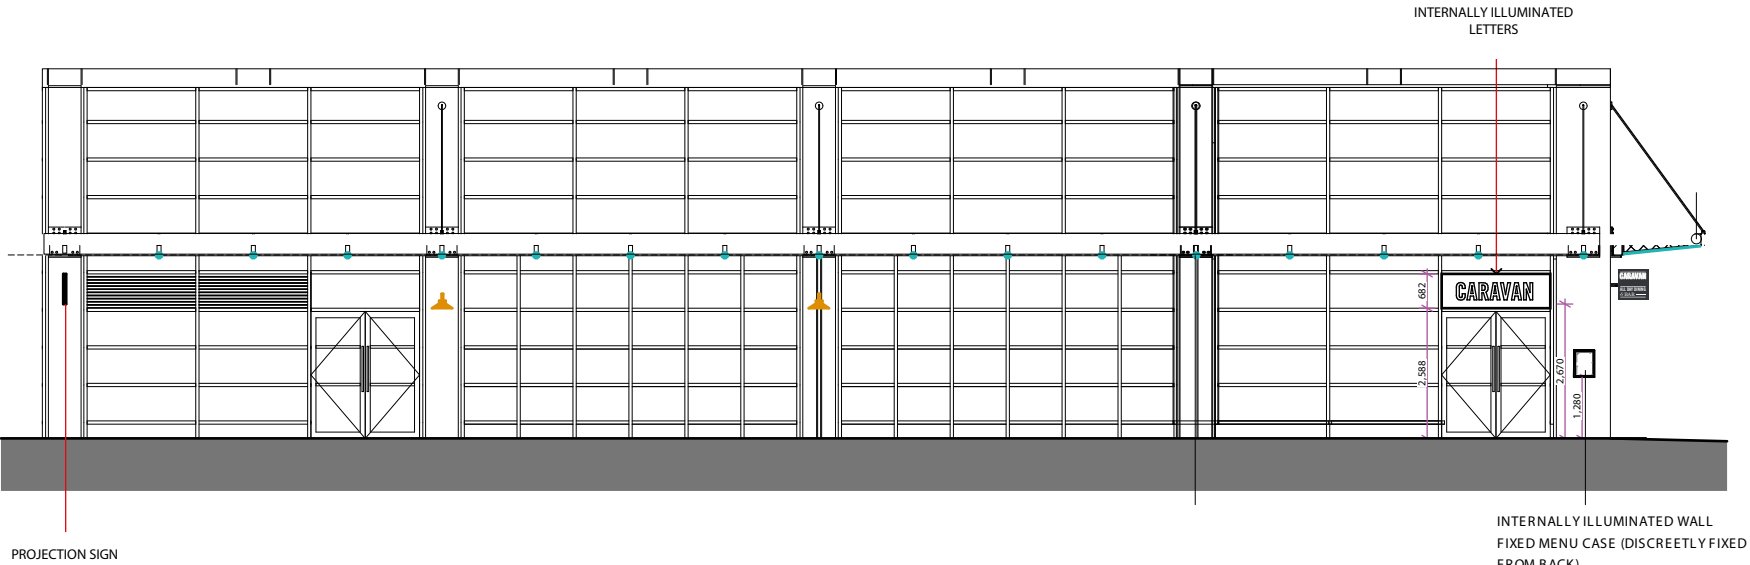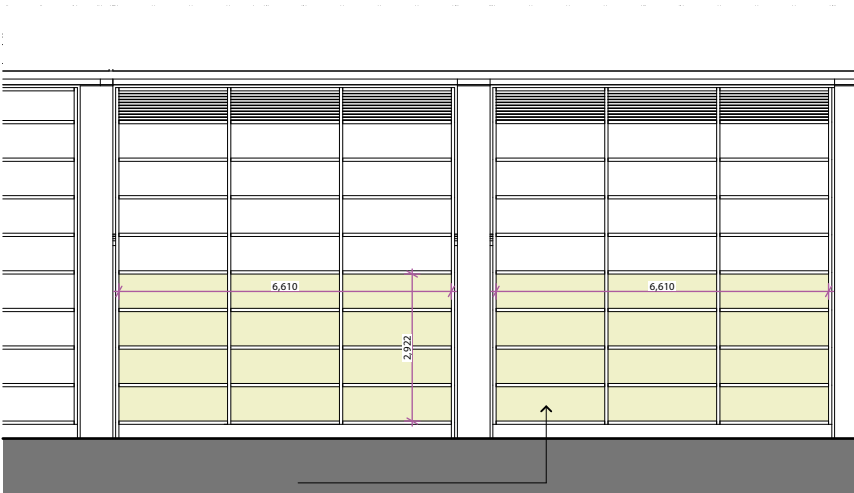

ELEVATION B-B - 1:150

Side section 1:20 scale

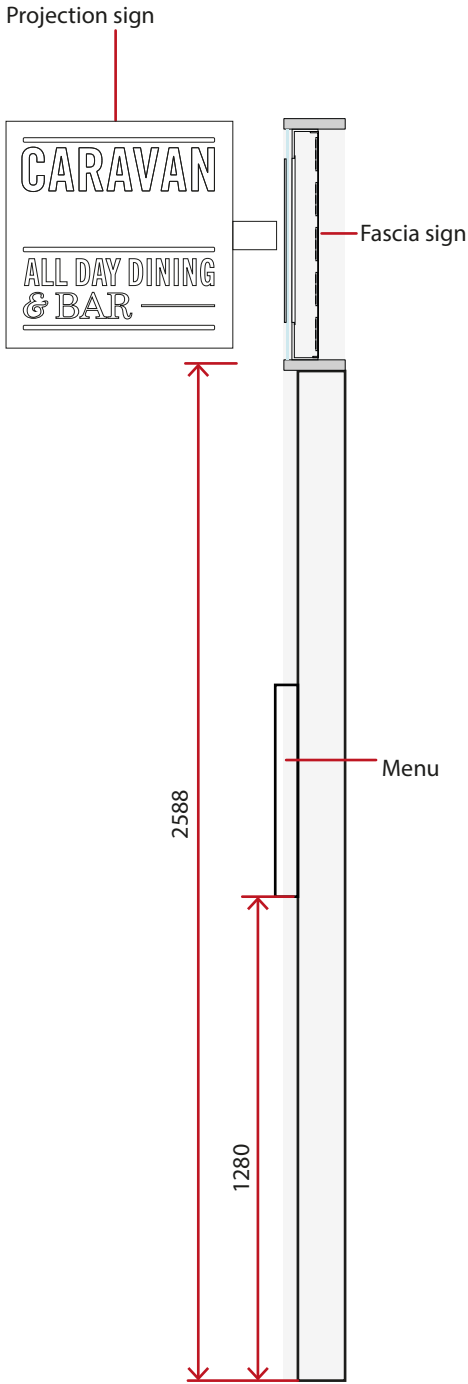

COPYRIGHT:
The attached designs and illustrations are intended solely for, and should only be used by, those to whom this design specification is addressed.
THE CONTENTS ARE STRICTLY PRIVATE AND CONFIDENTIAL
Any form of reproduction, dissemination, copying, disclosure, modification or distribution is strictly prohibited without the prior written consent of Optimum Signs Ltd


Darren Watt - 07557 119 153
darren@optimumsigns.co.uk

CARAVAN
MANCHESTER

V8
27.06.2024

PROPOSED PLAN VIEW

1:200 scale @ A3

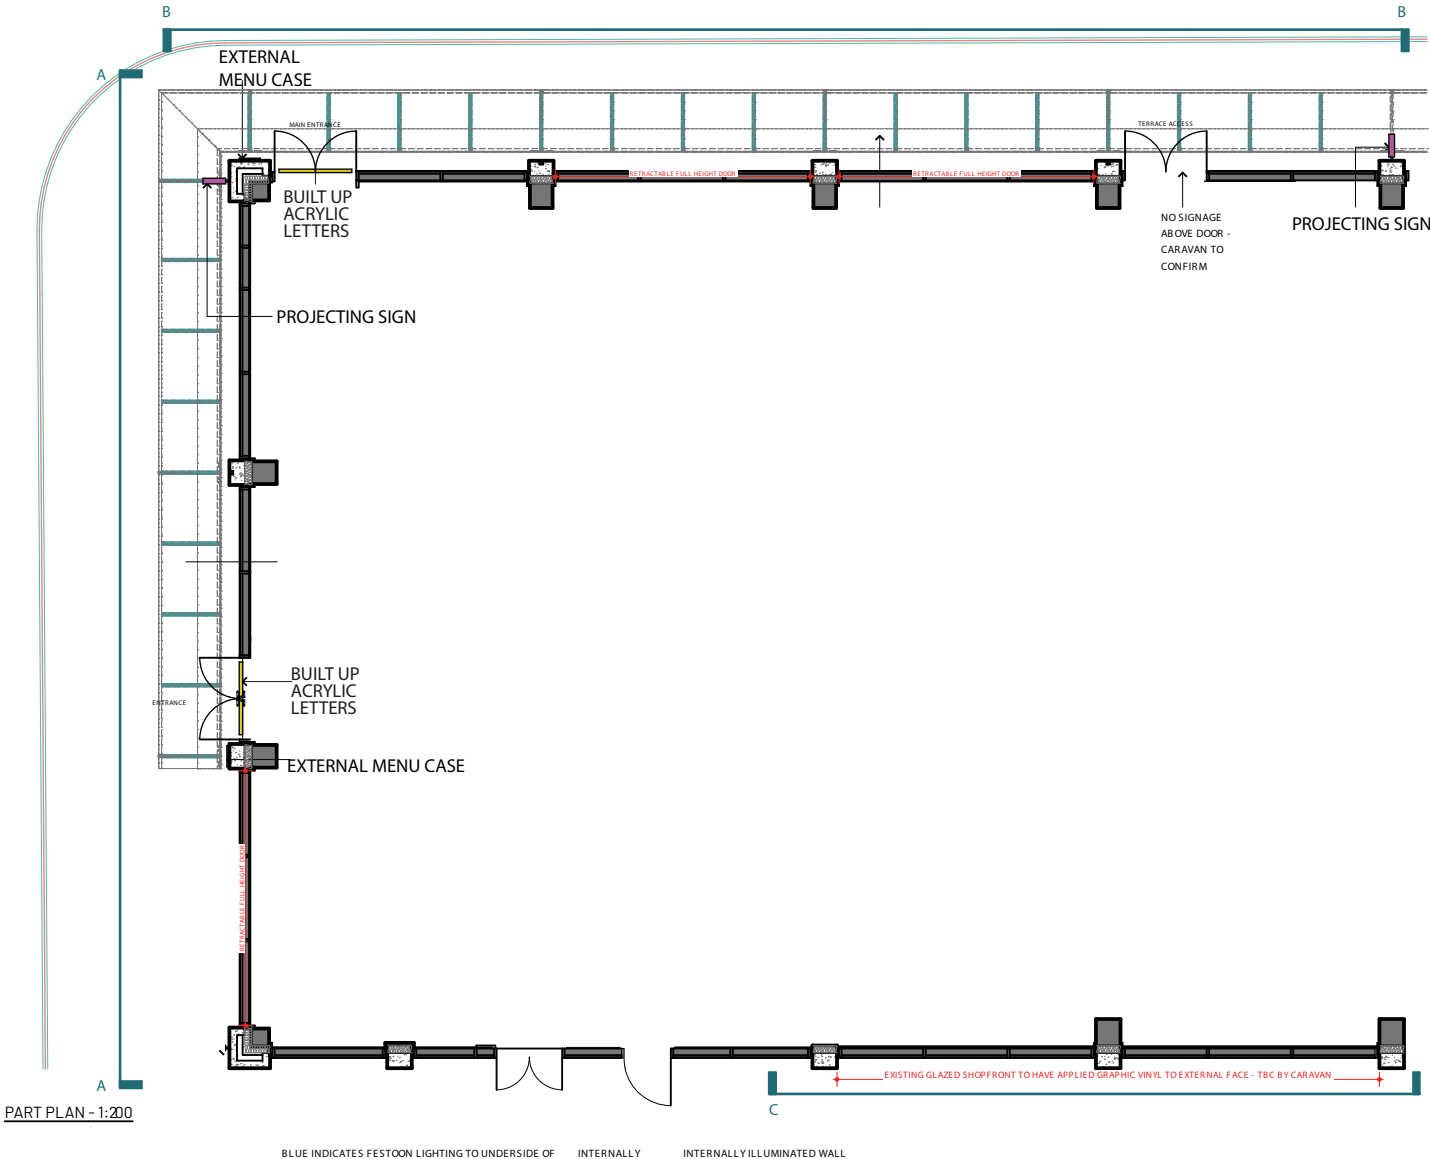

COPYRIGHT:
The attached designs and illustrations are intended solely for, and should only be used by, those to whom this design specification is addressed.
THE CONTENTS ARE STRICTLY PRIVATE AND CONFIDENTIAL
Any form of reproduction, dissemination, copying, disclosure, modification or distribution is strictly prohibited without the prior written consent of Optimum Signs Ltd

Darren Watt - 07557 119 153
darren@optimumsigns.co.uk

CARAVAN
MANCHESTER

V8
27.06.2024