


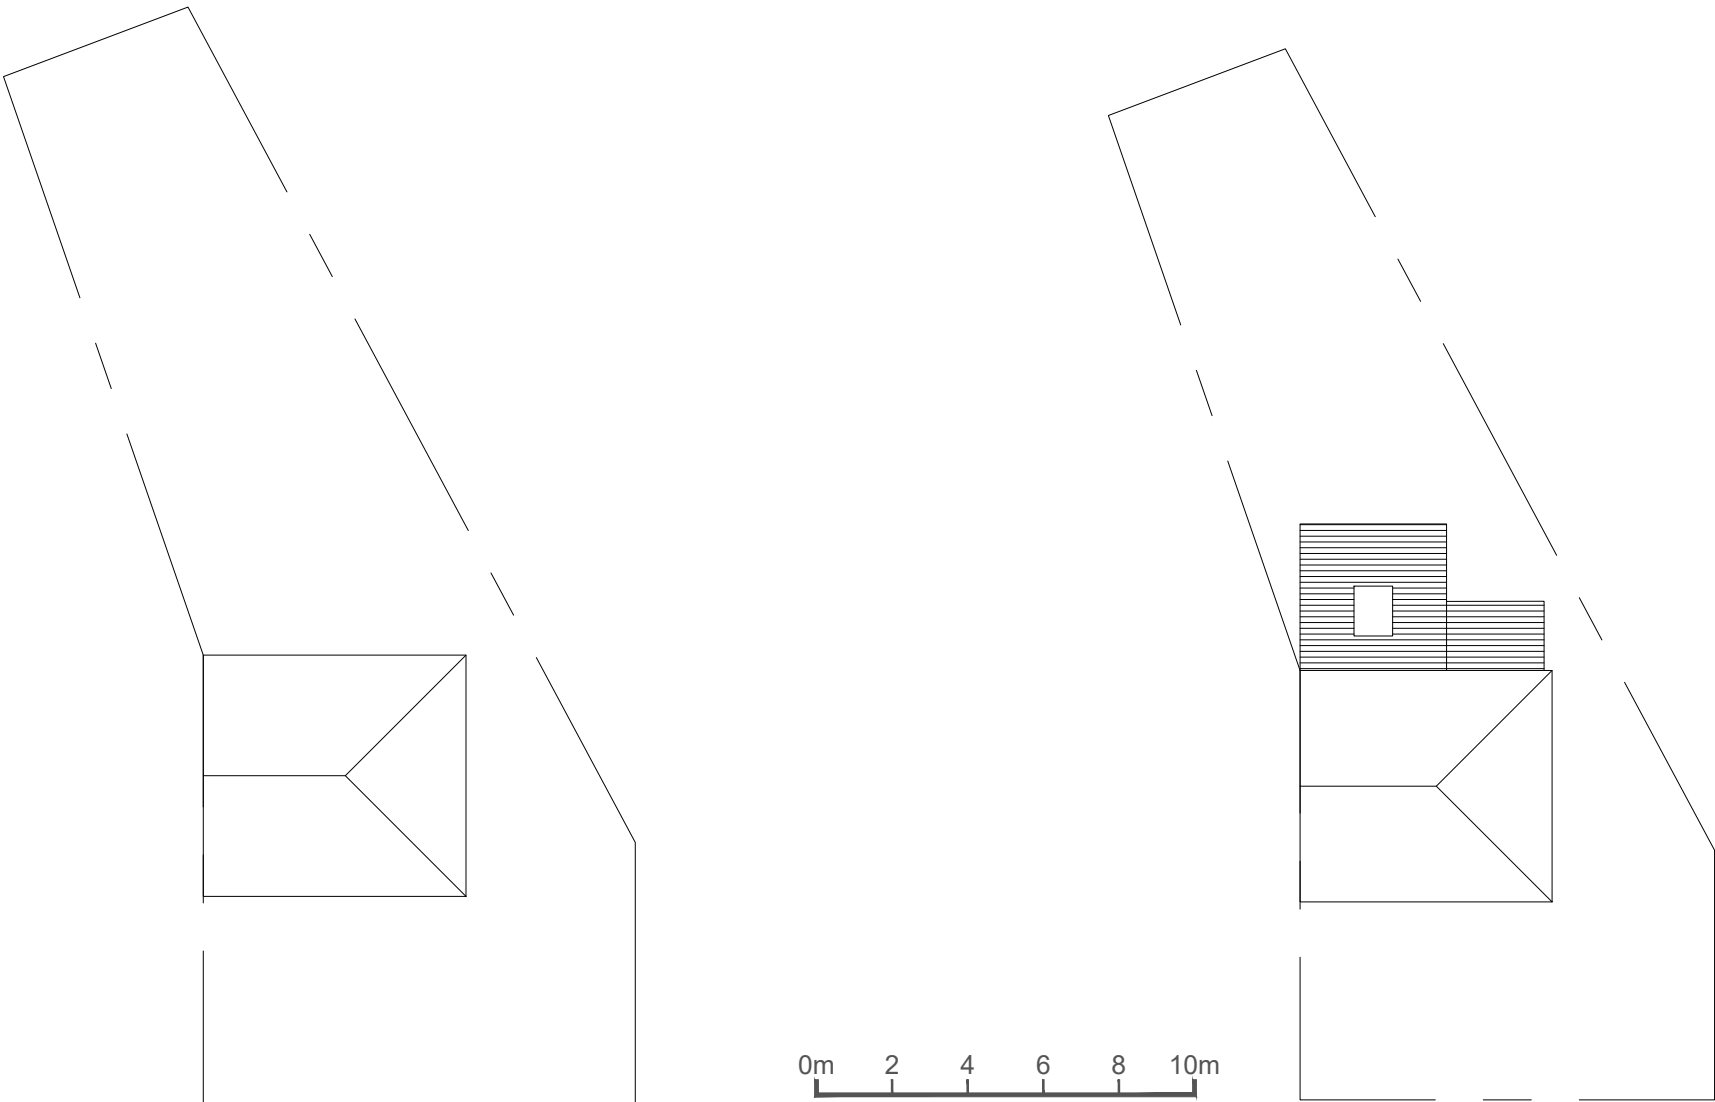

ARCHITECTURE

New York Street, Manchester, M1 4BT.  
www.m1architecture.co.uk  
Telephone: 0330 311 9695


House Extension

52 Waverton Road M14 7AQ


2411

01.


Site Plan 1:200@A3  
Existing and Proposed

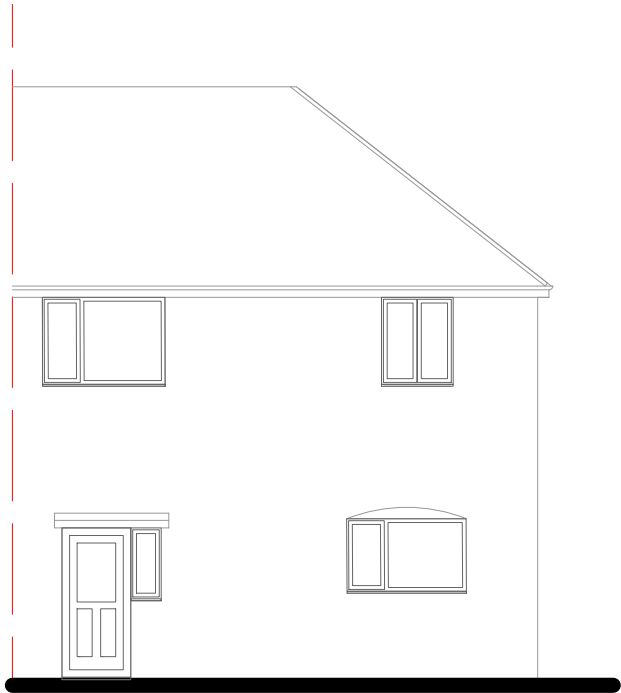


Front Elevation

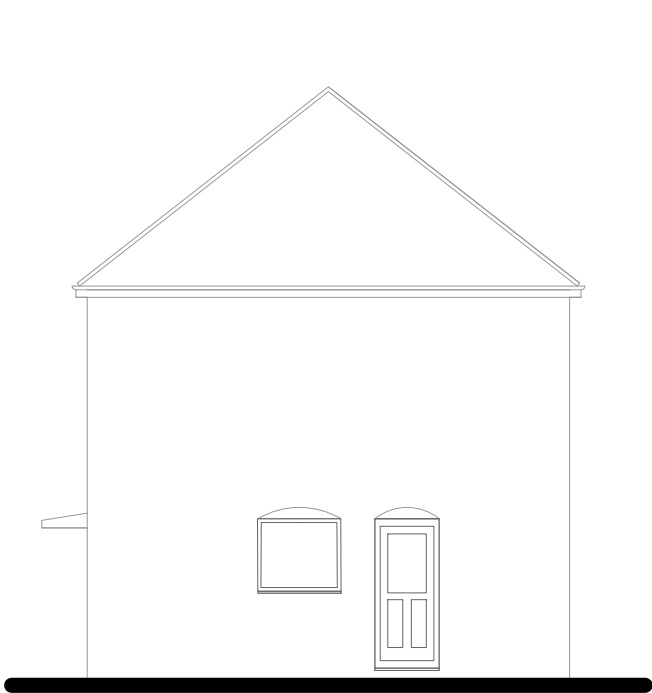

Side Elevation

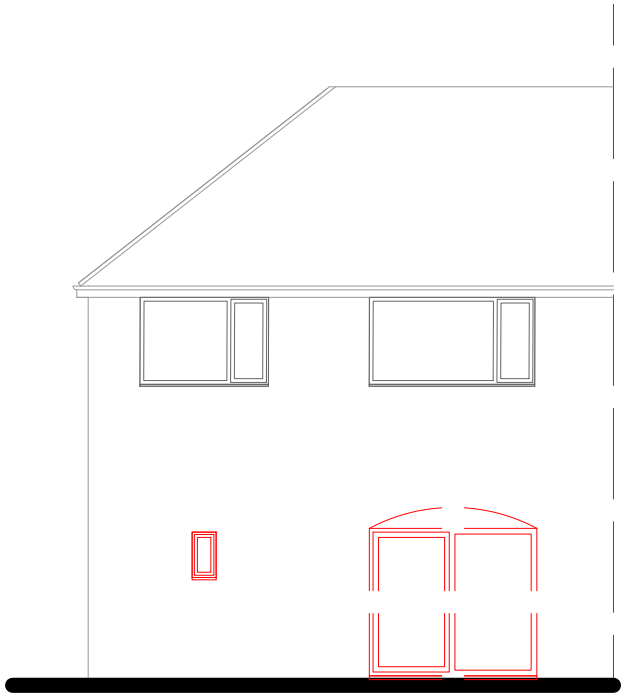

Rear Elevation

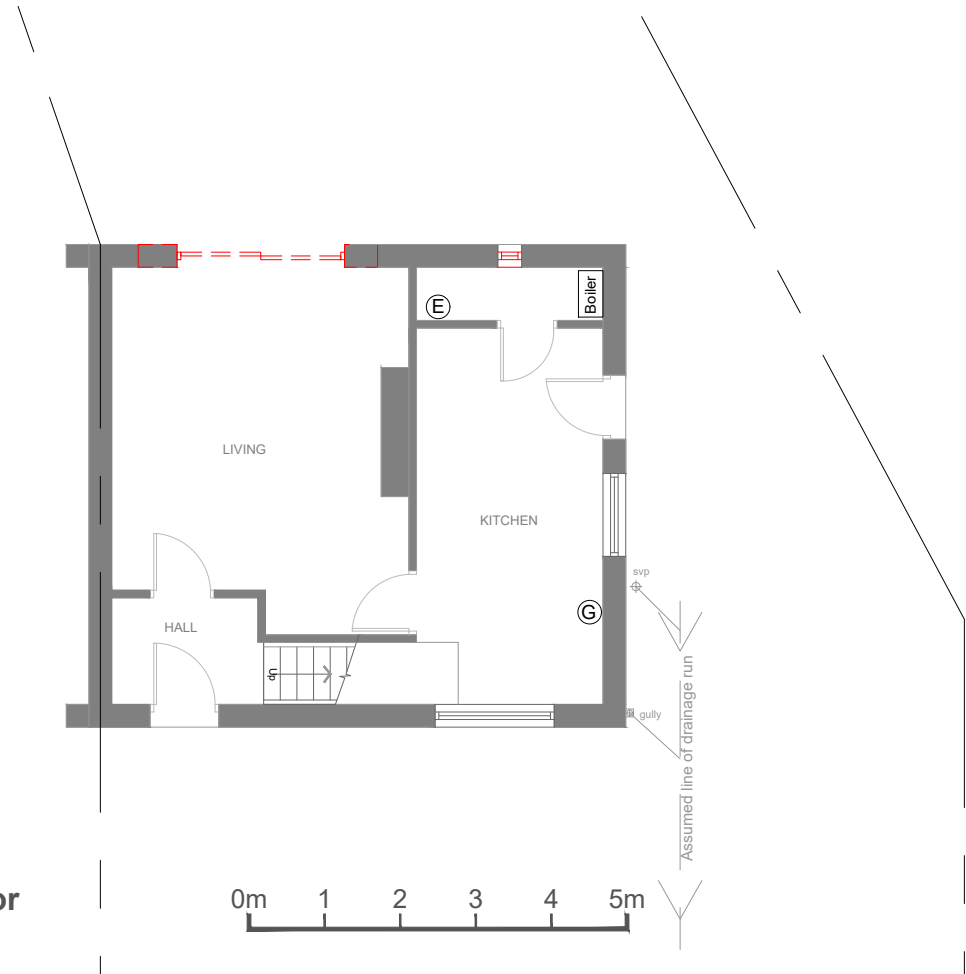

Ground floor



ARCHITECTURE

New York Street, Manchester, M1 4BT.  
www.m1architecture.co.uk  
Telephone: 0330 311 9695

House Extension

52 Waverton Road M14 7AQ

2411

02.


Floor Plans & Elevations

1:100@A3

Existing




Front Elevation (no changes)

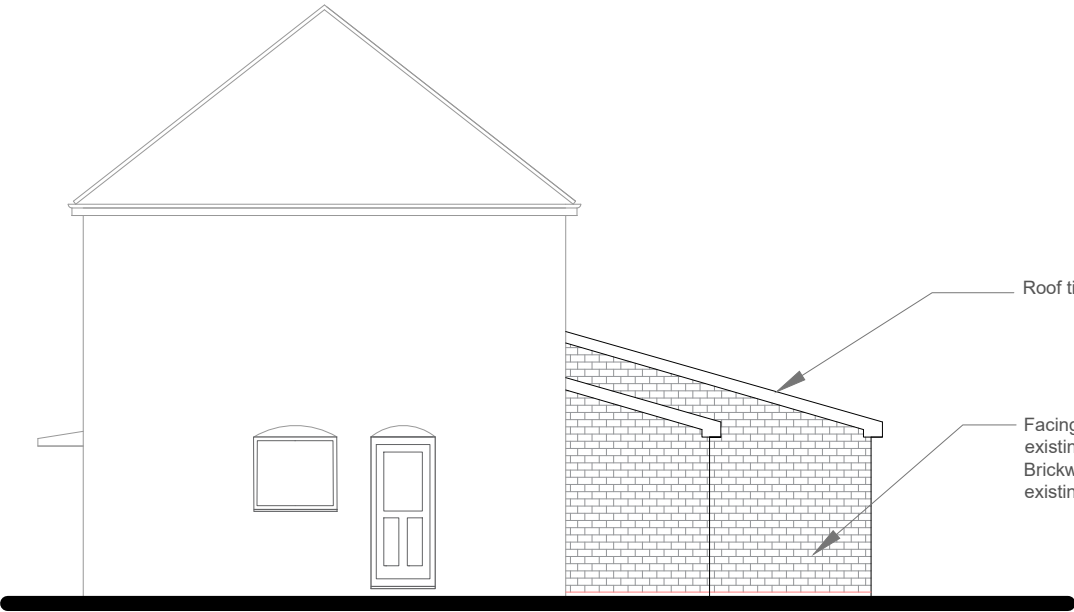


Side Elevation



Rear Elevation

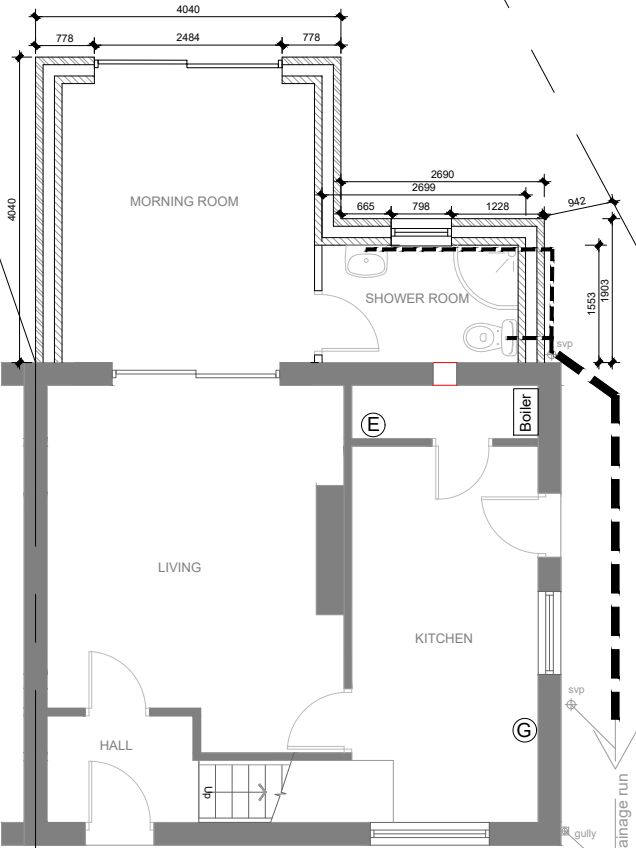

Ground floor

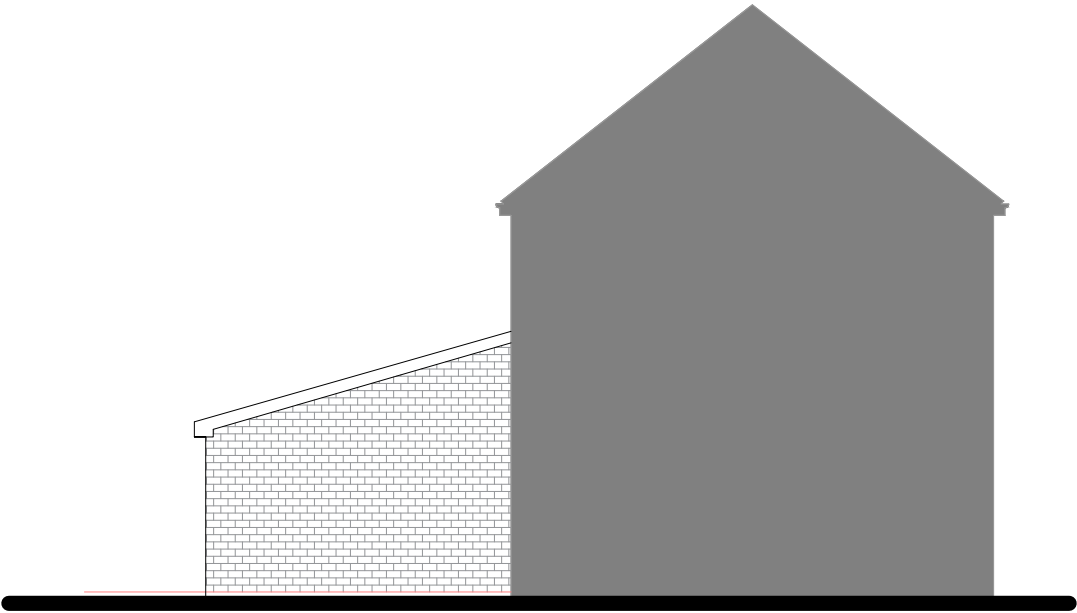

Sectional side elevation



ARCHITECTURE

New York Street, Manchester, M1 4BT.  
www.m1architecture.co.uk  
Telephone: 0330 311 9695

House Extension

52 Waverton Road M14 7AQ

2411

03.

Floor Plans & Elevations

1:100@A3

Proposed