

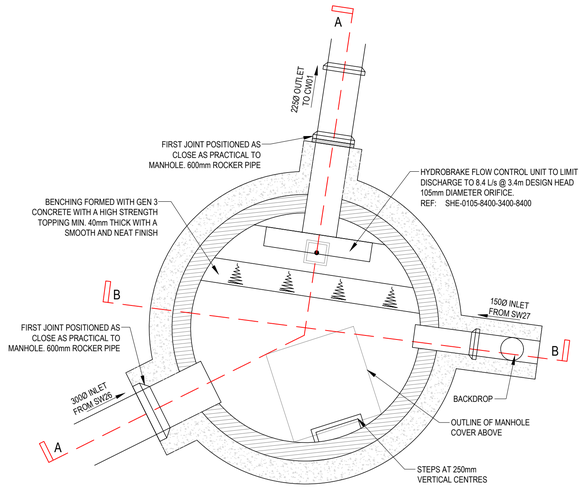



SW28 VORTEX FLOW CONTROL CHAMBER PLAN

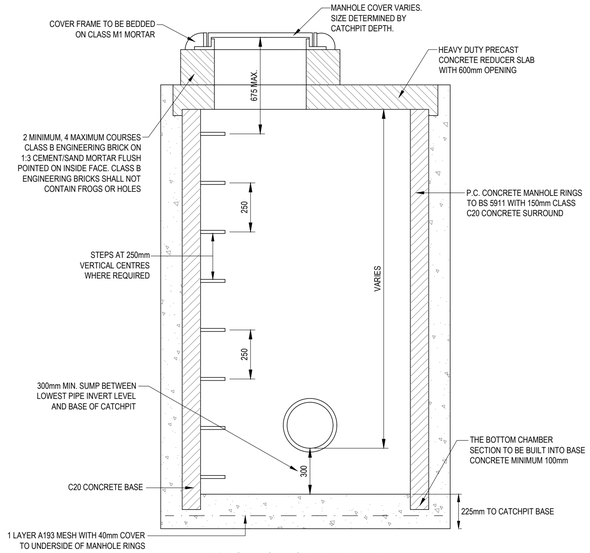

TYPICAL CATCHPIT DETAIL

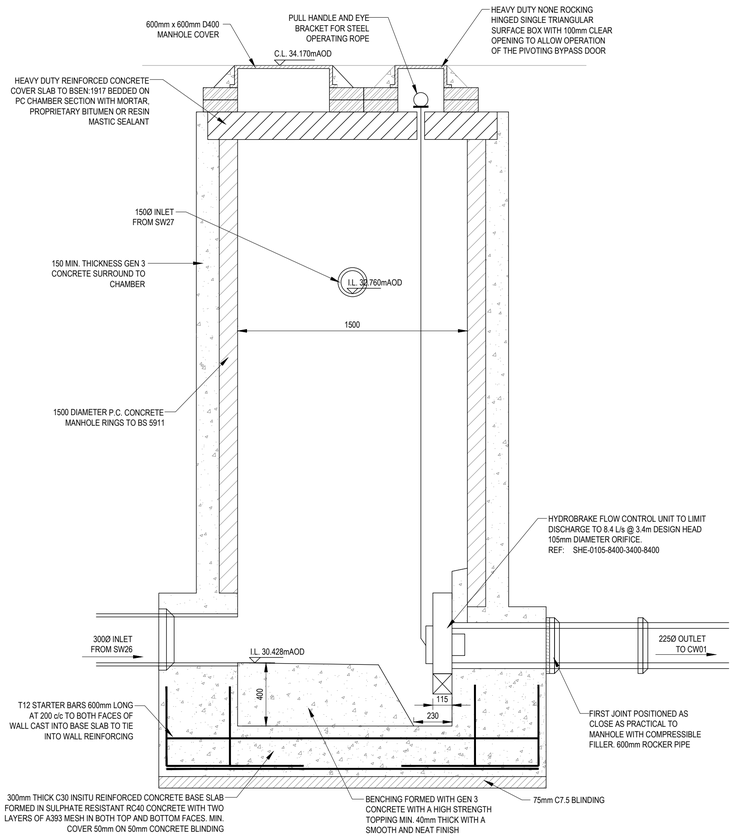

SW28 VORTEX FLOW CONTROL CHAMBER SECTION A-A

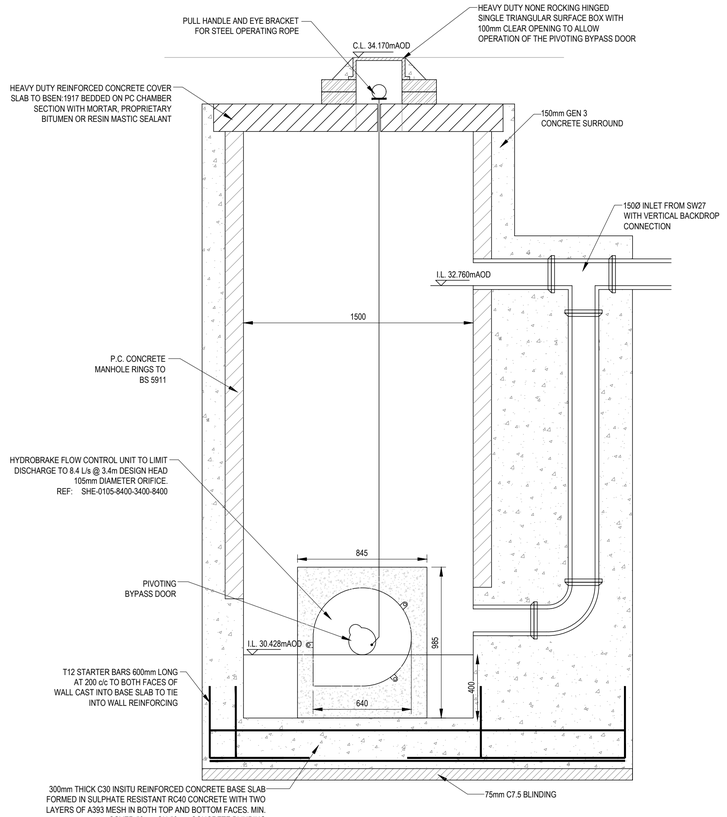

SW28 VORTEX FLOW CONTROL CHAMBER SECTION B-B

REV	DATE	DESCRIPTION	BY	CHK	APP
C05	01.08.2024	FINAL ISSUE - CONSTRUCTION INTENT	JRS	JRS	DJS
C04	04.01.2022	UPDATED TO SUIT LATEST AS BUILT INFORMATION	JJR	JRS	DJS
C03	13.07.2022	UPDATED TO SUIT PLANT LOCATIONS	JJR	JRS	DJS
C02	21.06.2022	UPDATED TO SUIT BLOCK A/B DRAINAGE UPDATE	JJR	JRS	DJS
C01	27.04.2022	CONSTRUCTION ISSUE - UPDATED SO SUIT BLOCK D DRAINAGE UPDATE	JJR	JRS	DJS
P01	15.07.2020	RIBA STAGE 3 ISSUE (DEVELOPED DESIGN)	JRS	DJS	DJS

DRAWING STATUS:

CONSTRUCTION INTENT

CLIENT:

DOWNING

ARCHITECT:

SIMPSON HAUGH & PARTNERS

PROJECT:

FIRST STREET SOUTH
MANCHESTER

TITLE:

BELOW GROUND DRAINAGE
FLOW CONTROL CHAMBERS &
TYPICAL CATCHPIT DETAIL BLOCKS A&B

STATUS:	PROJECT NUMBER	PROJECT	ORIGINATOR	VOL/SYS	LEVEL	TYPE	ROLE	DRAWING No.	REV:
S2	219-215	FSS - AJP - XX - 00 - DR -						**C - 0010**	**C05**

SCALE @ A1:	DESIGNED:	DRAWN:	CHECKED:	APPROVED:	DATE:
N.T.S	JRS	JRS	DJS	DJS	JUL 2020

AJP consulting engineers
est. 1978
0151 227 1462 info@ajpltd.co.uk 91 Dale Street, Liverpool, L2 2ET