



EXISTING FIFTH FLOOR PLAN

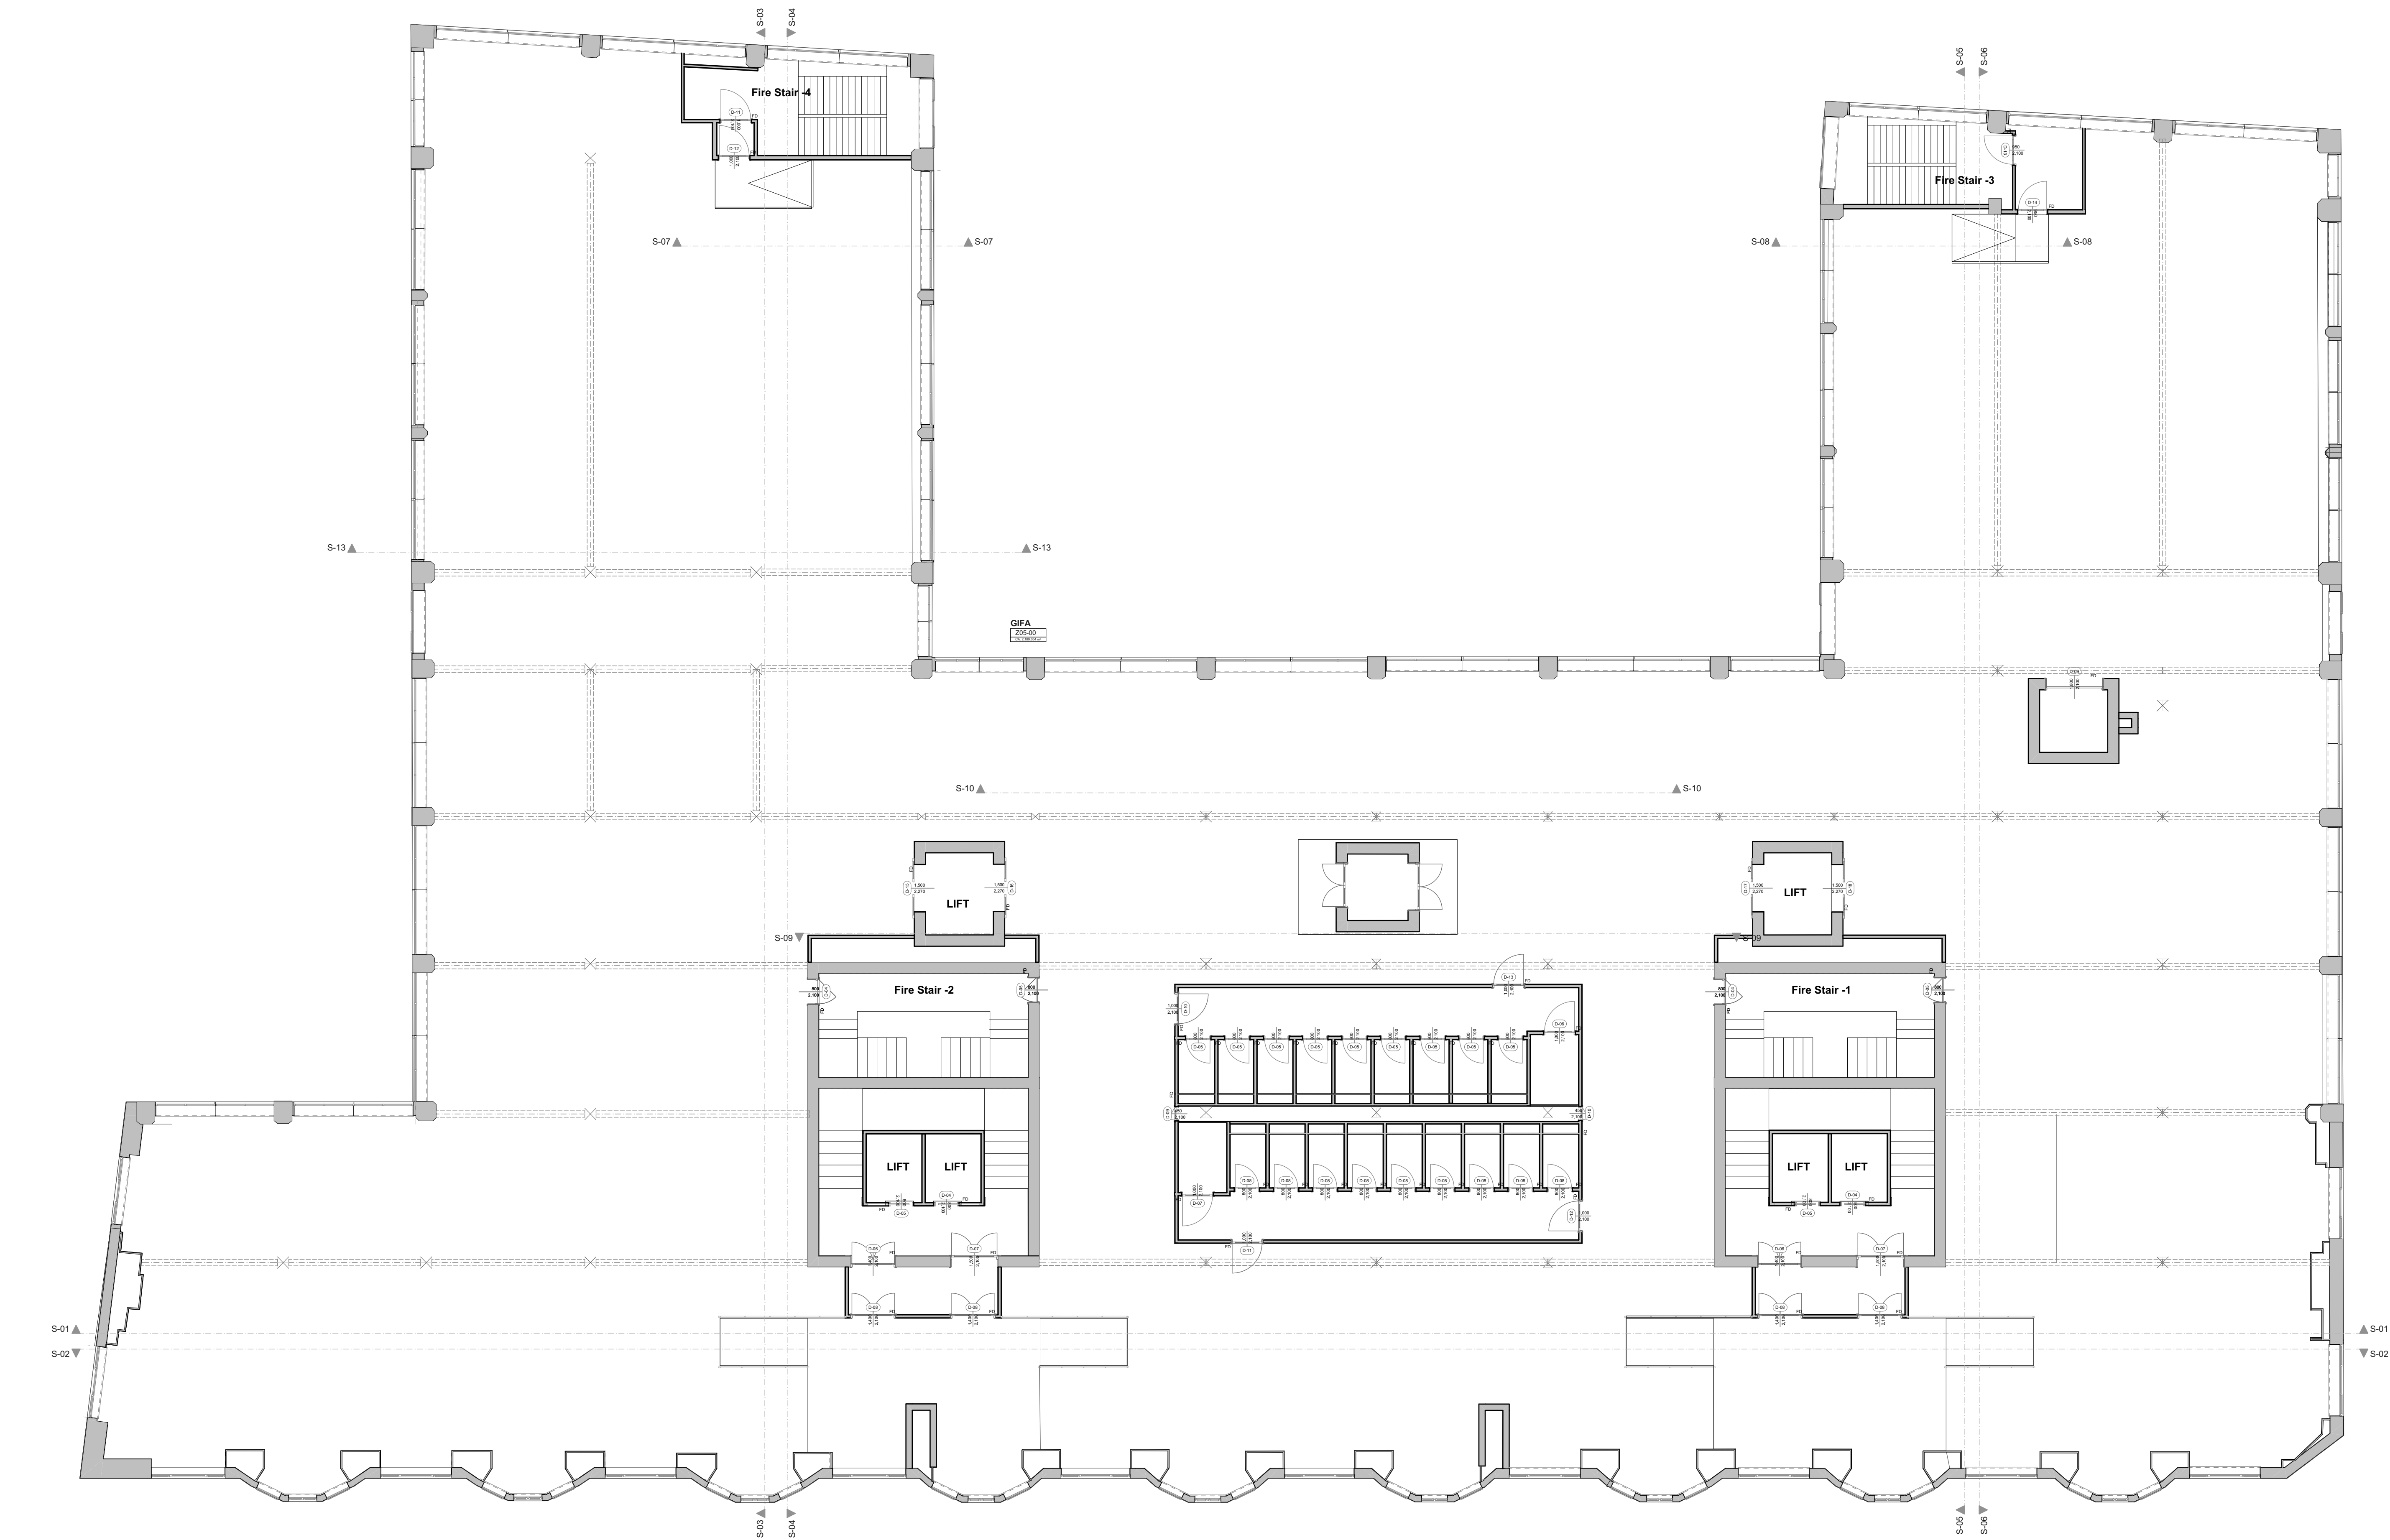

1 5TH 1:100

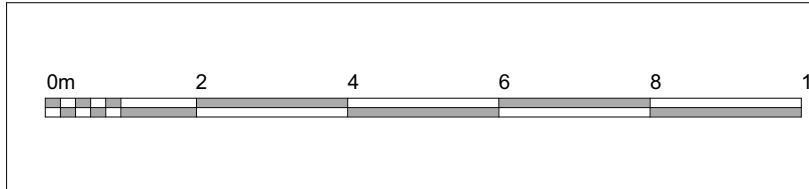

NOTES:  
Construction work shall not commence until planning permission is approved by the Planning Authority.  
Drawings should not be used for Land registry purposes.  
Party wall notices is to be served by either the owner/main contractor. No liability is taken to any Third Party relying on information contained in this drawing.  
All dimensions must be verified on site before commencing any work or shop drawing.

|                |                                        |  |  |
|----------------|----------------------------------------|--|--|
| Project        | VCAD - MANCHESTER<br>Manchester M1 6LT |  |  |
| Client         | Mr Md Faruki                           |  |  |
| Project No.    | 2024-02                                |  |  |
| Project Status | Design                                 |  |  |

|              |                           |               |            |
|--------------|---------------------------|---------------|------------|
| Layout Title | 5Th Floor Plan - Existing |               |            |
| Layout No.   | A003                      |               |            |
| Scales @ A0  | 1:100                     | Date          | 16/07/2024 |
| Revision     | -                         | Revision Date | -          |

|                |                                                                                          |
|----------------|------------------------------------------------------------------------------------------|
| Contact Person | Khondoker Rahman                                                                         |
| Contact Number | 07538313571                                                                              |
| Contact Email  | rahman.khondoker@gmail.com                                                               |
| Address        | Creative Design and Construction Ltd<br>434 Cranbrook Road, Gants Hill,<br>Essex IG2 6LL |

