
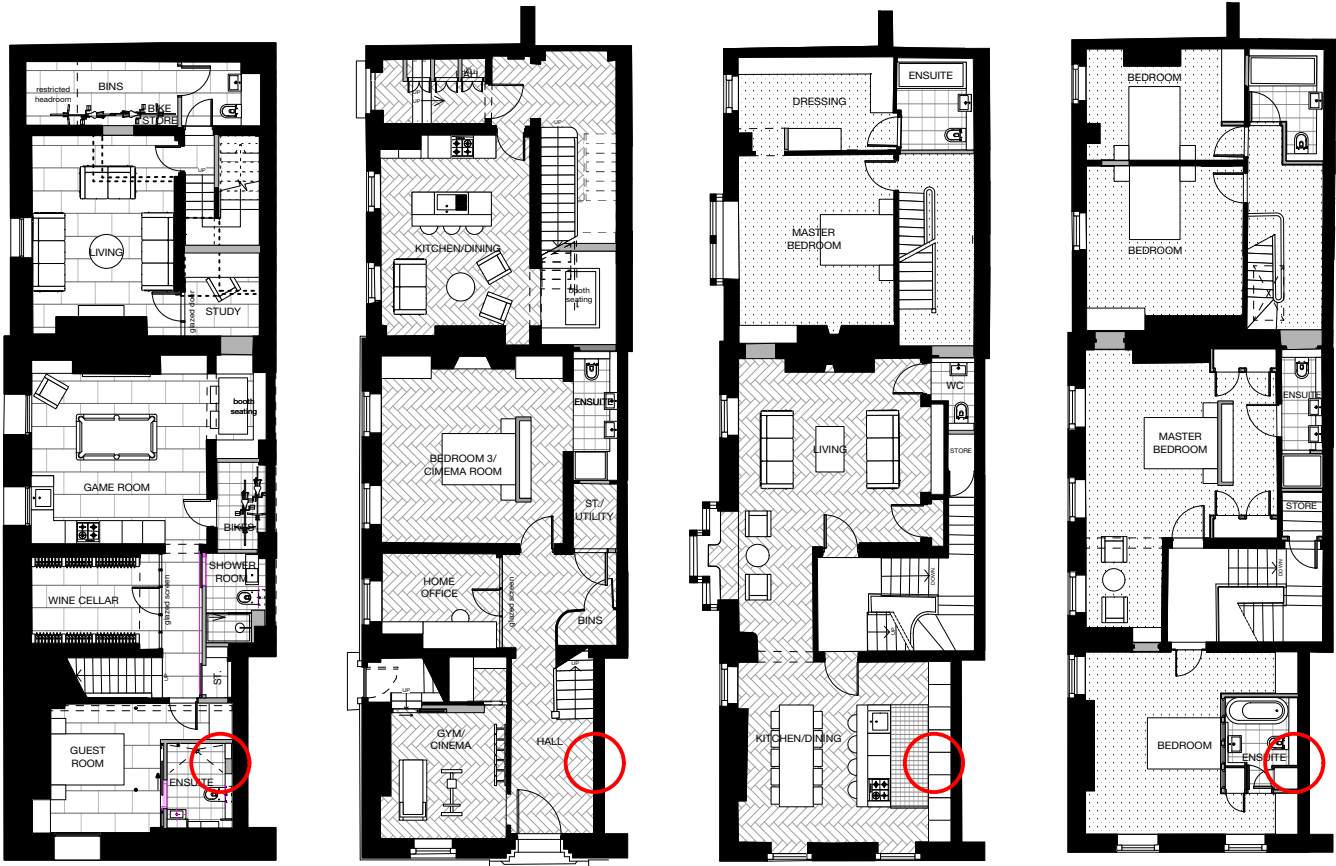


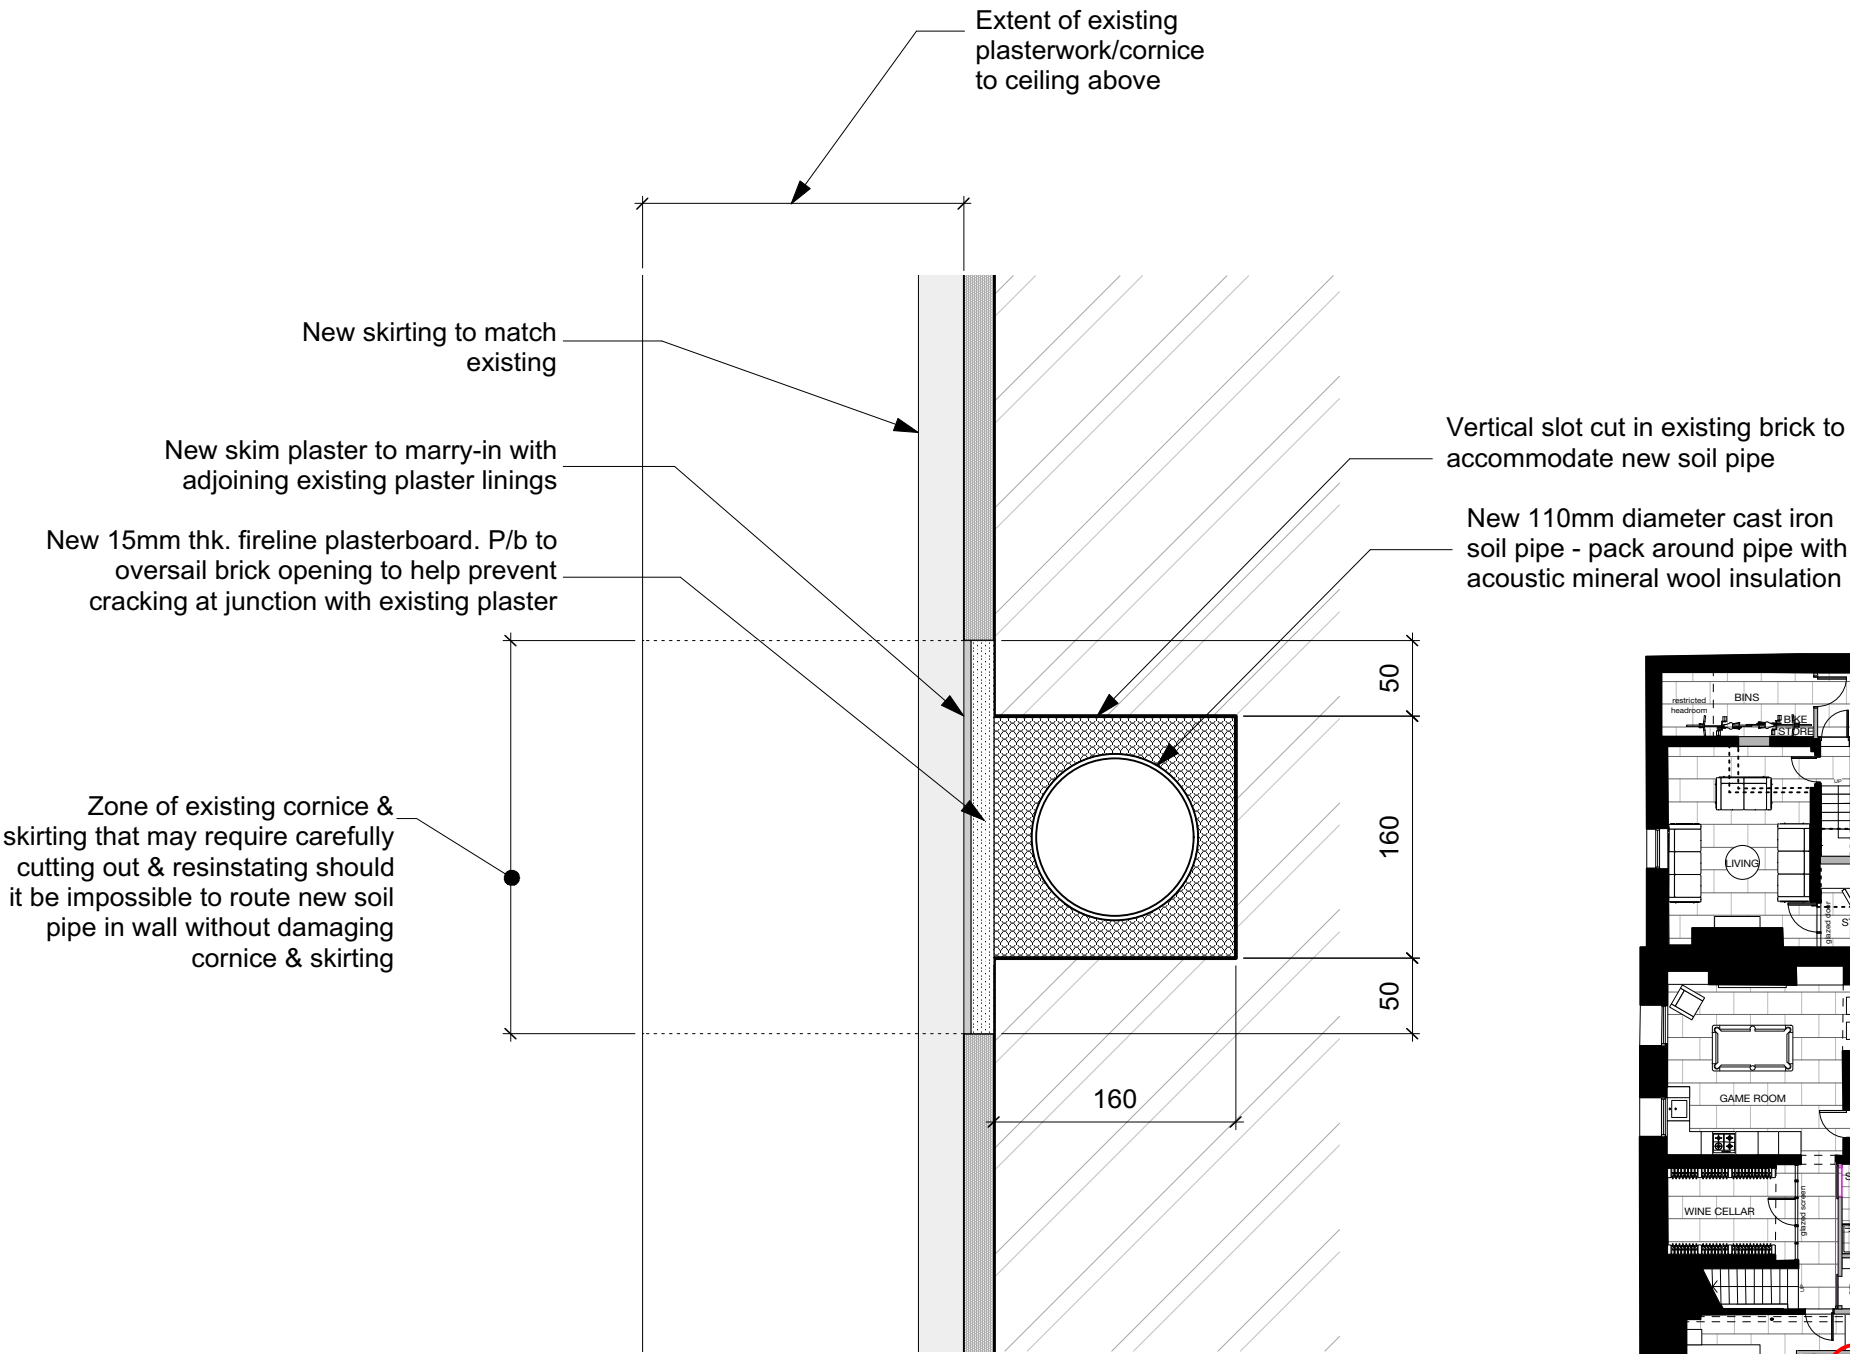

BASEMENT                      Gnd FLOOR                      1st FLOOR                      2nd FLOOR

KEY PLAN TO SOIL PIPE LOCATIONS: