
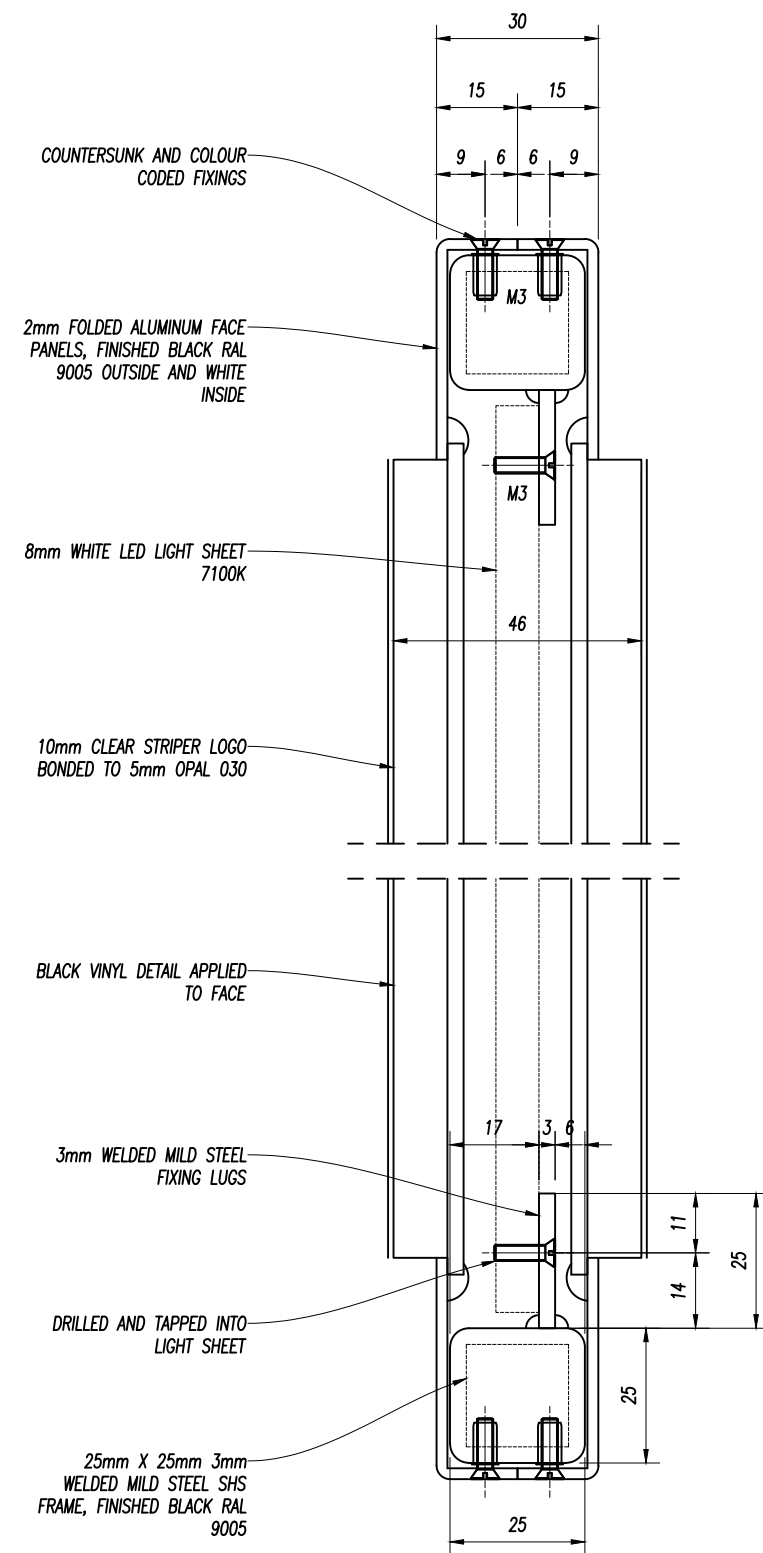
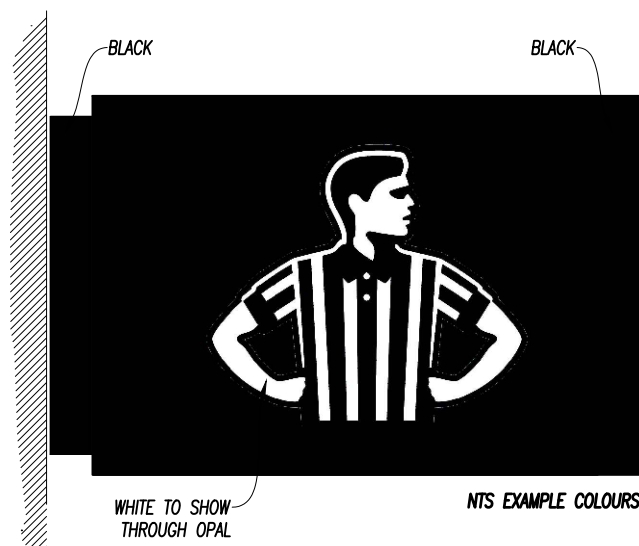


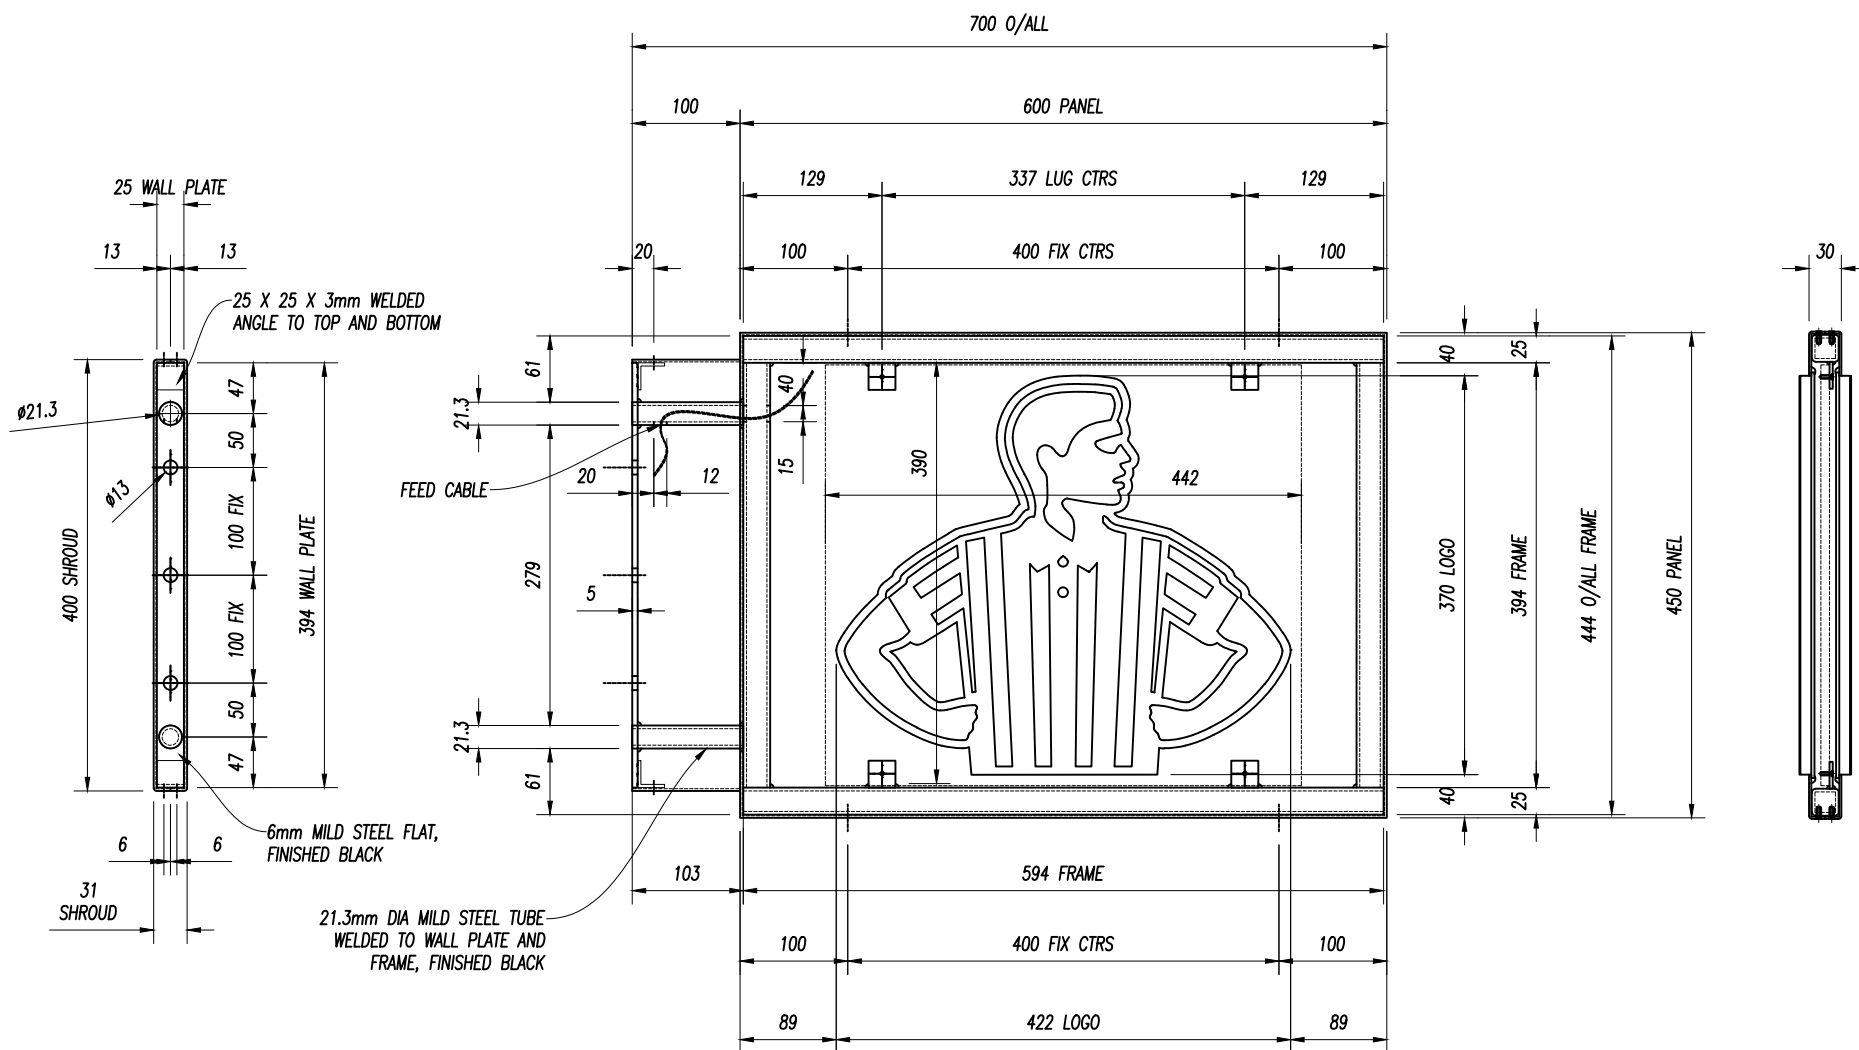

SCOTT M1 LASER STEEL VINYL PX ROUTER PAINT FIX ASSY

blaze
BUSINESS SIGNAGE SOLUTIONS

5 Patricia Way, Pysons Road,
Broadstairs, Kent. CT10 2XZ
① +44 (0) 1843 601075
② +44 (0) 1843 867924
info@blazesigns.co.uk
www.blazesigns.co.uk

Job Title
FOOT LOCKER MANCHESTER
MARKET STREET

Drawing No.
148385-3

Scale
1:5

Date
12/08/24

Drawn By
S WAN

Revisions