


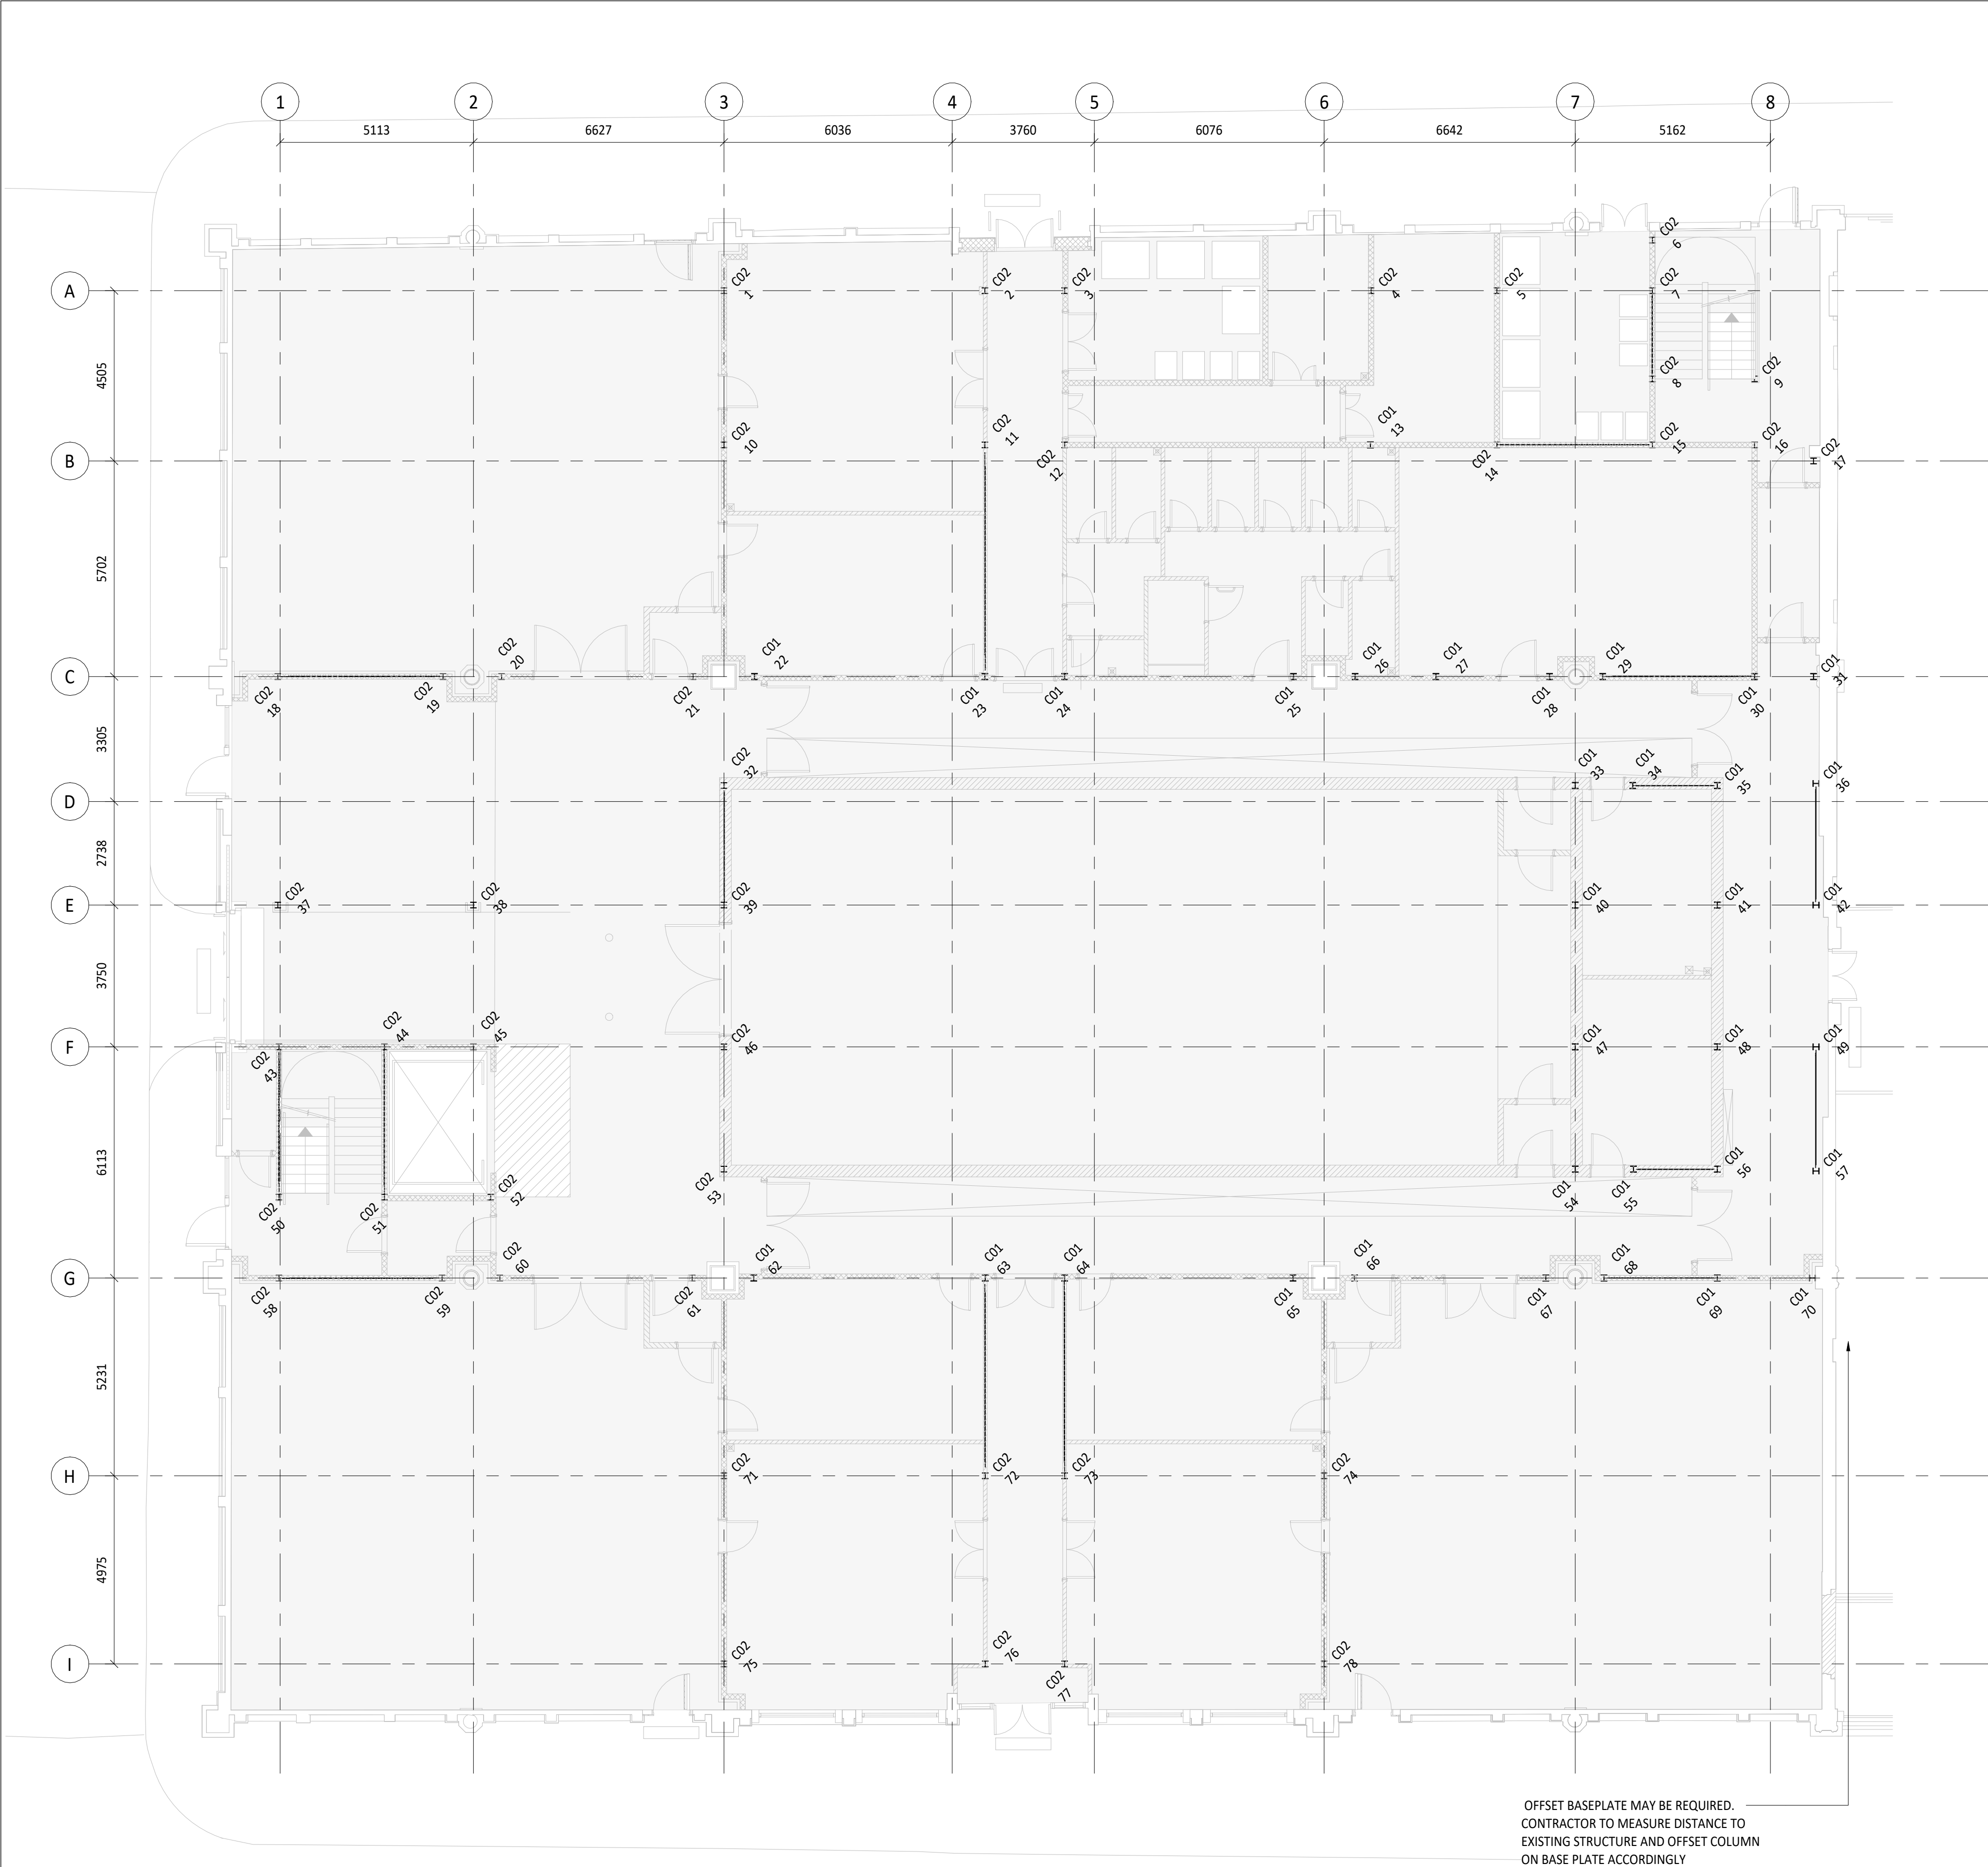

STEEL COLUMN BASEPLATE LEVELS								
NUMBER	REF.	SECTION SIZE	TOP OF EXISTING CONCRETE (+mAOD)	TOP OF RECESSED CONCRETE (+mAOD)	TOP OF BASE PLATE (+mAOD)	TOP OF MEZZANINE STEEL (+mAOD)	BASEPLATE DIMENSIONS (mm x mm)	STRENGTHENING REQUIRED (YES/NO)
1	C02	UC152x152x30	34.872	34.812	34.862	38.295	350x350	NO
2	C02	UC152x152x30	34.937	34.877	34.927	38.295	350x350	NO
3	C02	UC152x152x30	34.947	34.887	34.937	38.295	350x350	NO
4	C02	UC152x152x30	35.036	34.976	35.026	38.295	500x500	NO
5	C02	UC152x152x30	35.058	34.998	35.048	38.295	350x350	NO
6	C02	UC152x152x30	35.086	35.026	35.076	38.295	350x350	NO
7	C02	UC152x152x30	35.074	35.014	35.064	38.295	350x350	NO
8	C02	UC152x152x30	35.098	35.038	35.088	38.295	350x350	NO
9	C02	UC152x152x30	35.116	35.056	35.106	38.295	350x350	NO
10	C02	UC152x152x30	34.868	34.808	34.858	38.295	350x350	NO
11	C02	UC152x152x30	34.942	34.882	34.932	38.295	450x450	NO
12	C02	UC152x152x30	34.949	34.889	34.939	38.295	450x450	YES
13	C01	UC152x152x51	35.034	34.974	35.024	38.295	550x550	NO
14	C02	UC152x152x30	35.055	34.995	35.045	38.295	350x350	NO
15	C02	UC152x152x30	35.089	35.029	35.079	38.295	350x350	NO
16	C02	UC152x152x30	35.119	35.059	35.109	38.295	350x350	NO
17	C02	UC152x152x30	35.119	35.059	35.109	38.295	350x350	NO
18	C02	UC152x152x30	34.775	34.715	34.765	38.295	350x350	NO
19	C02	UC152x152x30	34.819	34.759	34.809	38.295	350x350	NO
20	C02	UC152x152x30	34.831	34.771	34.821	38.295	350x350	NO
21	C02	UC152x152x30	34.864	34.804	34.854	38.295	350x350	NO
22	C01	UC152x152x51	34.893	34.833	34.883	38.295	500x500	NO
23	C01	UC152x152x51	34.953	34.893	34.943	38.295	500x500	NO
24	C01	UC152x152x51	34.963	34.903	34.953	38.295	500x500	NO
25	C01	UC152x152x51	35.024	34.964	35.014	38.295	500x500	NO
26	C01	UC152x152x51	35.05	34.99	35.04	38.295	350x350	NO
27	C01	UC152x152x51	35.069	35.009	35.059	38.295	350x350	NO
28	C01	UC152x152x51	35.087	35.027	35.077	38.295	350x350	NO
29	C01	UC152x152x51	35.091	35.031	35.081	38.295	350x350	NO
30	C01	UC152x152x51	35.126	35.066	35.116	38.295	350x350	NO
31	C01	UC152x152x51	35.149	35.089	35.139	38.295	350x350	NO
32	C02	UC152x152x30	34.873	34.813	34.863	38.295	350x350	NO
33	C01	UC152x152x51	35.085	35.025	35.075	38.295	350x350	NO
34	C01	UC152x152x51	35.094	35.034	35.084	38.295	350x350	NO
35	C01	UC152x152x51	35.111	35.051	35.101	38.295	350x350	NO
36	C01	UC152x152x51	35.155	35.095	35.145	38.295	350x350	NO
37	C02	UC152x152x30	34.744	34.684	34.734	38.295	450x450	NO
38	C02	UC152x152x30	34.788	34.728	34.778	38.295	550x550	YES
39	C02	UC152x152x30	34.871	34.811	34.861	38.295	350x350	NO
40	C01	UC152x152x51	35.084	35.024	35.074	38.295	550x550	YES
41	C01	UC152x152x51	35.122	35.062	35.112	38.295	450x450	NO
42	C01	UC152x152x51	35.146	35.086	35.136	38.295	350x350	NO
43	C02	UC152x152x30	34.748	34.688	34.738	38.295	450x450	NO
44	C02	UC152x152x30	34.768	34.708	34.758	38.295	350x350	NO
45	C02	UC152x152x30	34.78	34.72	34.77	38.295	450x450	NO
46	C02	UC152x152x30	34.877	34.817	34.867	38.295	350x350	NO
47	C01	UC152x152x51	35.084	35.024	35.074	38.295	550x550	YES
48	C01	UC152x152x51	35.119	35.059	35.109	38.295	450x450	NO
49	C01	UC152x152x51	35.142	35.082	35.132	38.295	350x350	NO
50	C02	UC152x152x30	34.748	34.688	34.738	38.295	350x350	NO
51	C02	UC152x152x30	34.78	34.72	34.77	38.295	350x350	NO
52	C02	UC152x152x30	34.804	34.744	34.794	38.295	400x400	NO
53	C02	UC152x152x30	34.874	34.814	34.864	38.295	350x350	NO
54	C01	UC152x152x51	35.079	35.019	35.069	38.295	350x350	NO
55	C01	UC152x152x51	35.092	35.032	35.082	38.295	350x350	NO
56	C01	UC152x152x51	35.115	35.055	35.105	38.295	350x350	NO
57	C01	UC152x152x51	35.14	35.08	35.13	38.295	350x350	NO
58	C02	UC152x152x30	34.763	34.703	34.753	38.295	350x350	NO
59	C02	UC152x152x30	35.087	35.027	35.077	38.295	350x350	NO
60	C02	UC152x152x30	34.827	34.767	34.817	38.295	350x350	NO
61	C02	UC152x152x30	34.873	34.813	34.863	38.295	350x350	NO
62	C01	UC152x152x51	34.885	34.825	34.875	38.295	500x500	NO
63	C01	UC152x152x51	34.95	34.89	34.94	38.295	500x500	NO
64	C01	UC152x152x51	34.968	34.908	34.958	38.295	500x500	NO
65	C01	UC152x152x51	35.016	34.956	35.006	38.295	500x500	NO
66	C01	UC152x152x51	35.045	34.985	35.035	38.295	350x350	NO
67	C01	UC152x152x51	35.078	35.018	35.068	38.295	350x450	NO
68	C01	UC152x152x51	35.094	35.034	35.084	38.295	350x350	NO
69	C01	UC152x152x51	35.127	35.067	35.117	38.295	350x350	NO
70	C01	UC152x152x51	35.142	35.082	35.132	38.295	350x350	NO
71	C02	UC152x152x30	34.874	34.814	34.864	38.295	350x350	NO
72	C02	UC152x152x30	34.93	34.87	34.92	38.295	450x450	NO
73	C02	UC152x152x30	34.957	34.897	34.947	38.295	450x450	NO
74	C02	UC152x152x30	35.028	34.968	35.018	38.295	350x350	NO
75	C02	UC152x152x30	34.872	34.812	34.862	38.295	350x350	NO
76	C02	UC152x152x30	34.905	34.845	34.895	38.295	350x350	NO
77	C02	UC152x152x30	34.922	34.862	34.912	38.295	350x350	NO
78	C02	UC152x152x30	34.034	33.974	34.024	38.295	350x350	NO

NOTES:

- WHERE INDICATED, STRENGTHENING TO BE AS PER 2302-SK-025.
- IF EXISTING REINFORCEMENT IS DAMAGED/CUT DURING RECESSING WORKS, STRENGTHENING DETAILED TO BE FOLLOWED.
- CIVIC ENGINEERS HAVE PROVIDED TOP OF RECESSED CONCRETE AND TOP OF BASE PLATE AT EACH LOCATION BASED ON THE SURVEY INFORMATION UNDERTAKEN BY TJM PROJECTS TITLED 'TRUEMAN' ISSUED ON 17/07/2024. IT IS THE RESPONSIBILITY OF TJM PROJECTS TO ENSURE THE SURVEY INFORMATION IS FULLY VALIDATED AHEAD OF FABRICATION OF STEELWORK.

STANDARD NOTES

1. THIS DRAWING IS TO BE READ IN CONJUNCTION WITH ALL RELEVANT ARCHITECT'S AND ENGINEER'S DRAWINGS AND THE SPECIFICATIONS.

2. THIS DRAWING SHOULD NOT BE SCALED.

3. ALL DIMENSIONS ARE TO BE VERIFIED BY THE CONTRACTOR ON SITE.

4. ALL DISCREPANCIES SHOULD BE REPORTED TO C.A./E.A. PRIOR TO THE COMMENCEMENT OF WORKS.

© CIVIC ENGINEERS LIMITED

22.07.2024	C02	UPDATED TO SUIT SITE SURVEY	FG	RD
08.07.2024	C01	ISSUED FOR CONSTRUCTION	FG	RD
DATE	REV	DESCRIPTION	DRAWN	CHKD



Civic Engineers

MANCHESTER Carver's Warehouse, 77 Dale St, Manchester, M1 2HG. Tel: 0161 228 6757

LONDON Reeds Wharf, 33 Mill Street, London SE1 2AK. Tel: 020 7253 2977

LEEDS 1 Saw Mill Street, Water Lane, Leeds, LS1 5WE. Tel: 0113 2025 130

GLASGOW 35 Virginia Street, Glasgow, G1 1TN. Tel: 0141 370 1829

www.civicengineers.com

PROJECT

CAMPFIELD MARKET

TITLE				
UPPER CAMPFIELD MARKET COLUMN LEVEL INFORMATION				
DRAWING STATUS				STATUS CODE
CONSTRUCTION				-
CE PROJECT No.	SCALE @ A1	DATE CREATED	DRAWN	CHECKED
2302	1:100	JUL 24	FG	RD
DRAWING No.				REV
2302-CIV-UP-00-D-S-50010				C02