


Notes

- This drawing is to be read in conjunction with all relevant survey, archive, Architects and Service Engineers drawings and the specification.
- For general drawings notes refer to Acies drg: 1060-ACIES-XX-XX-D-S-0001.
- Before related work commences, the Contractor shall submit all method statements and sequence of works to the Principal Designer, in accordance with the preliminaries/specification and Health & Safety Plan.
- All dimensions are in millimetres unless noted otherwise.
- Do not scale from the printed drawings or the computer digital data. Use figured dimensions only.
- Structural levels where noted are in metres and are related to Ordnance Datum U.N.O., (unless noted otherwise). Structural slab level (SSL) is the top surface level of the concrete slab immediately adjacent to a vertical support.

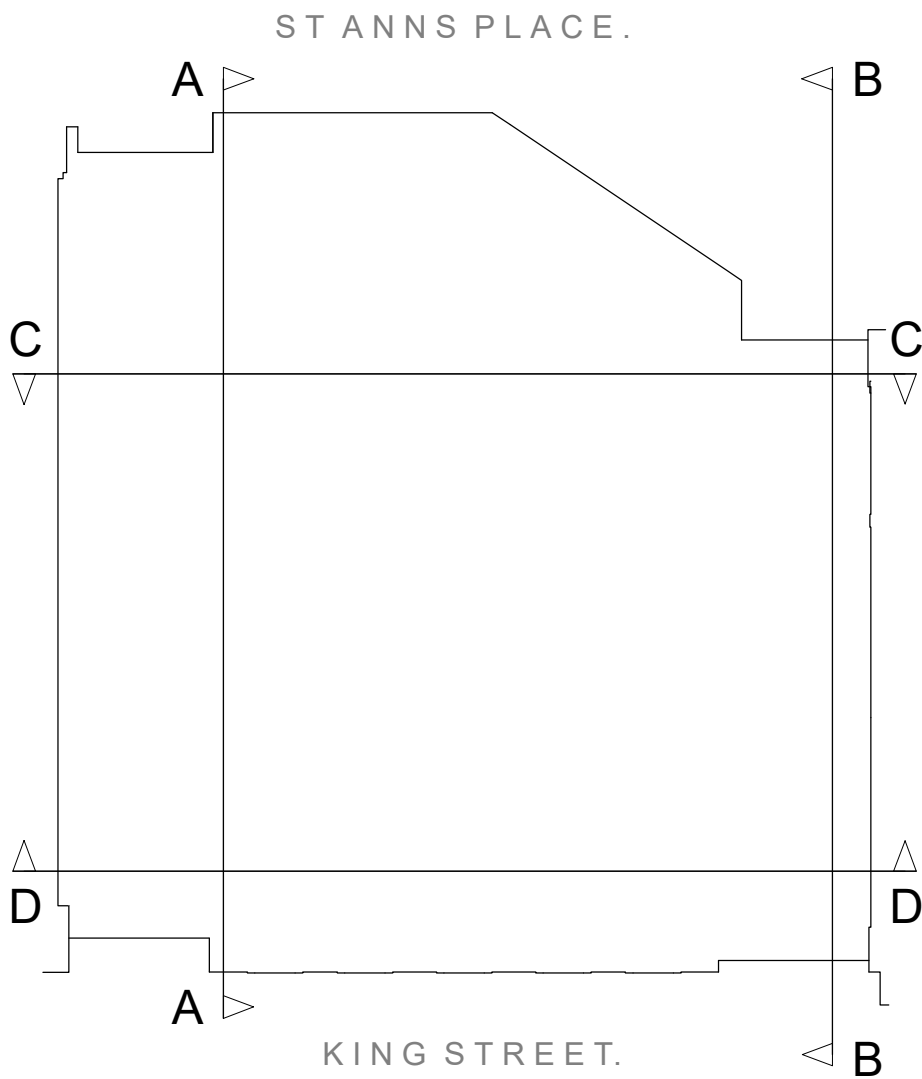

KEY PLAN

C01 Construction issue. ARP BF 22.08.24

Rev	Description	By	Checked	Date
-----	-------------	----	---------	------

Stage : CONSTRUCTION Status : A5

Client : DTZ Investors


Project : 35 King Street, Manchester

Drawing : Proposed Section A-A

Scales : A1 @ 1:50 A3 @ 1:100 Date : 21.08.24

Job No : 1060 Drawn : ARP Checked : BF Approved : CAO

Drawing No.	Rev.
1060-ACIES-XX-XX-D-S-1200	C01

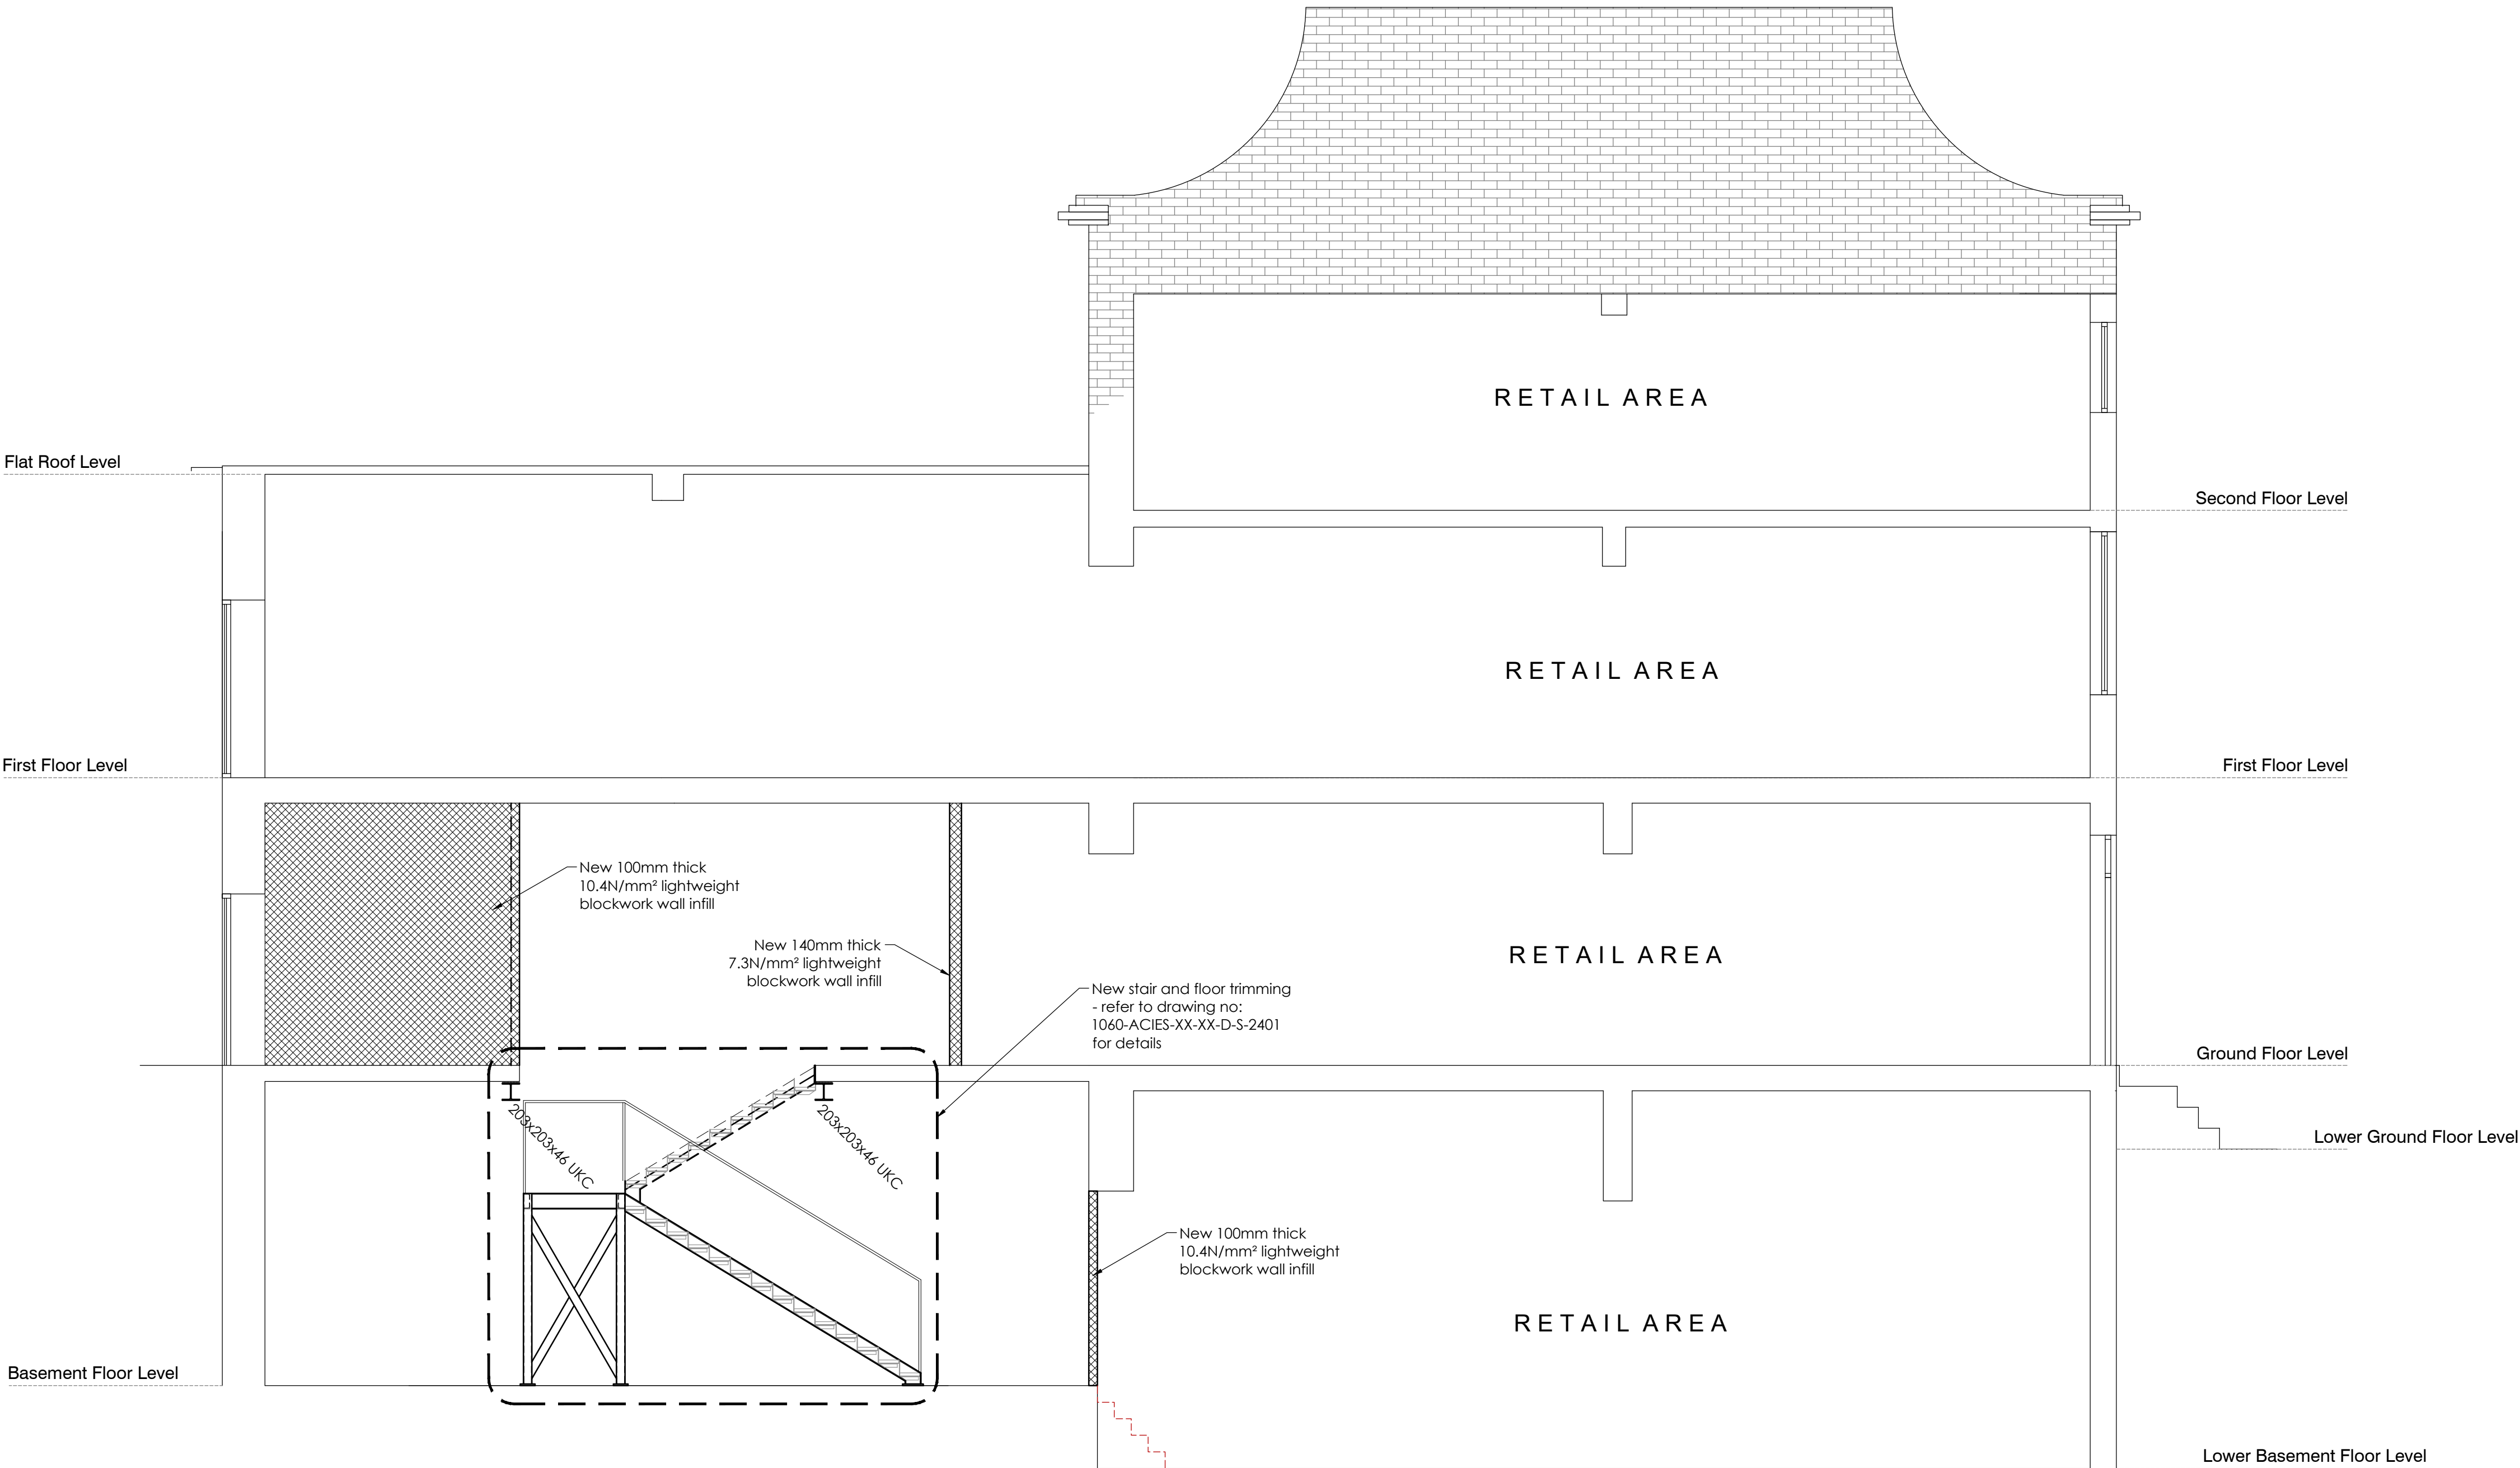

SECTION A-A
(Scale 1:50@A1 1:100@A3)