



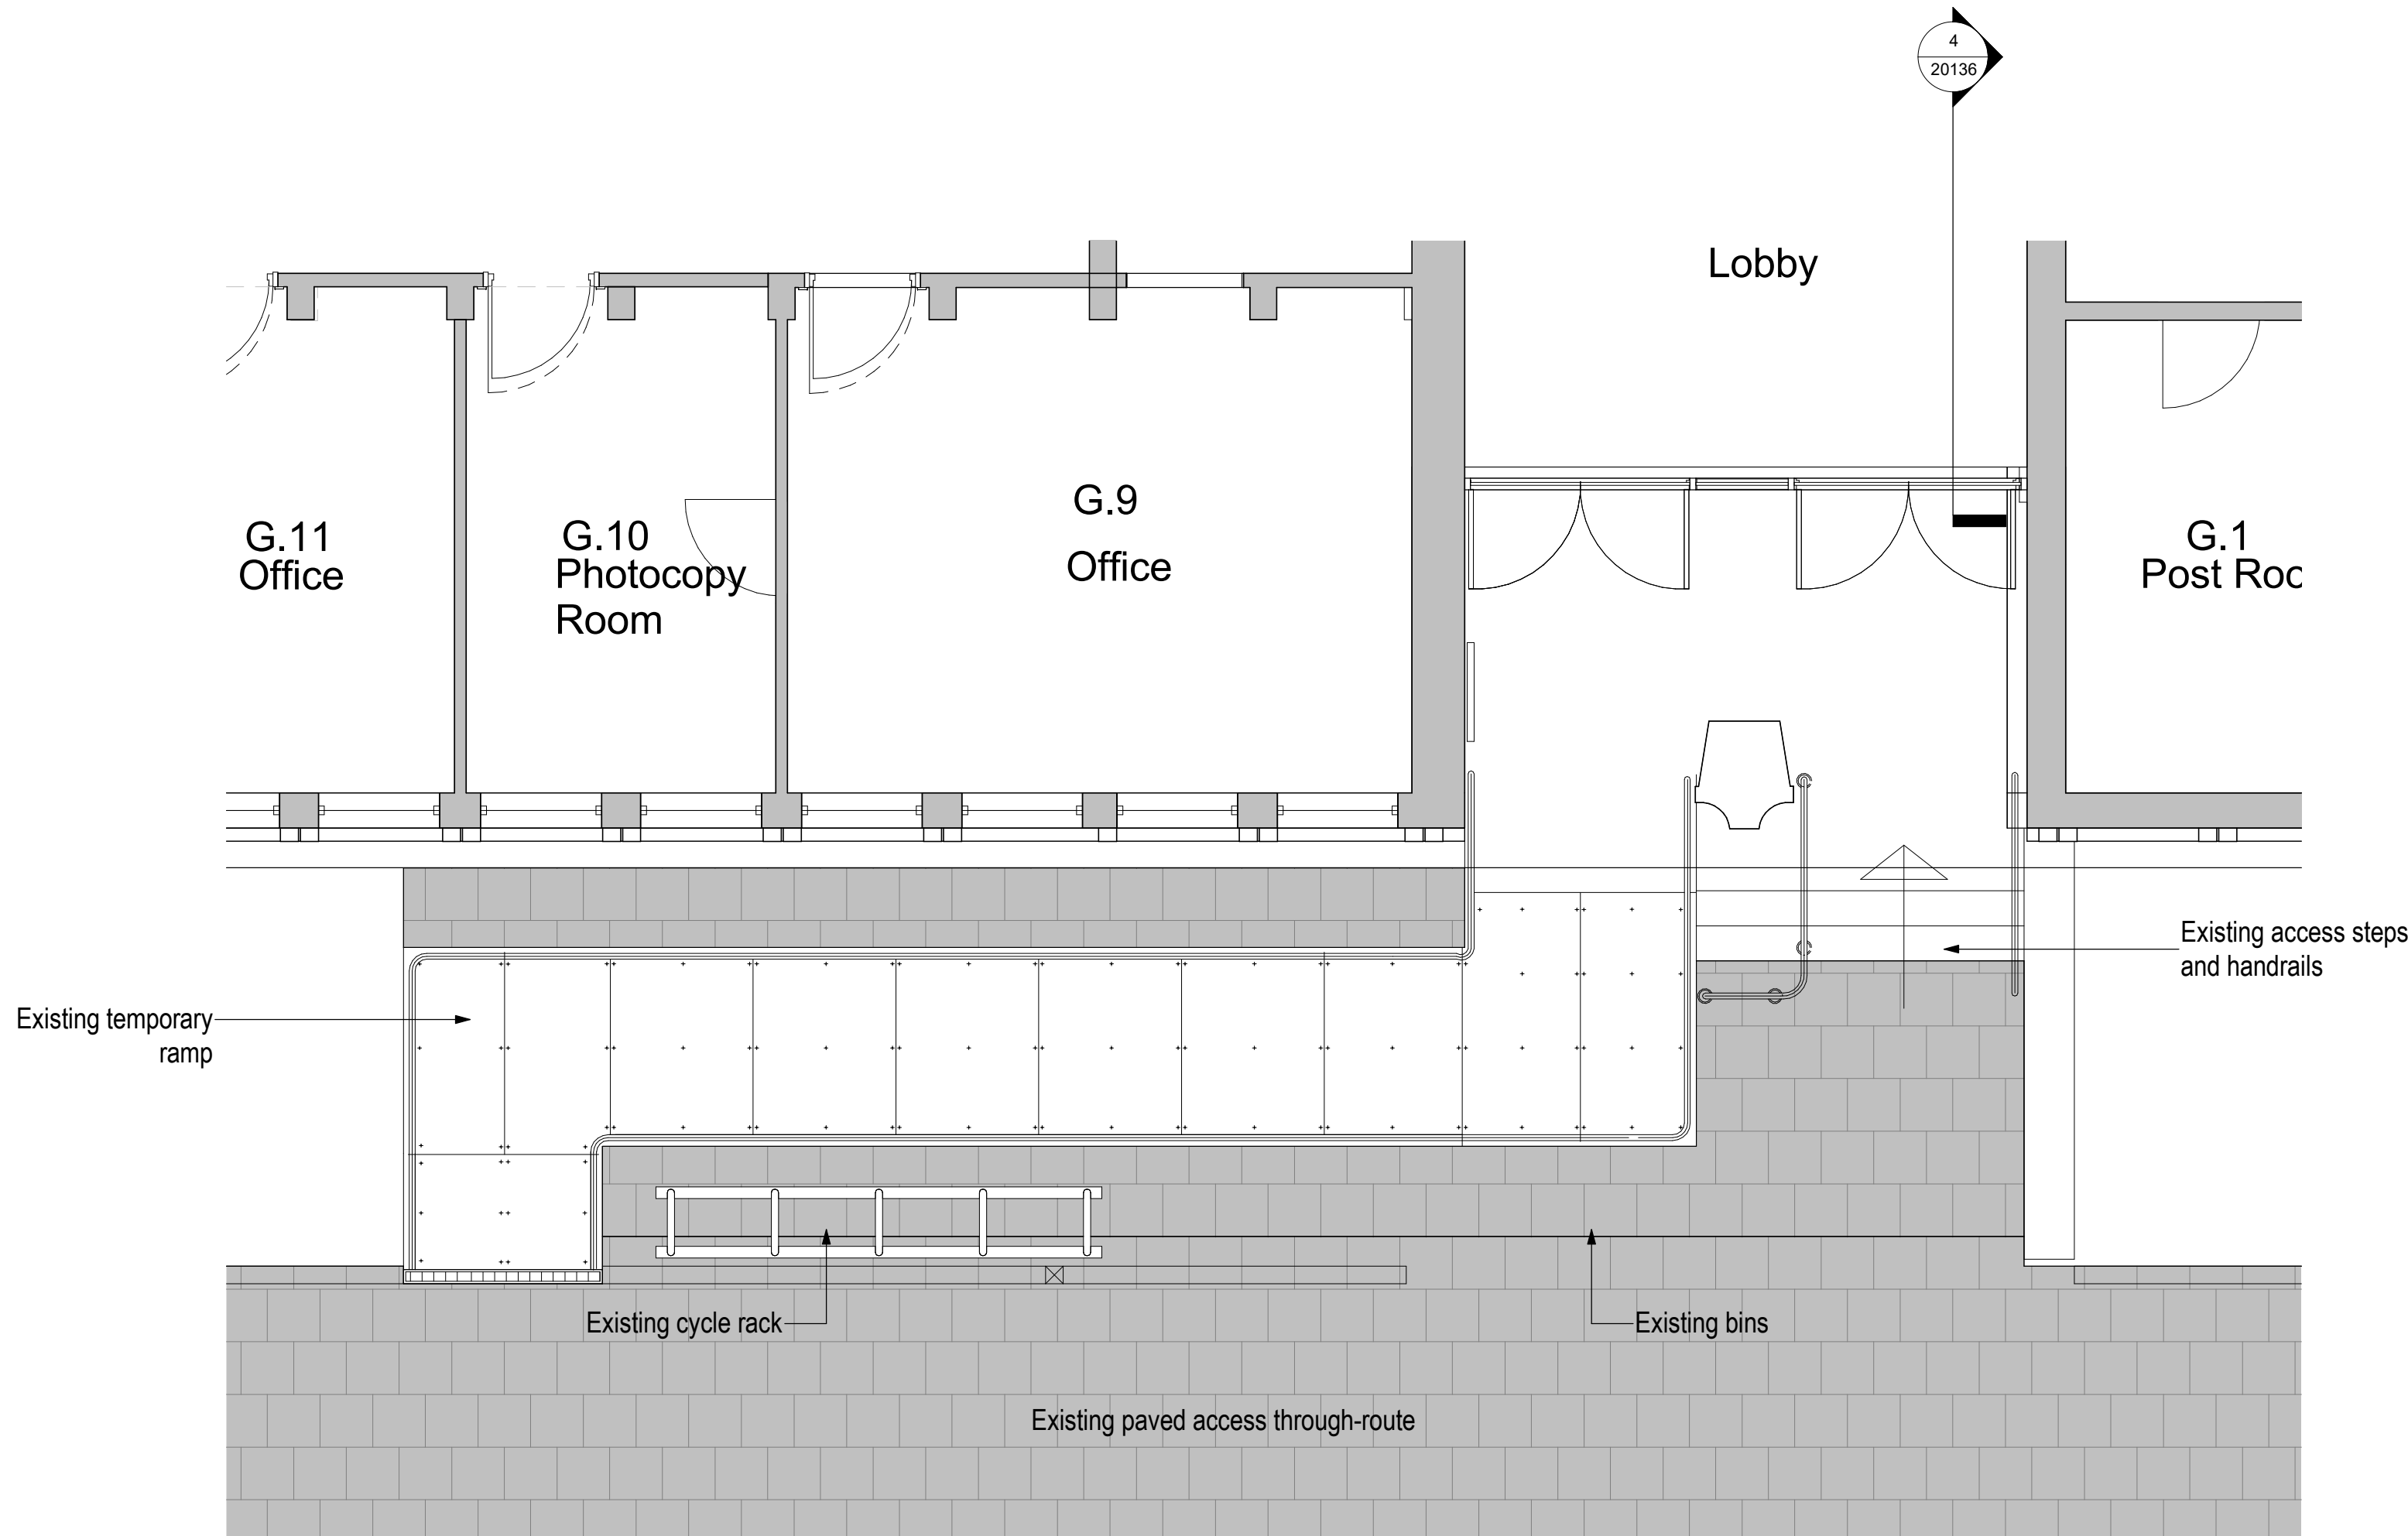

Existing Entrance

1 : 50 @ A1

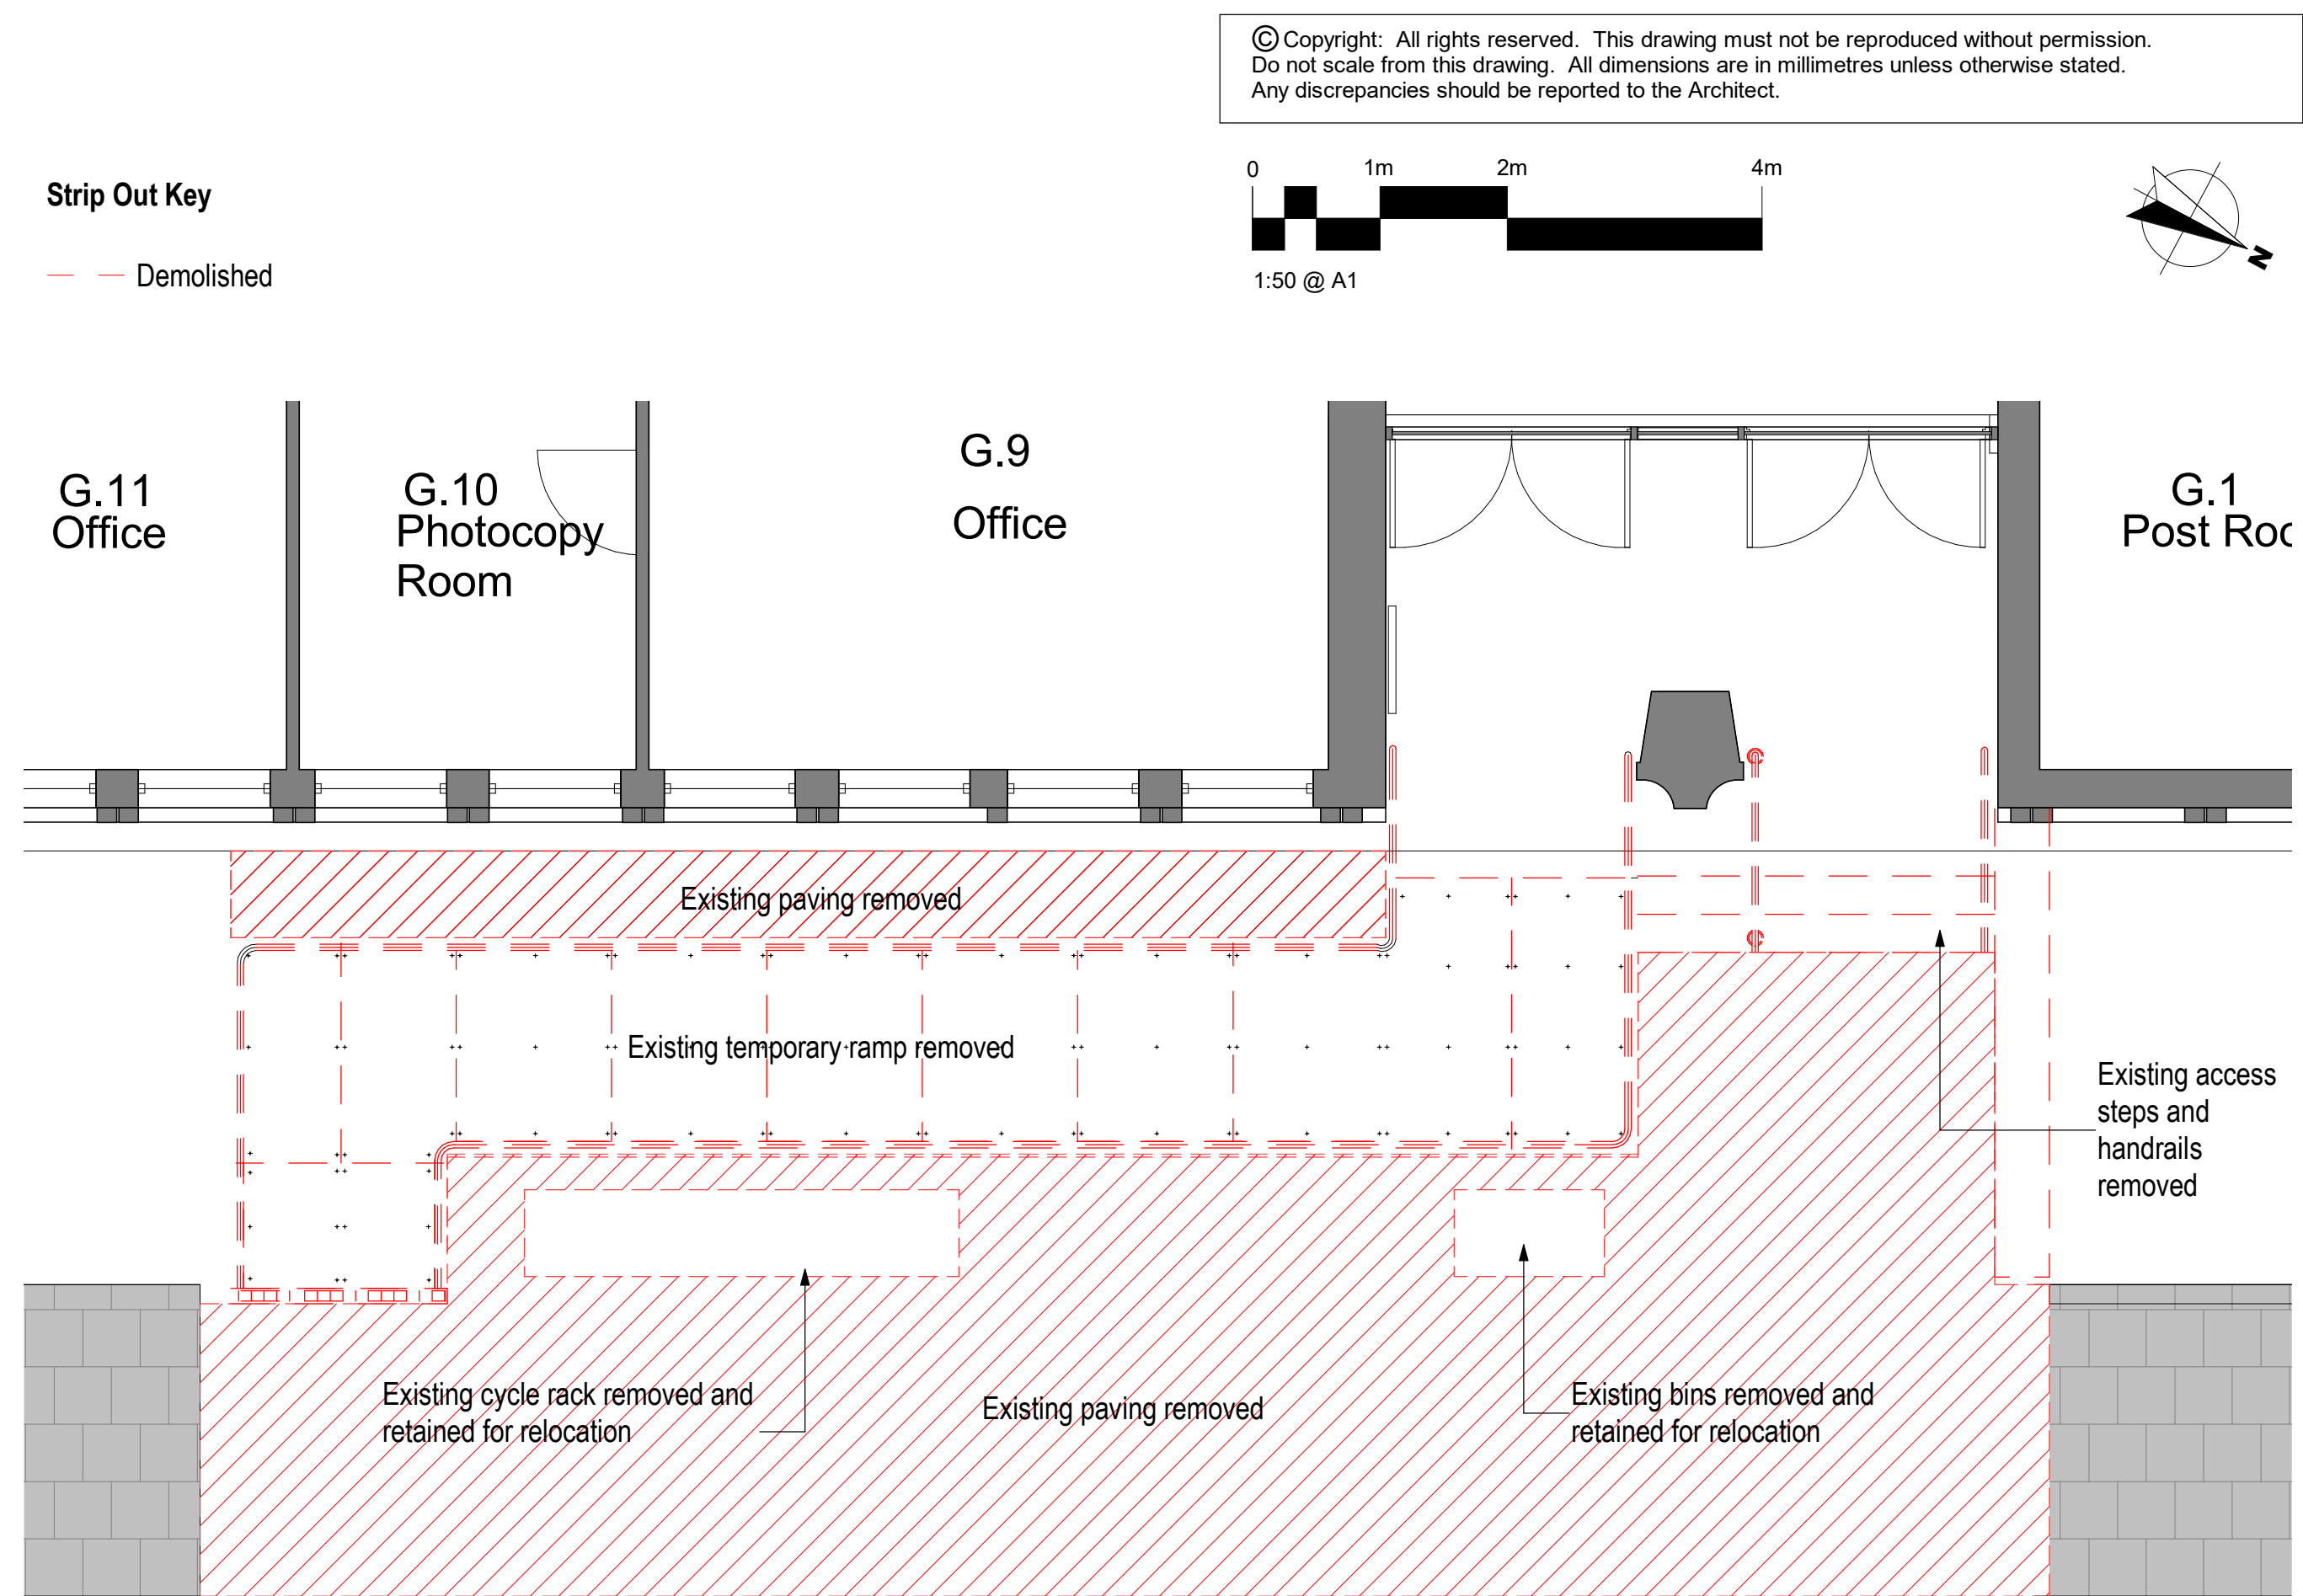


Entrance Strip Out

1 : 50 @ A1




Pre-cast concrete panel wall to enclose ramp
Concrete copings to match existing exposed aggregate finish. Handrails to receive polyester powder coating to meet Building Regulations Part M and BS8300

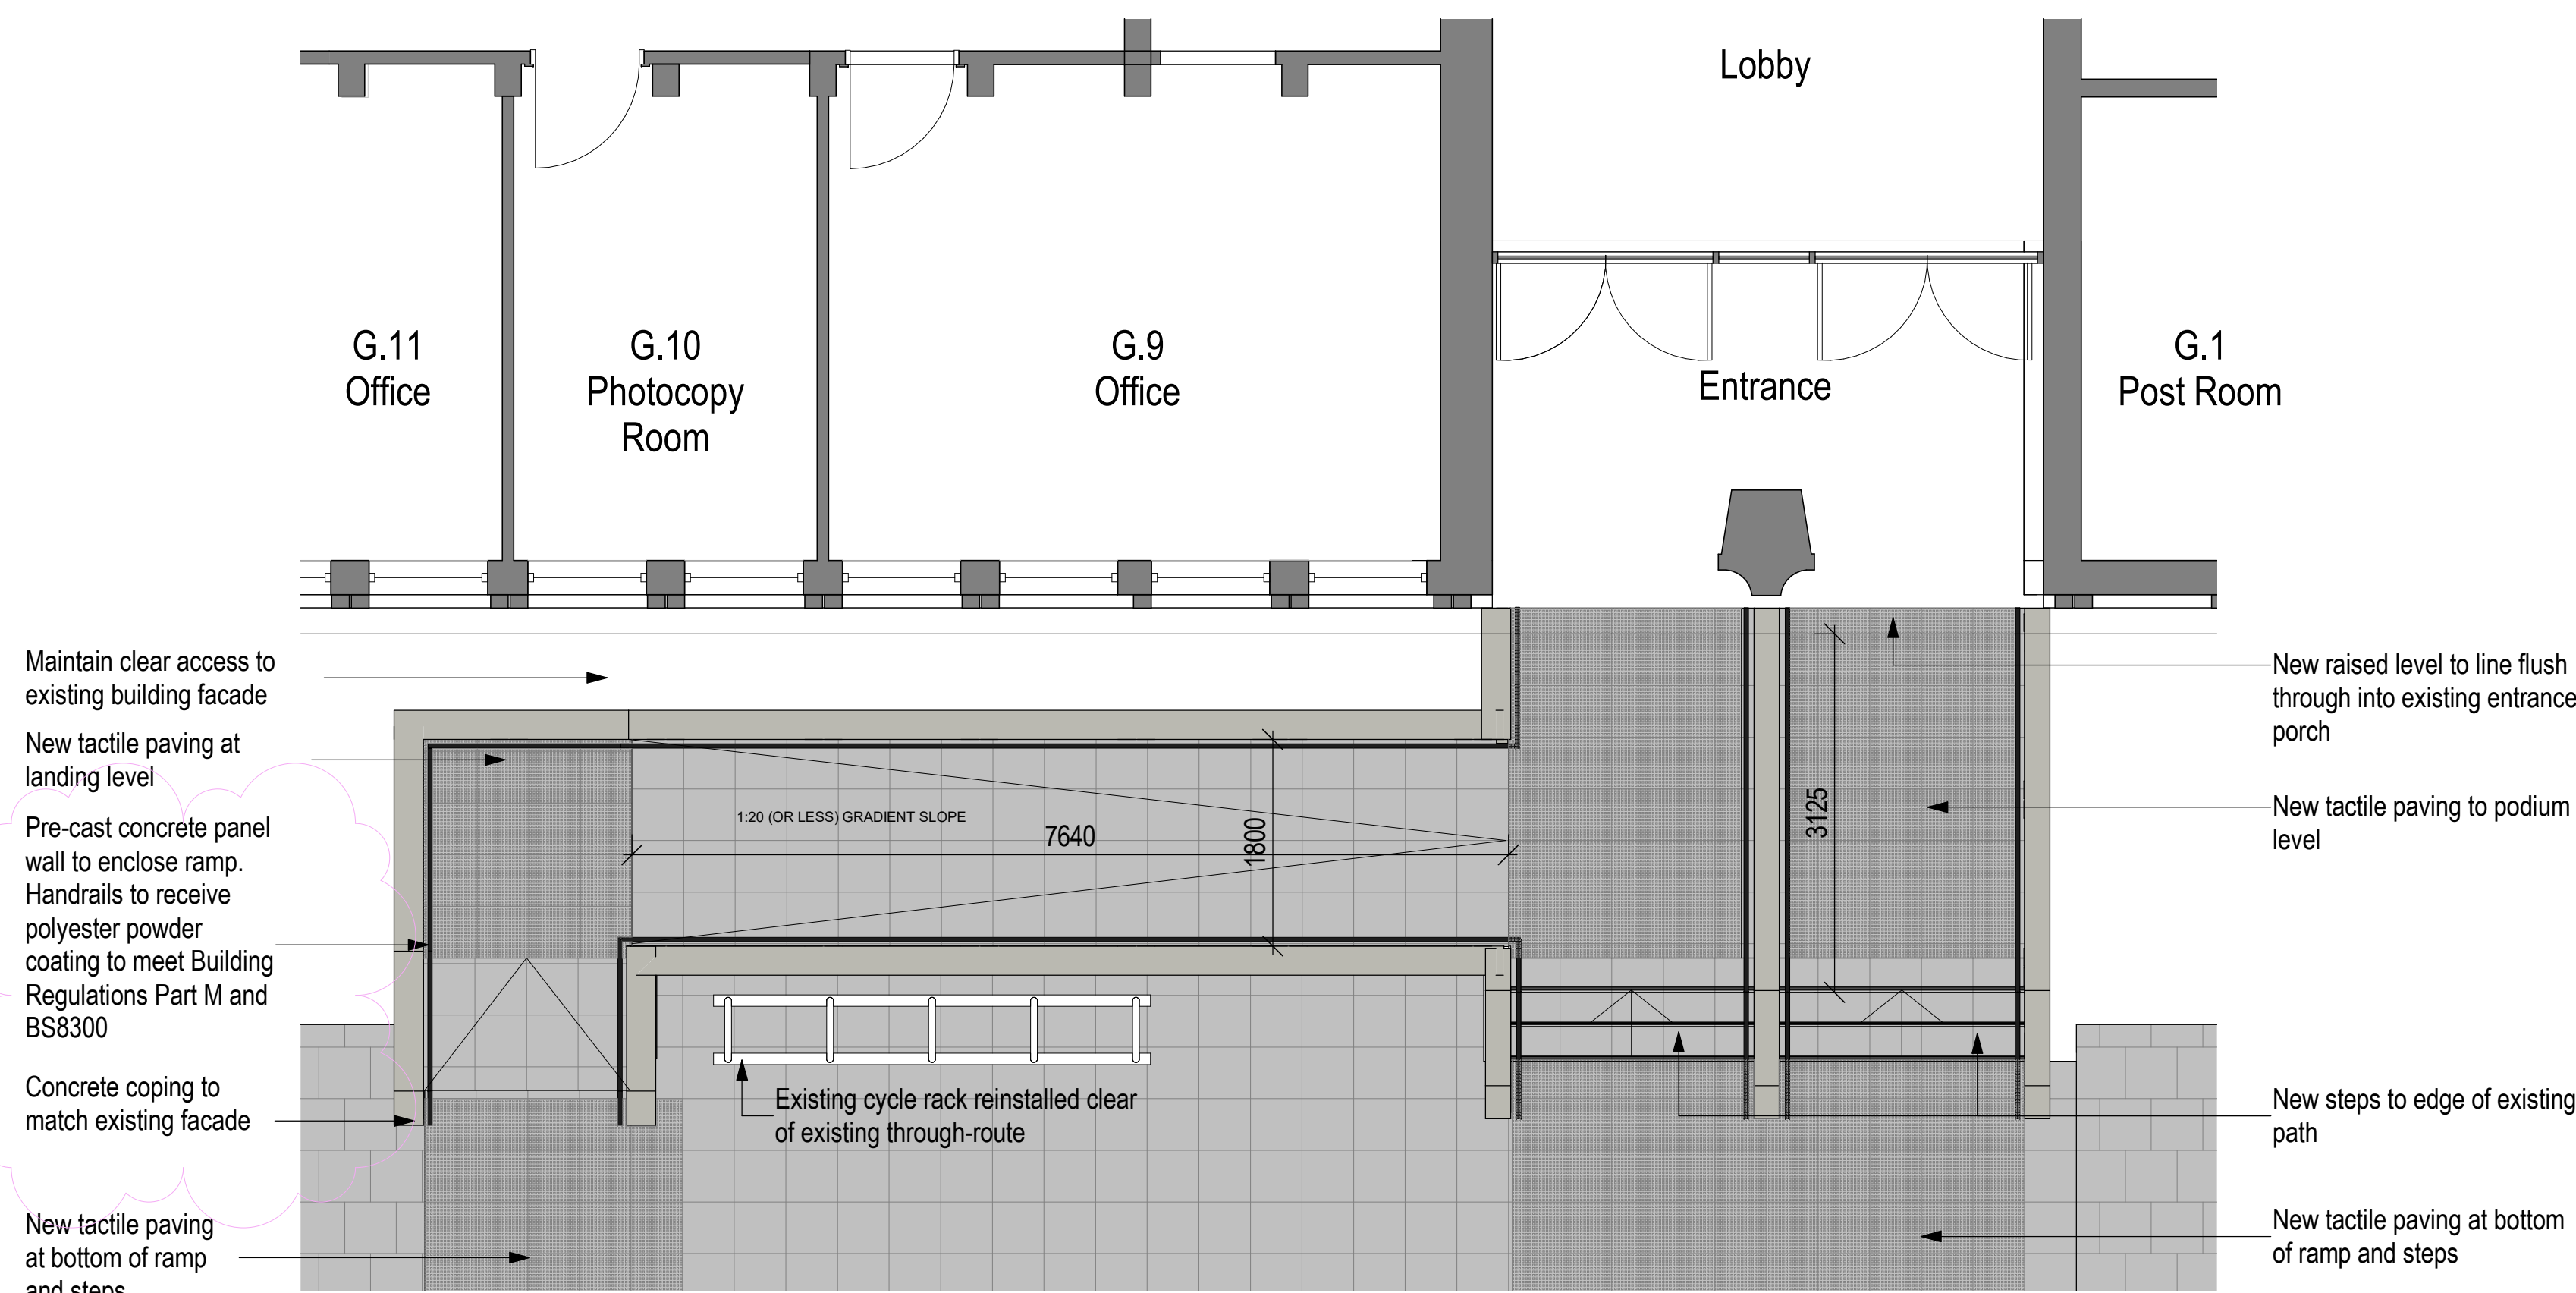

Proposed Entrance

1 : 50 @ A1

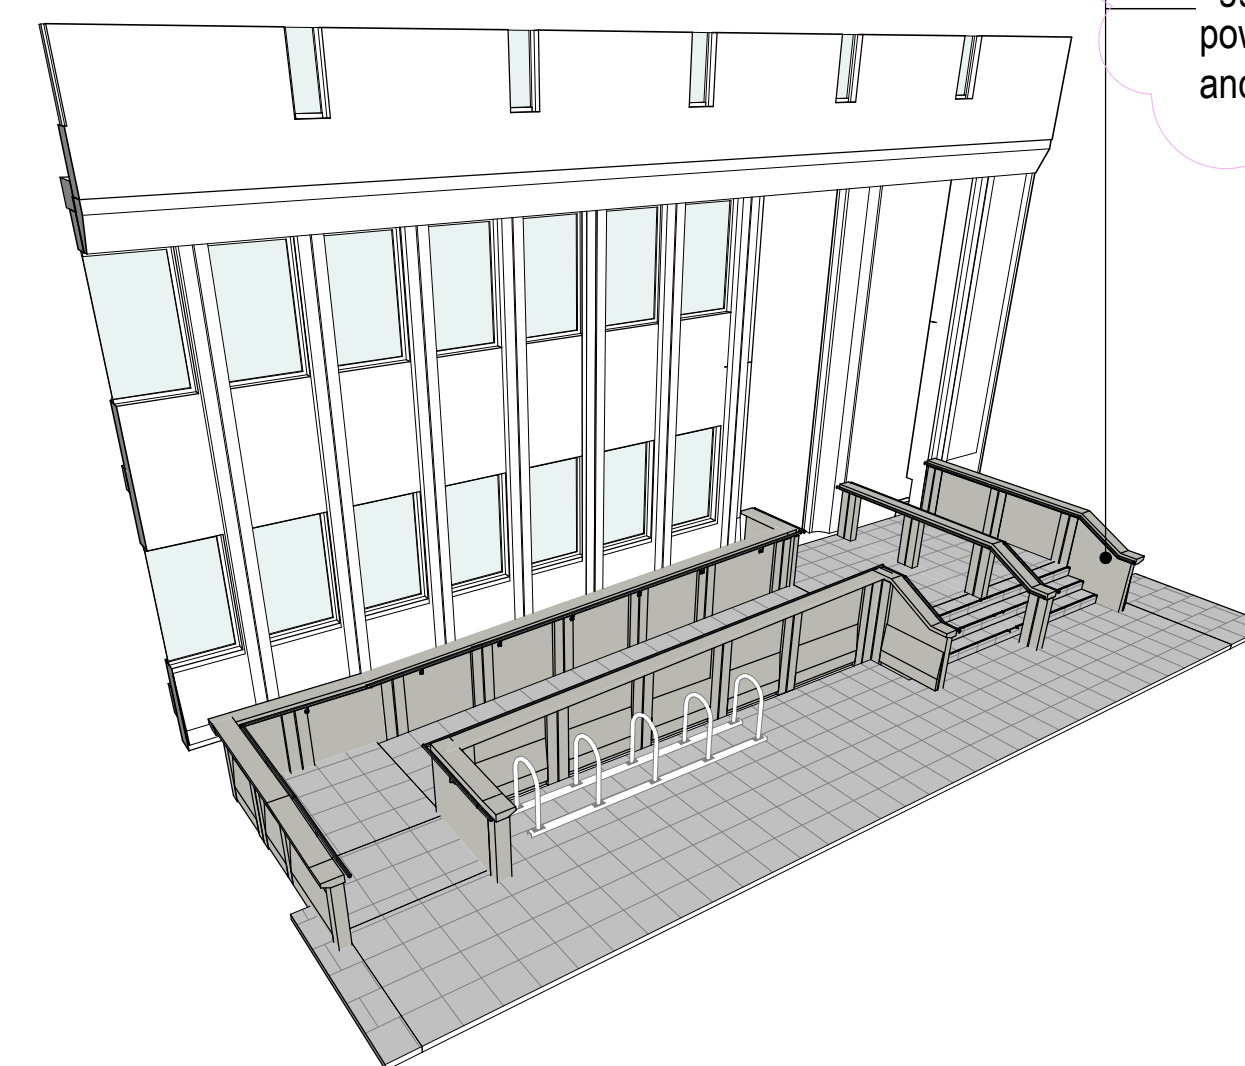

3D Entrance Proposal

@ A1

P5	Ramp design updated to include precast wall panels	14.08.2024	SA	TF
P4	Handrail to the proposed entrance map to match existing handrail style on Bridgeford Street. New Ramp and Stairs to be in concrete aggregate to match existing facade	07.06.2024	SA	TF
P3	Clear width of ramp increased to 1800mm	16.05.24	SA	TF
P2	Proposal updated.	19.04.24	CB	TF
P1	Issued for approval	13.09.2023	PMB / SA	TF
PLANNING				
Revision	Description	Date	Drawn	Checked

Halliday Meecham Architects Limited
111 Piccadilly Manchester M1 2HY
+44 (0)161 661 5566
4 Devonshire Street London W1W 5DT
+44 (0)203 440 5175
hma@hallidaymeecham.com
www.hallidaymeecham.com



Client:	University of Manchester			
Project:	Humanities LTM			
Phase/ Location:	Humanities Building, University of Manchester			
Drawing:	Existing and Proposed Entrance			
Scale @ A1	Scale @ A3	Date:	Drawn:	Checked:
1:50	1:100	13.09.2023	SA	TF
Drawing Ref.		Job No.	Drawing No.	Revision
5607-HMA-HB-00-DR-A-20107		5607	20107	P5