



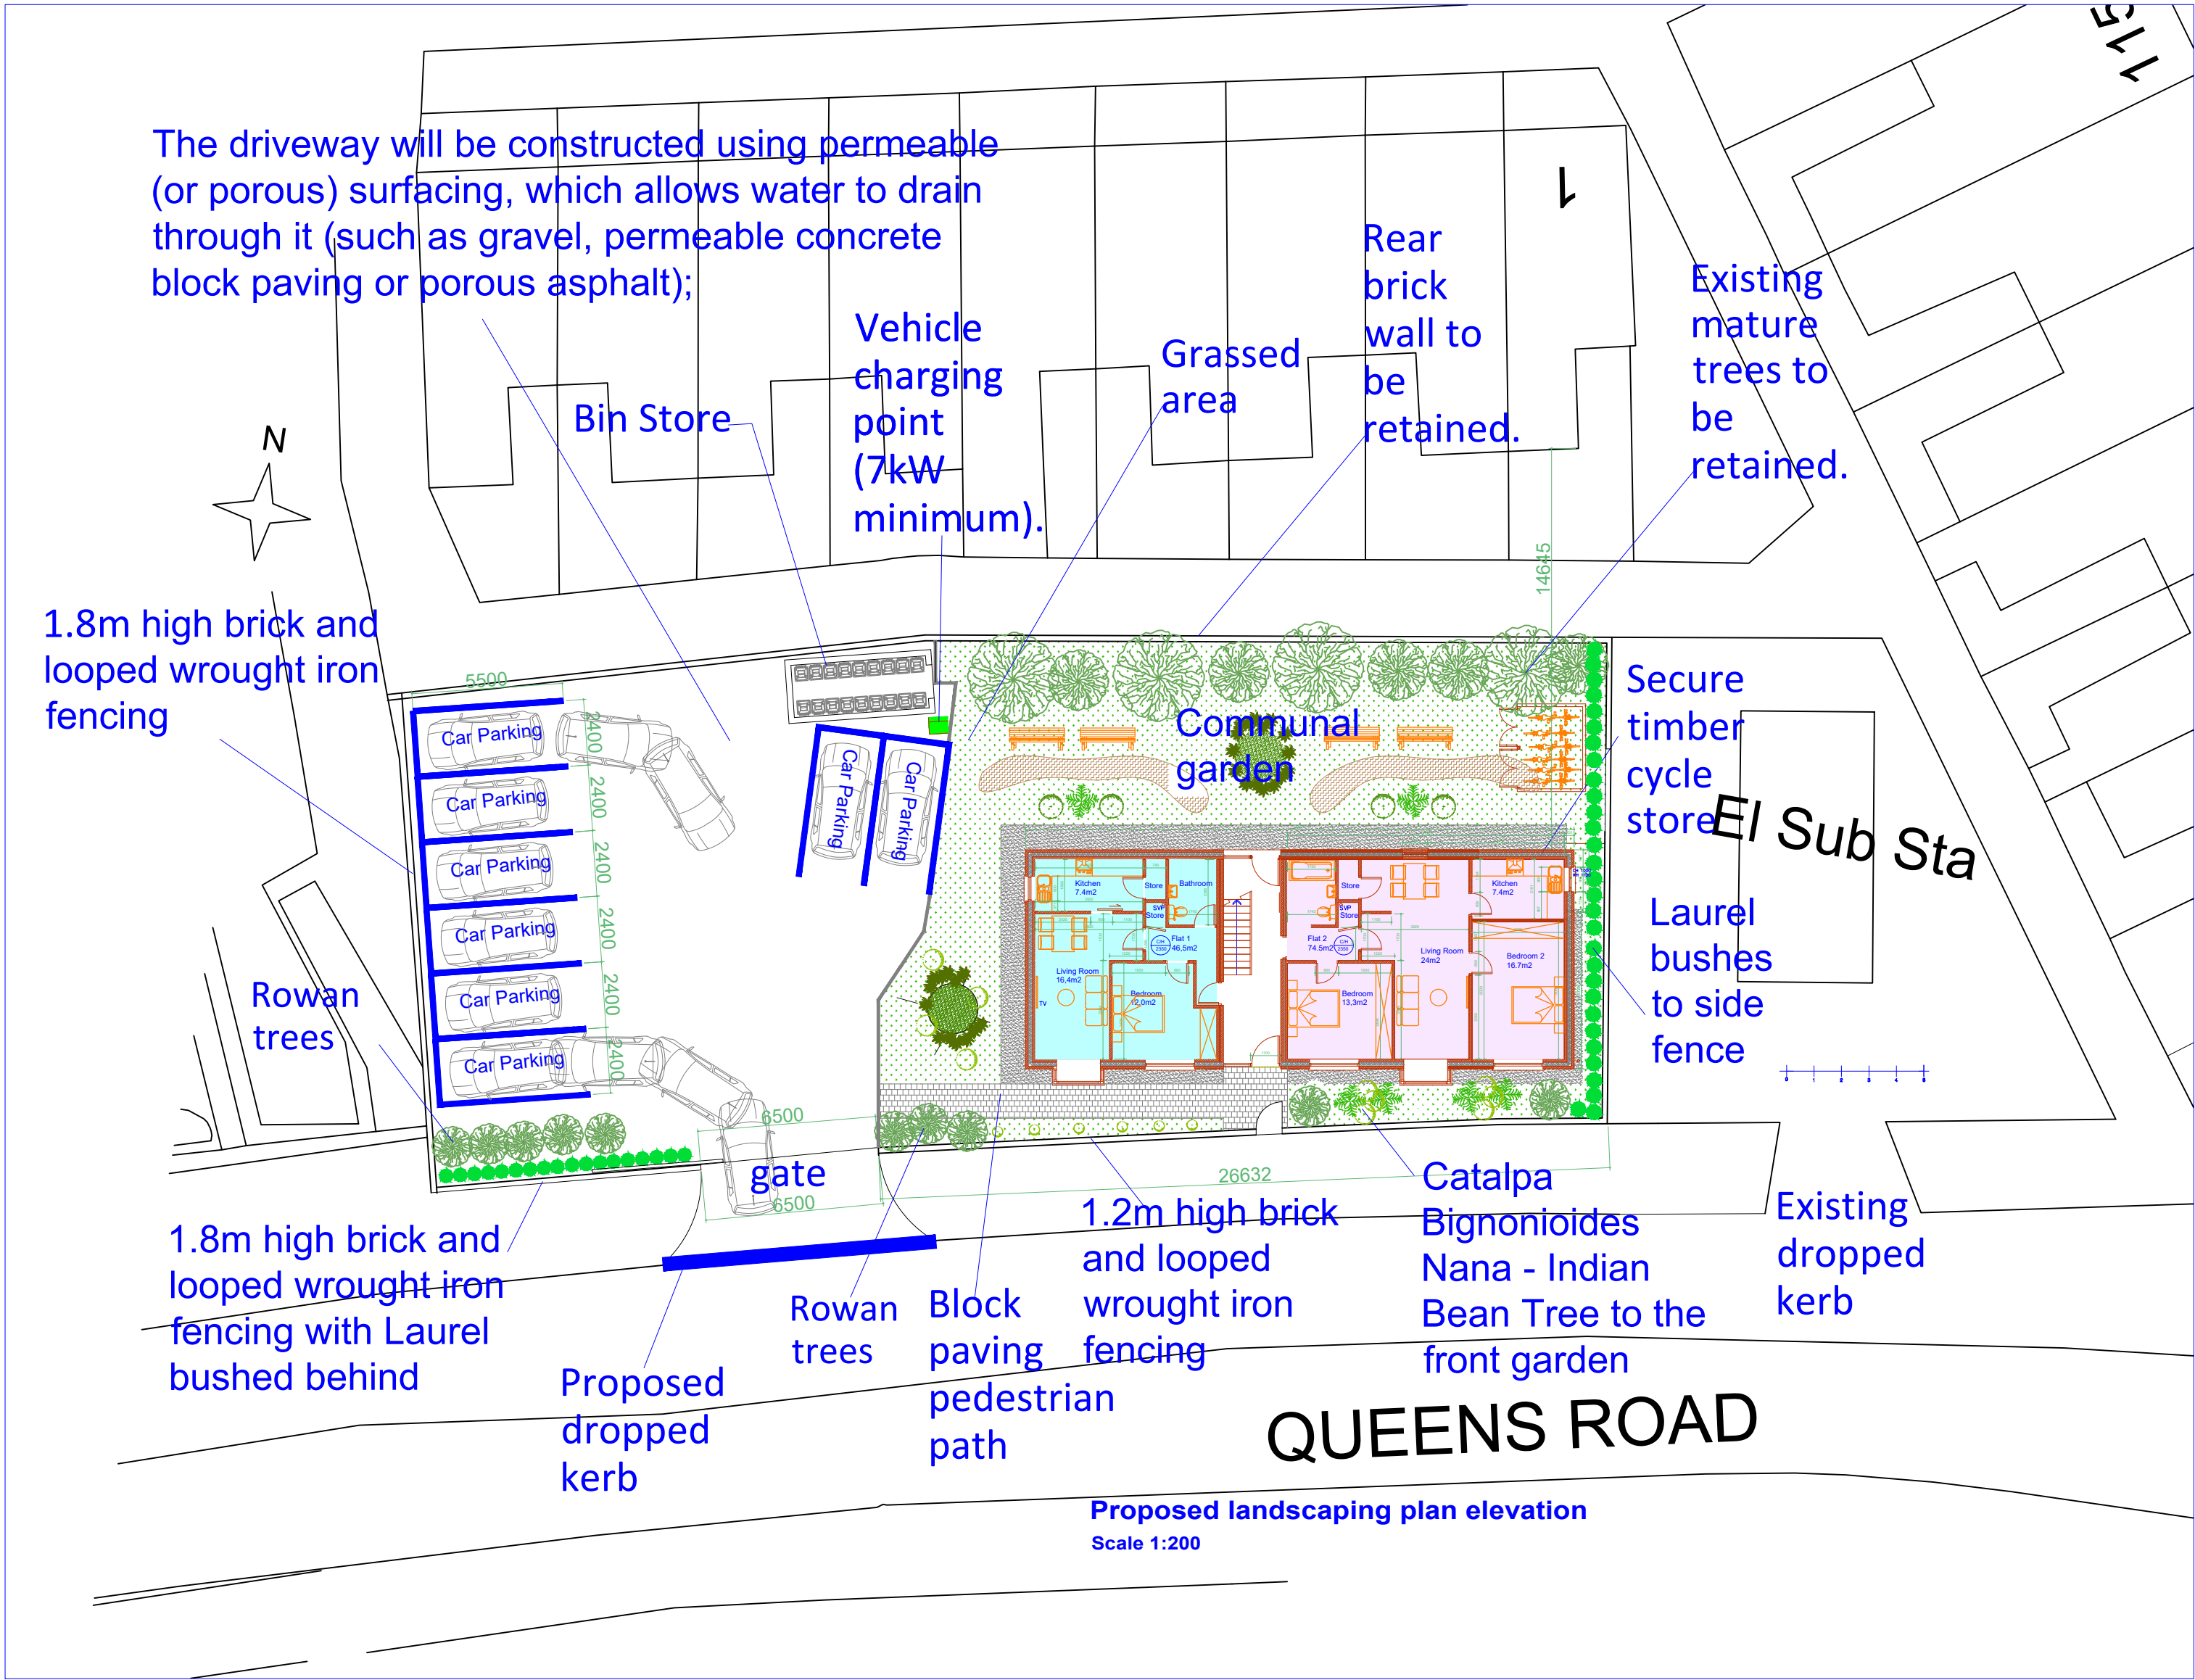

1.2m and 1.8m high brick and looped wrought iron fencing

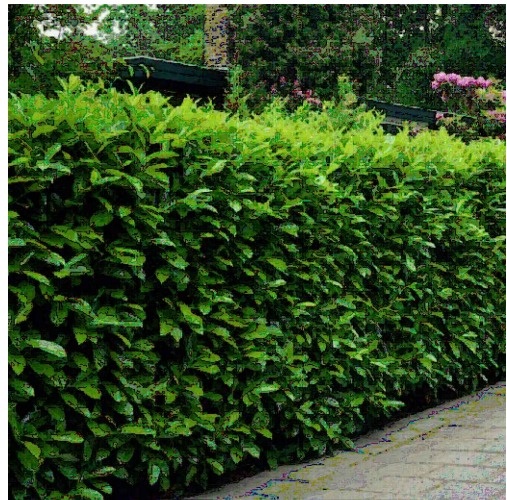

Laurel bushes to front and side perimeter



Catalpa Bignonioides Nana - Indian Bean Tree to the front garden

