


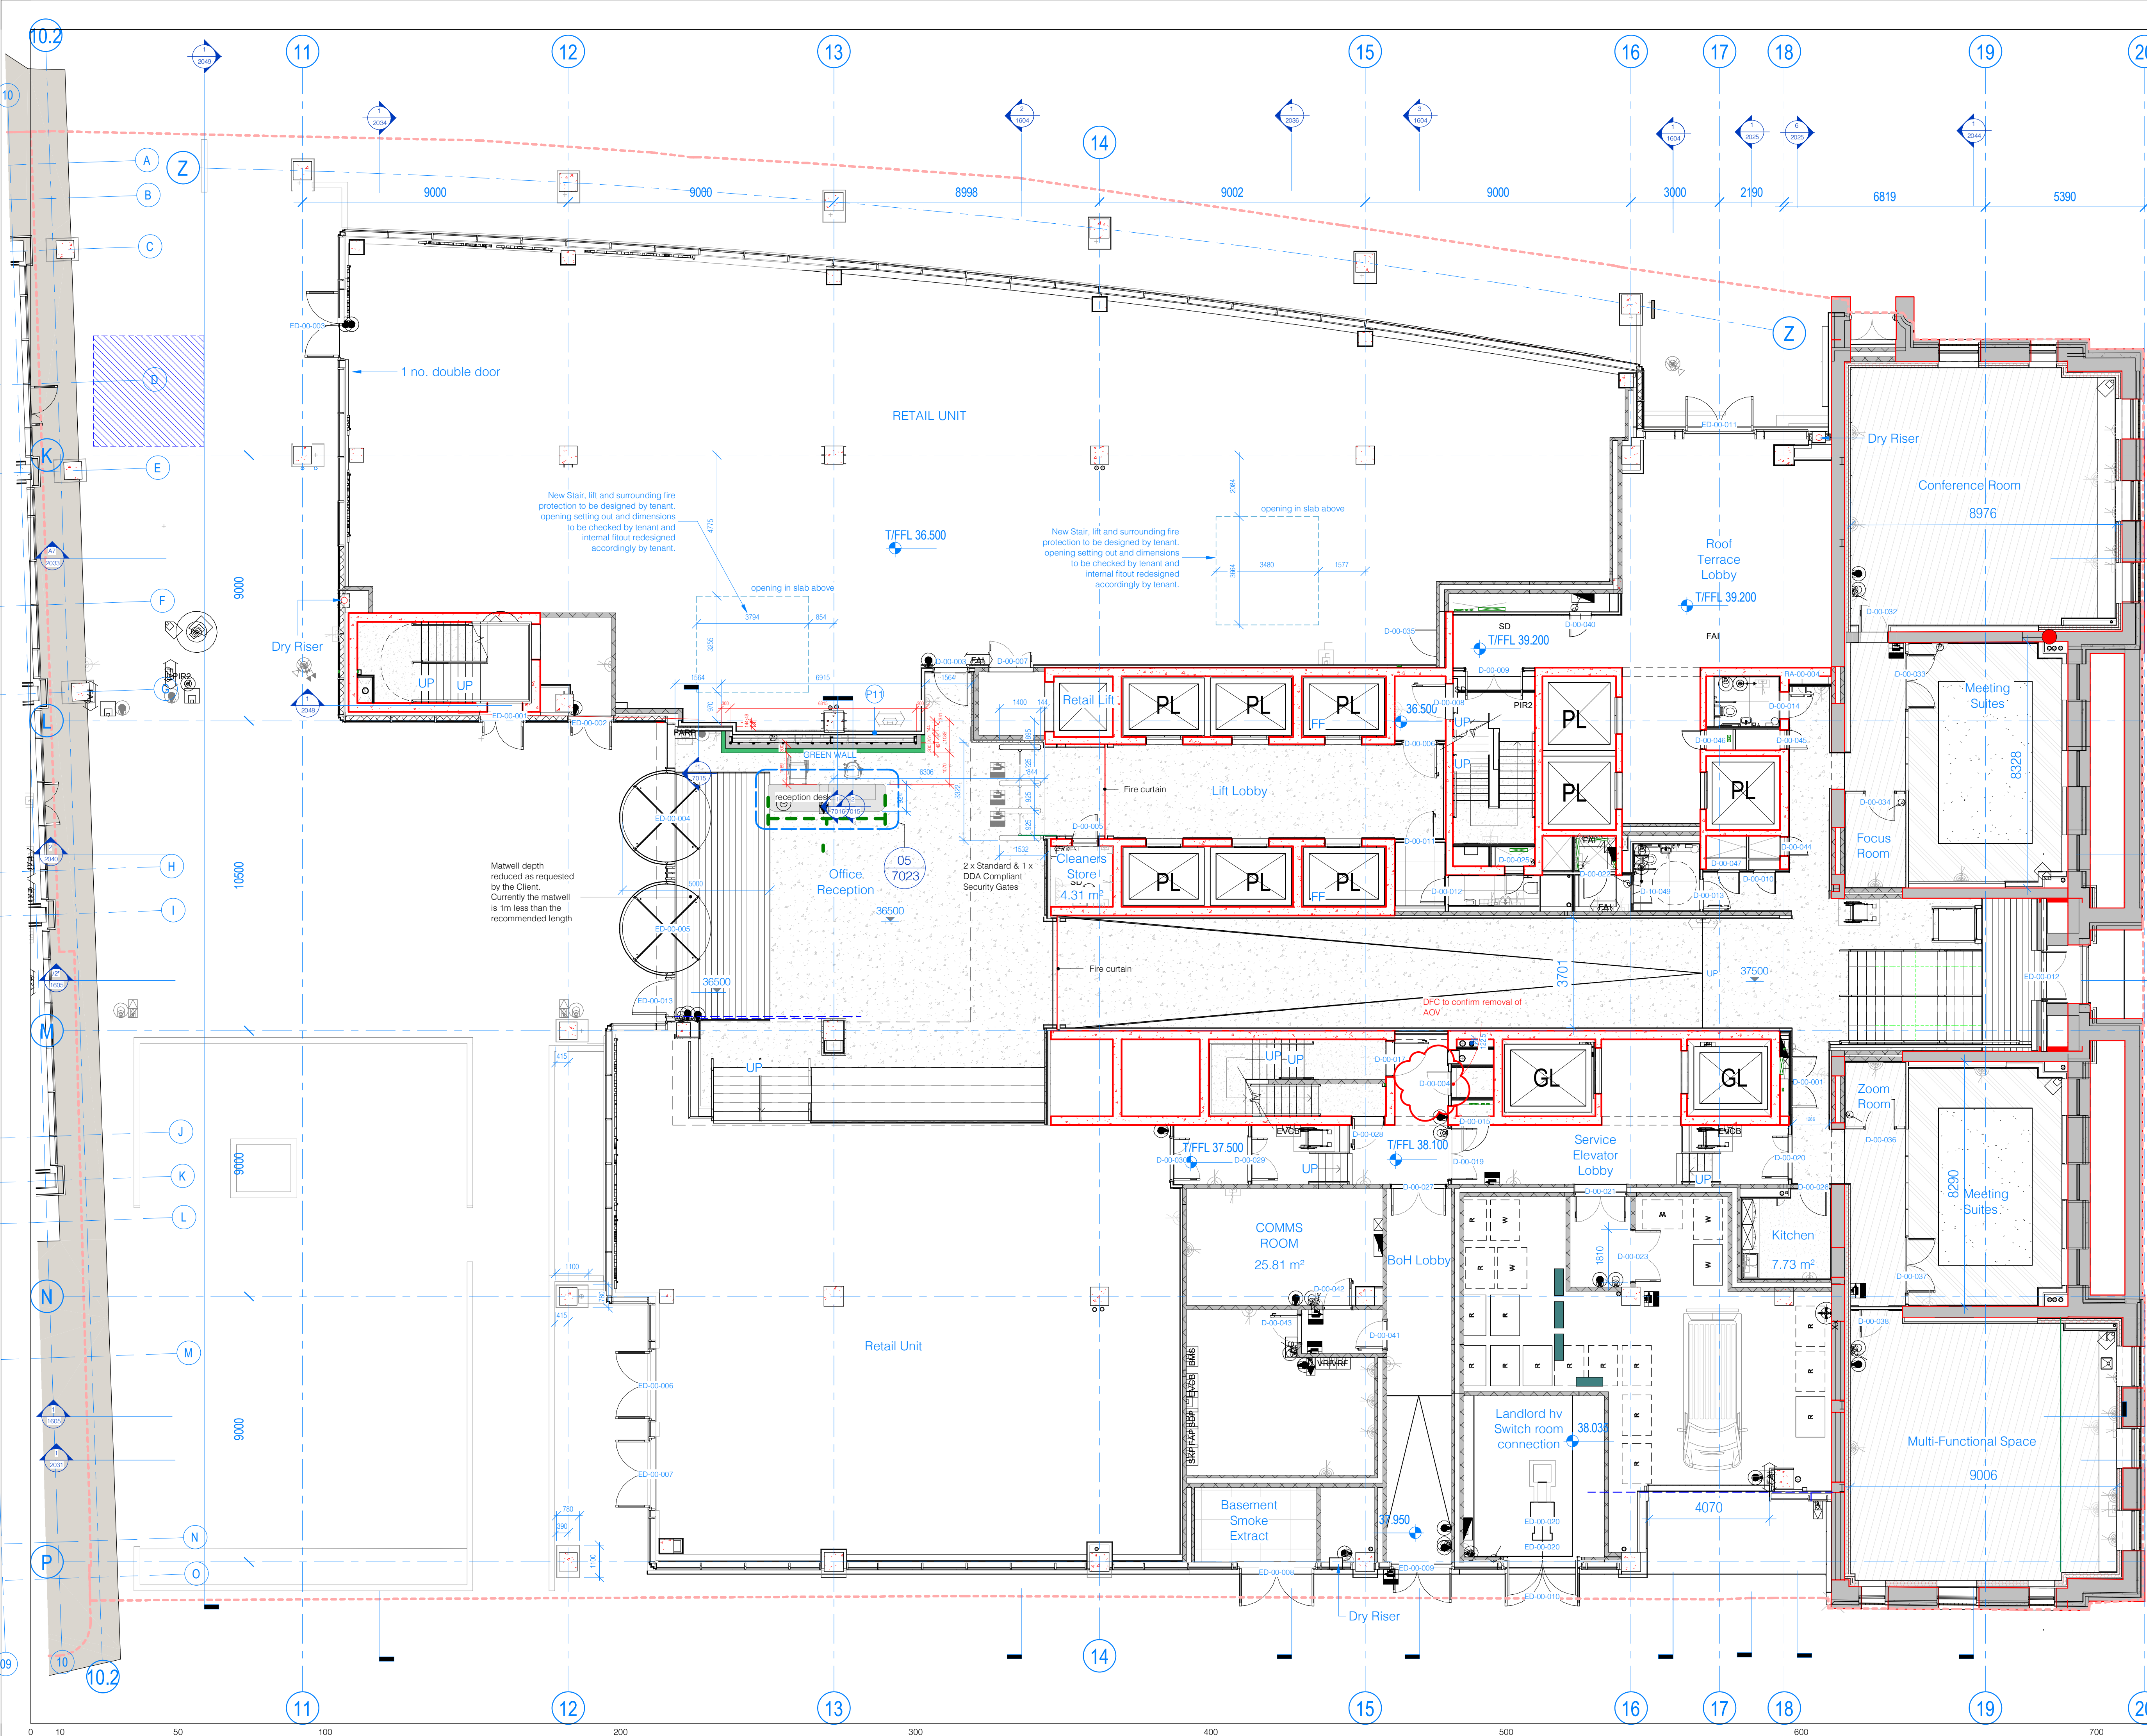

DO NOT SCALE
Work to annotated dimensions only. Read drawings in conjunction with relevant specification, Structural Engineers' and Services Engineers' drawings. Confirm all dimensions before commencement of any work on site or fabrication.

RED COLOUR DENOTES
S.E. INFORMATION

- C14 Greenwall adjustment to suit steelwork / partitions. 2024.07.11
- C13 Retail unit apertures to level 01 shown. Fire curtain in lift lobby adjusted position. 2024.05.07
- C12 Fire Curtain to ramped corridor relocated per Client request. 2024.05.07
- C11 Misc update. Minor SMB / lobby stair update. 2024.03.20
- C10 Update including reception desk. 2024.01.25
- C09 Doors updated to schedule. 2023.10.11
- C08 External column cladding updated. 2023.01.31
- C07 Updated following DFC comments on escape clear openings. 2023.01.20
- C06 Issued for information following design development. 2022.11.22
- C05 Updated Stage 4 Issue. 2022.09.28
- C04 Issued for coordination. 2022.09.07
- C03 Issued for coordination. 2022.09.05
- C02 Amended in line with EALs. 2022.09.02
- C01 Update incorporating Lvl 02 bridge link and glass wall over Police Station. 2022.08.10
- P03 Team Issue. 2022.07.27
- P02 Issued for Coordination. 2022.06.08
- P01 Work Stage 3 Issue. 2022.04.14
- Rev: First Issue. 2022.03.01
- Rev: Details. 2022.03.01

client:
ST M + BOWMER KIRKLAND

project:
St. Michaels

job number:
0601

status:
STAGE 4

title:
GA Plan - Level 0UG

scale:
1 : 100
@ A1

drawn by:
HOD

drawing number:
2002

drawing number BS protocol:
63068-HOD-ZZ-00-DR-A-2002

current revision date:
2024.07.11

revision:
C14

SGI Studios
t: +44(0)161 832 9842
e: mail@hodderandpartners.com
w: www.hodderandpartners.com

12/07/2024 18:32:07