
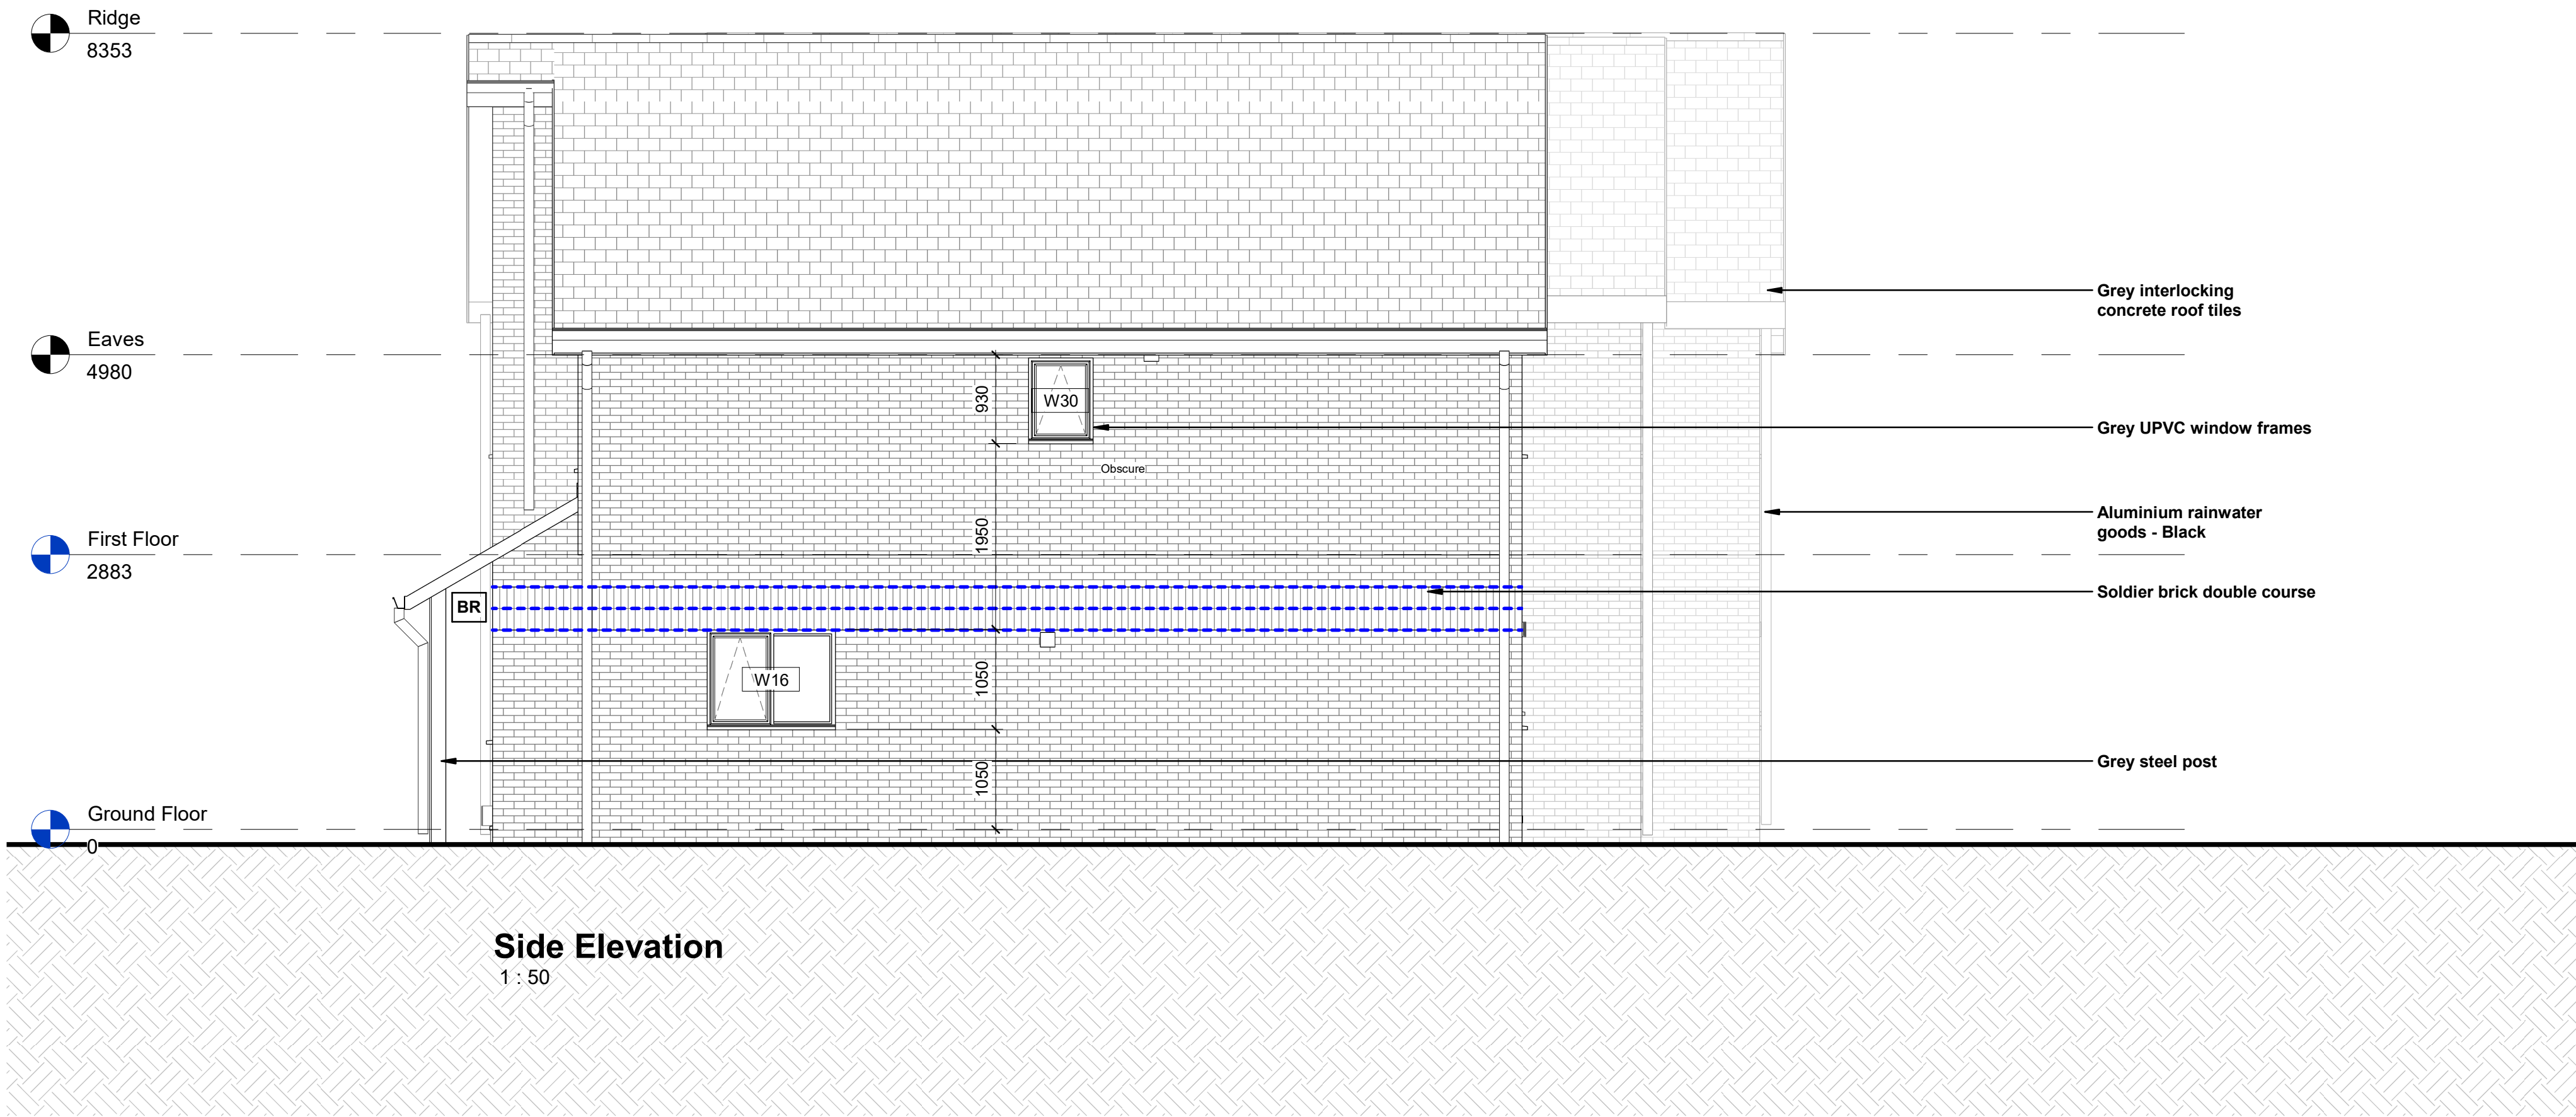


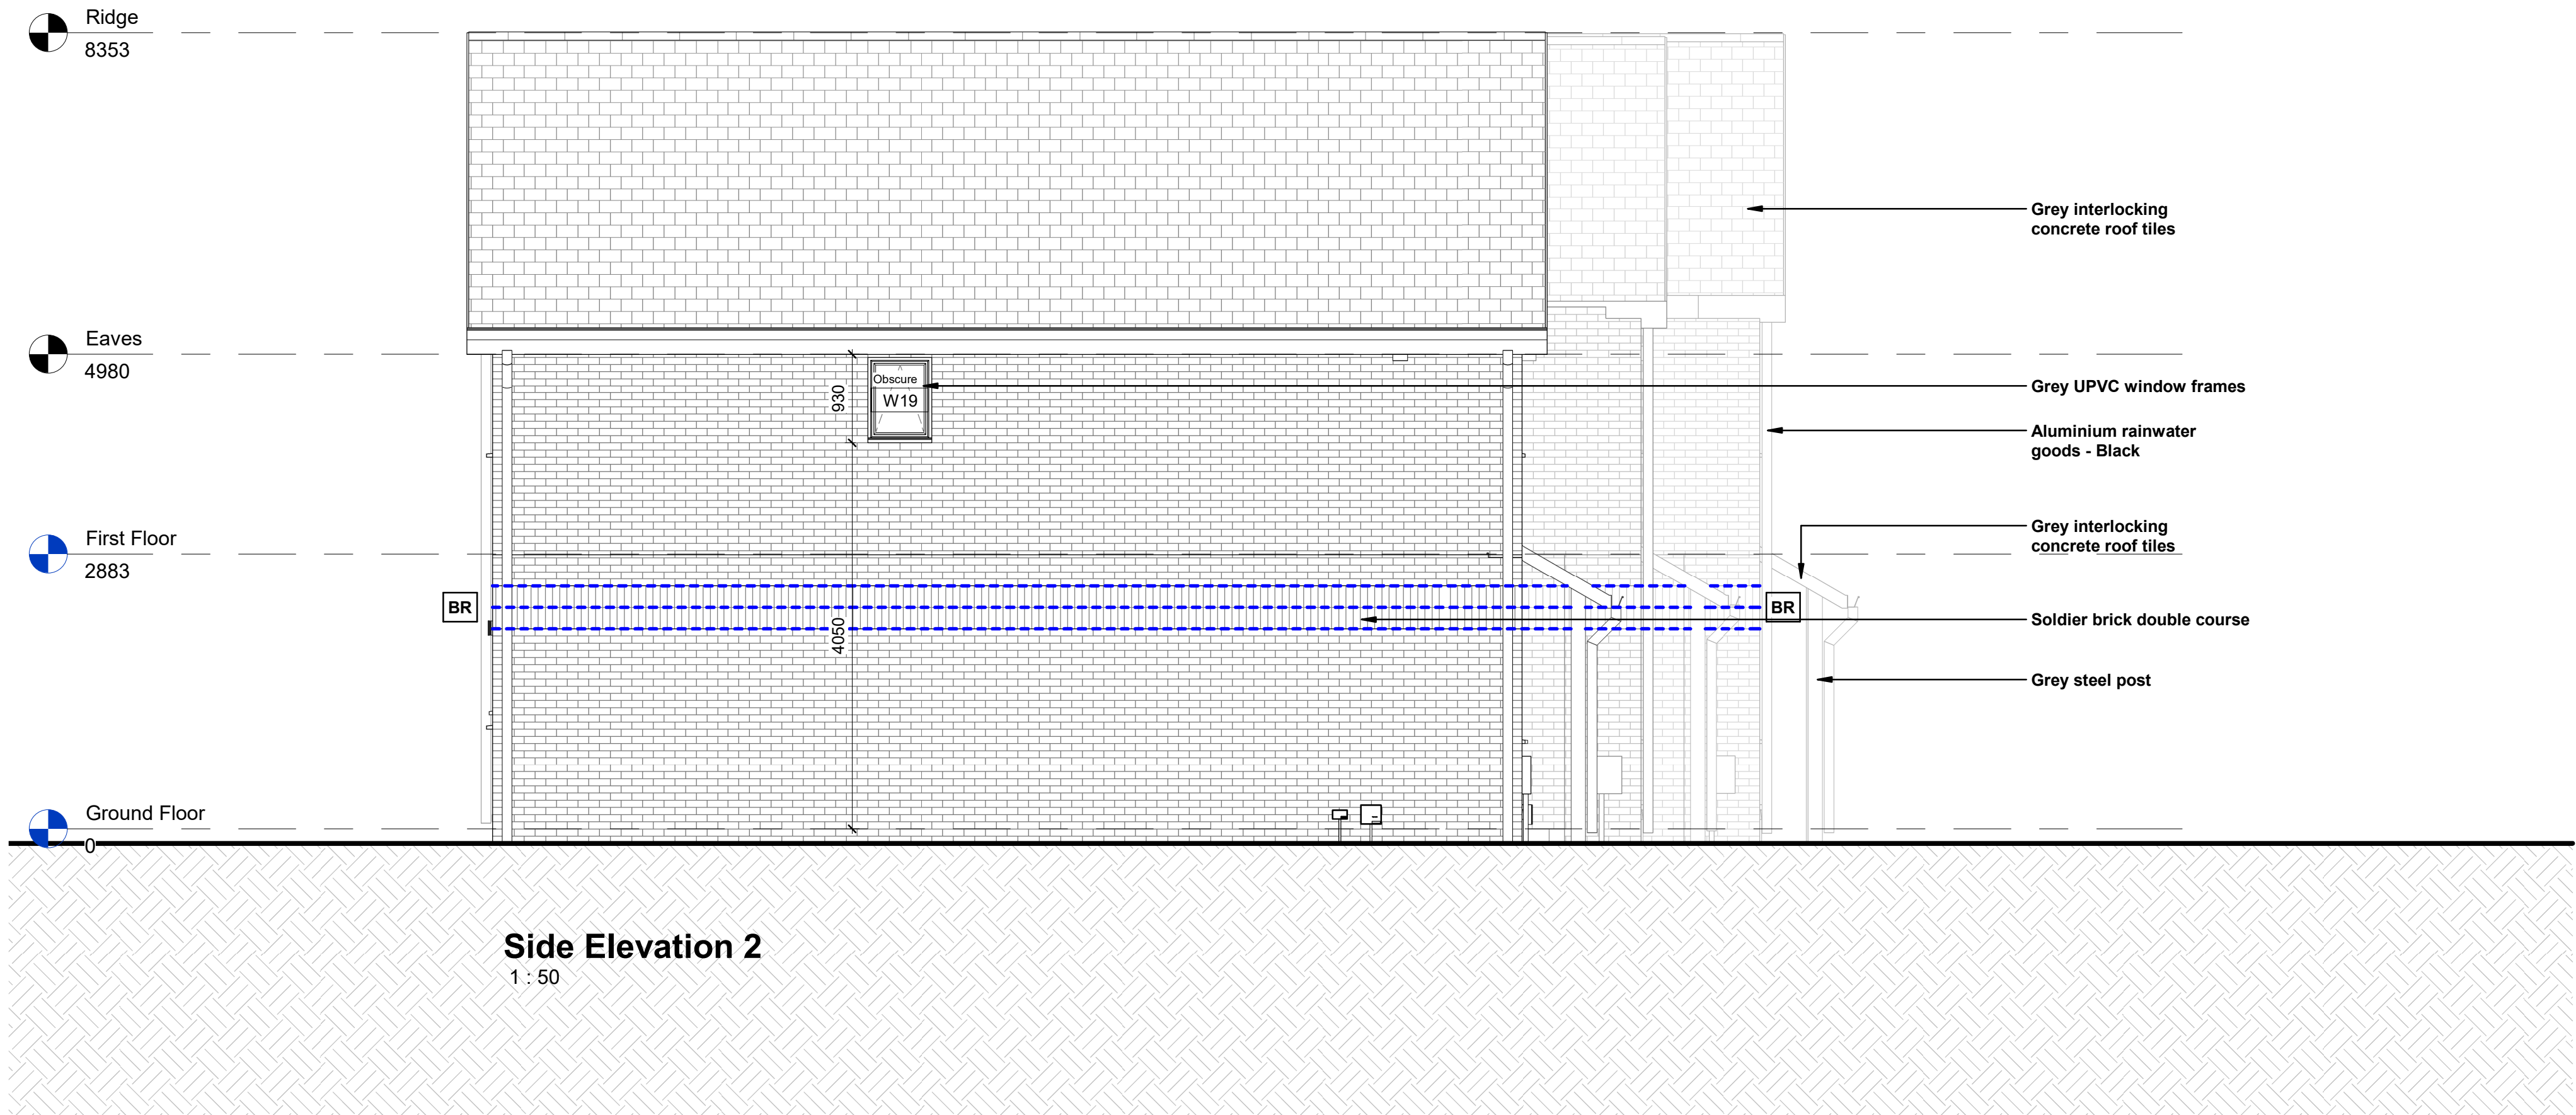

SAFETY, HEALTH AND ENVIRONMENTAL INFORMATION:

IN ADDITION TO THE HAZARDS / RISKS NORMALLY ASSOCIATED WITH THE TYPES OF WORK DETAILED ON THIS DRAWING, NOTE THE FOLLOWING:

Significant Residual Risks:

Action to be Taken:

Refer to Health and Safety Plan

NOTES

HT Apartment Block
GIA = 265.39m²
Affordable & Social Rent

Joins Key

MJ

Brickwork Movement Joint Detail

MJC

Brickwork Movement Joint Corner Detail

TJ

Typical Joint Detail for Brickwork and Blockwork

BR

Bed Joint Reinforcement

C0218.06.24Brick Dim UpdateC0114.06.24Joins IssueT0108.12.23Initial Issue


CRI
CRI
AP

MPM
PS

REV	DATE	DESCRIPTION	BY	CHKD
-----	------	-------------	----	------

TENDER

Do not scale from this drawing.
All dimensions must be checked on site by the contractor prior to the commencement of any fabrication or building works.
Where applicable, dimensions and details are to be read in conjunction with specialist consultants' drawings and/or other specifications; any disparity is to be brought to the attention of Michael Dyson Associates Limited prior to the commencement of any fabrication or building works.
This drawing is property and copyright of Michael Dyson Associates Limited; it shall not be copied to any other party without the express written consent of an authorised director of Michael Dyson Associates Limited.

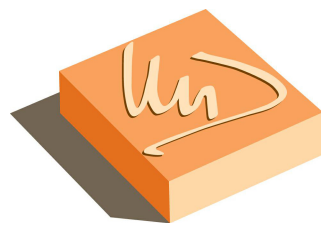

Michael Dyson
associates ltd

West House, Meltham Road, Honley,
Huddersfield HD9 6LB
t. 01484 666888 f. 01484 664186
w. www.mdyson.co.uk

CLIENT
P Casey & Co Ltd

PROJECT
Benchill Road
Wythenshawe, Manchester, M22 8LF

TITLE:
Proposed Side Elevations - AB

DRAWN BY:	AP	CHECKED BY:	PT
DATE:	06.11.23	DATE:	06.11.23
SCALE (@ A1)	As indicated	ORIGINAL DRAWING SIZE	841 x 594 - A1
DRAWING No:	9031-MDA-AB-ZZ-DR-A-201	REV.	C02