



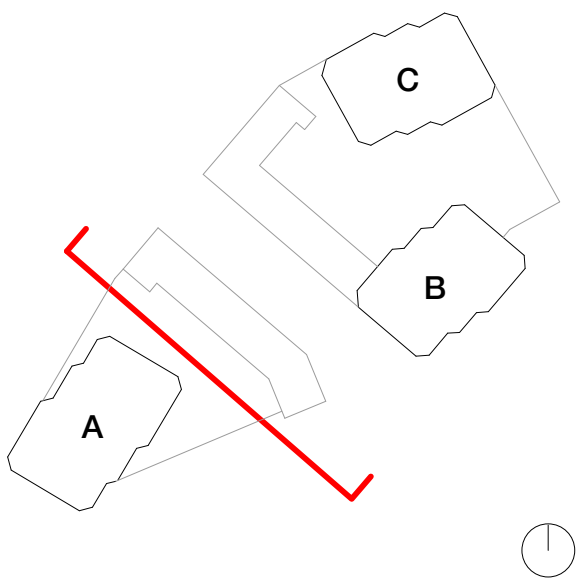

Red Bank NT02 Development

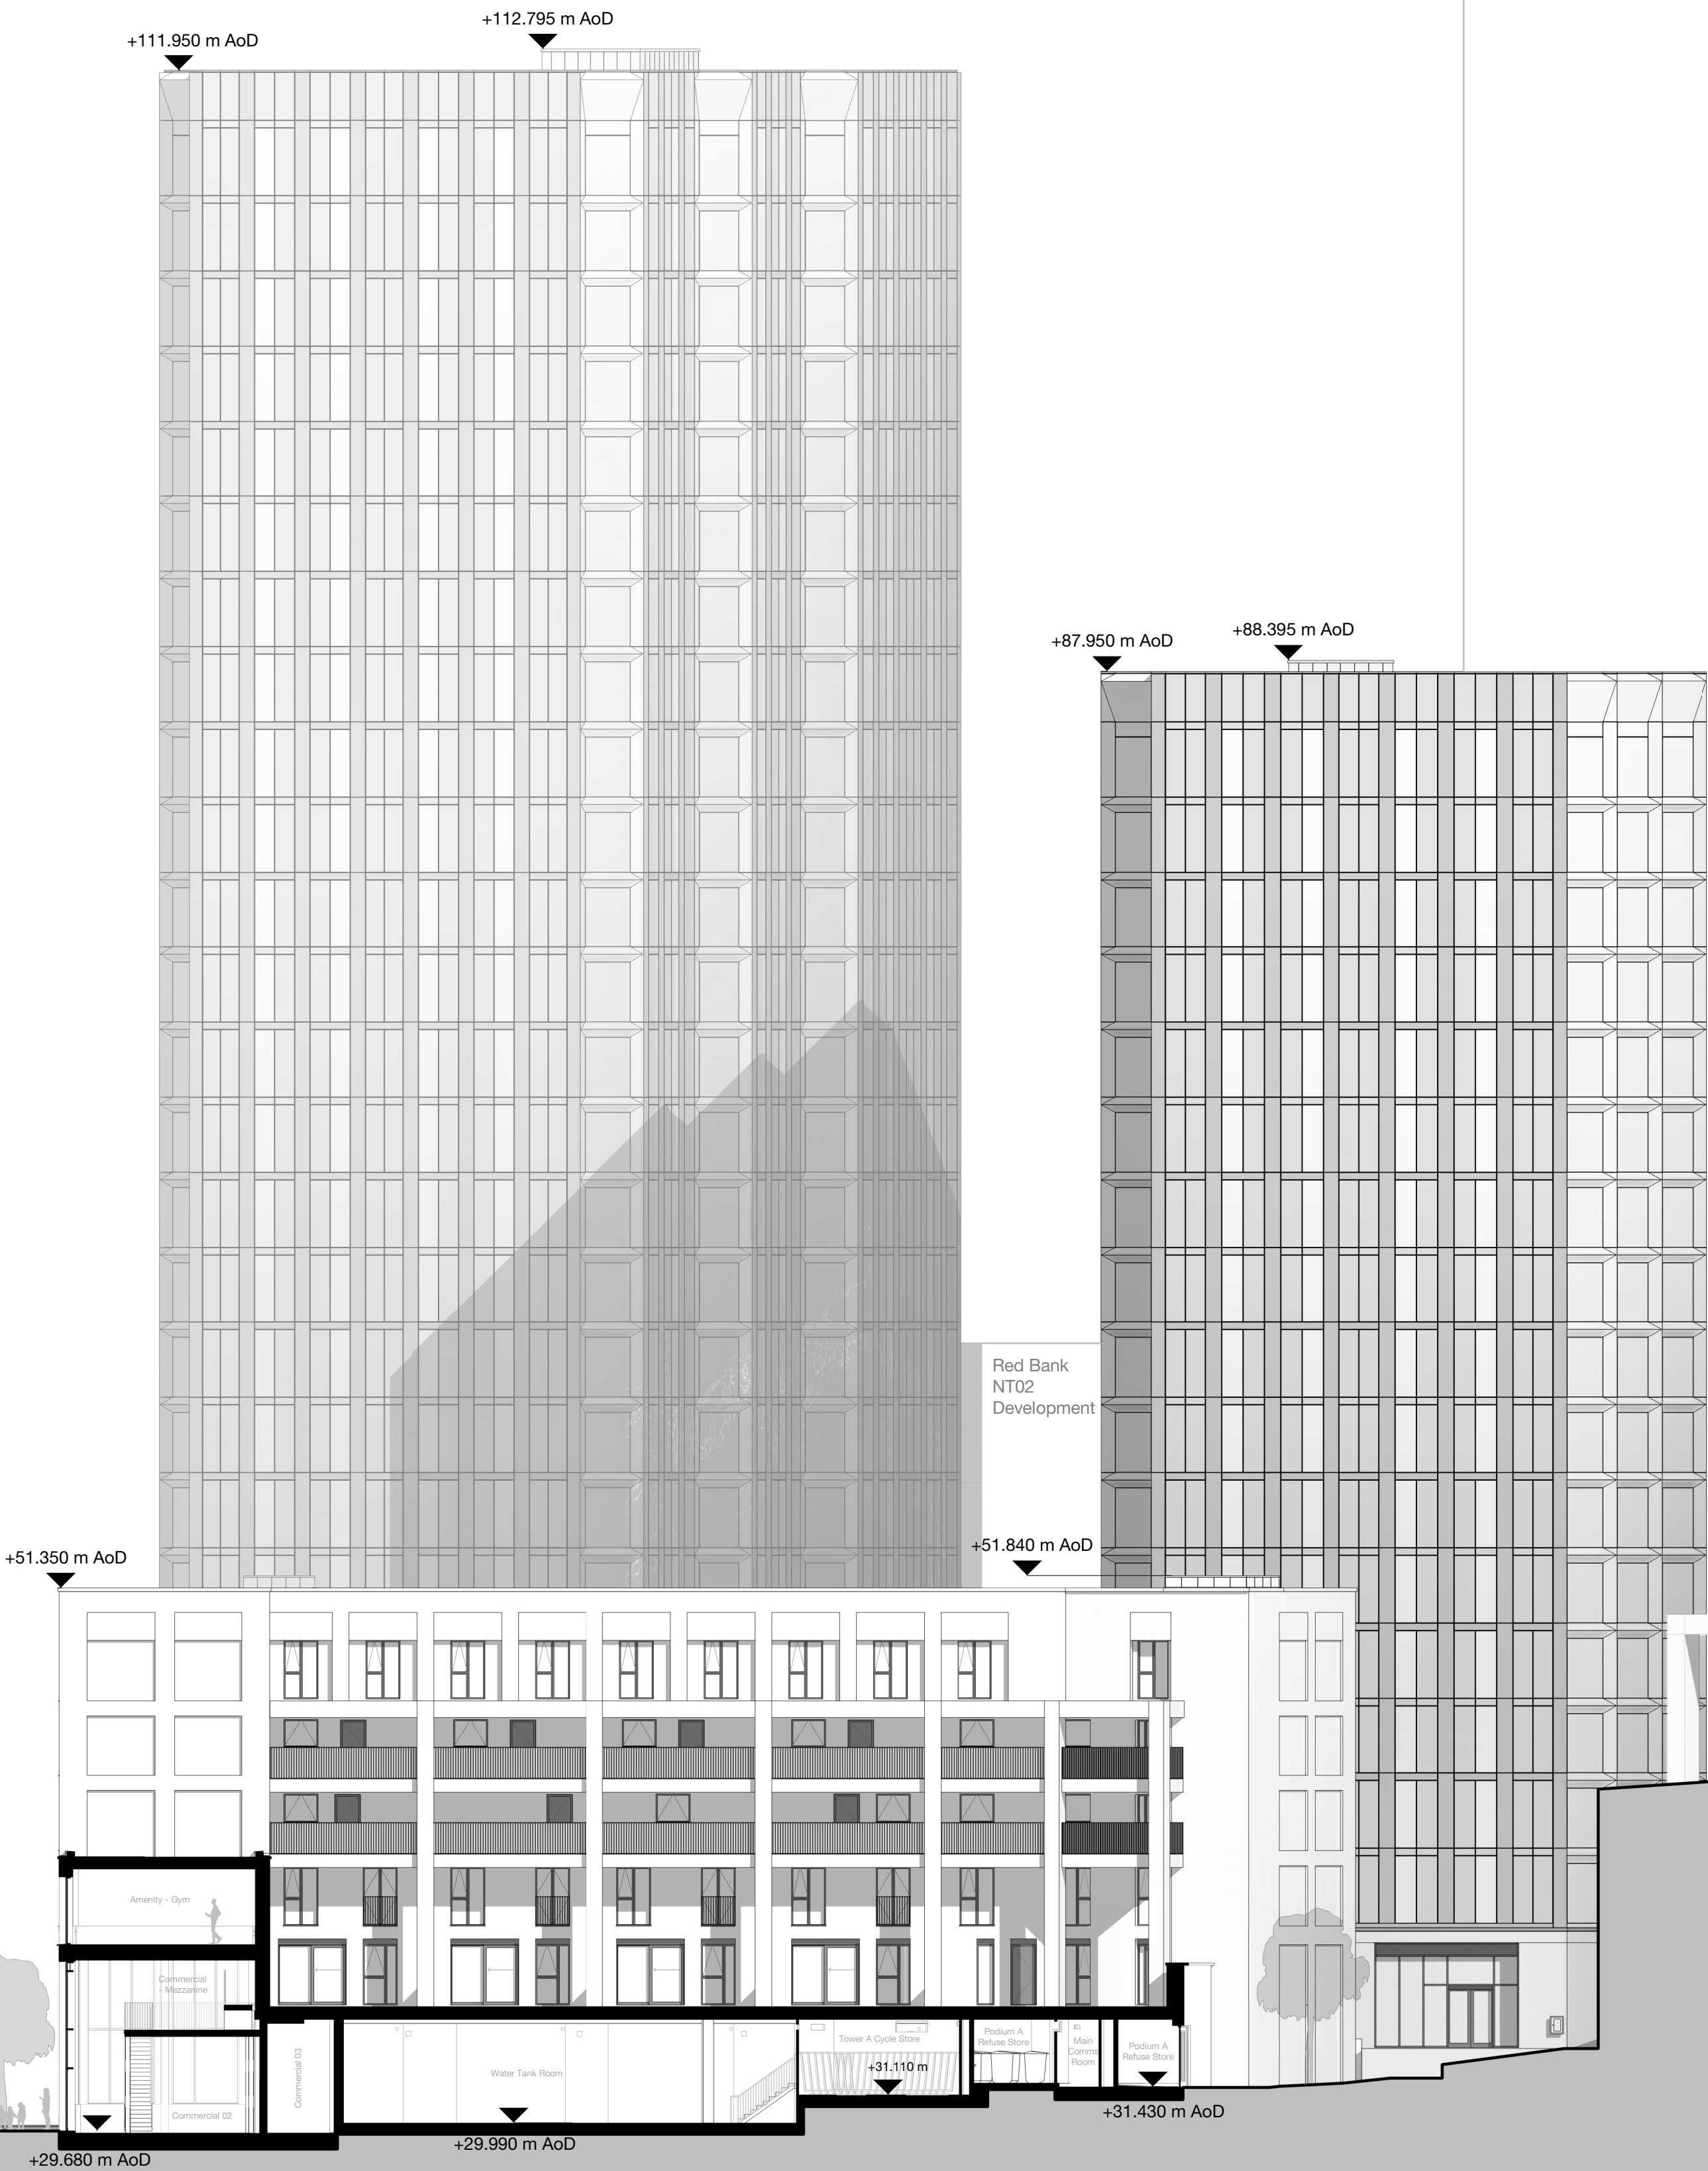

Podium - Parapet Level	▽ +51.350m AoD	—	—
Podium - Roof	▽ +50.140m AoD	—	—
Level 05	▽ +46.850m AoD	—	—
Level 04	▽ +43.850m AoD	—	—
Level 03	▽ +40.850m AoD	—	—
Level 02	▽ +37.850m AoD	—	—
Level 01	▽ +34.700m AoD	—	—
Tower A - Commercial Level	▽ +29.680m AoD	—	—

River Irk Dantzic Street Podium A Tower B Viaduct

Rev	Description	Date
P1	Issued for Planning	01.08.24

Copyright Hawkins\Brown Architects
No implied licence exists. This drawing should not be used to calculate areas for the purposes of valuation. Do not scale this drawing. All dimensions to be checked on the site by the contractor and such dimensions to be their responsibility. All work must comply with relevant British Standards and Building Regulations requirements. Drawing errors and omissions to be reported to the architect. To be read in conjunction with Architect's specification and other consultant information.

Scale @ A1 1 : 200	Date Aug 2024	Job Number 18059	Project Victoria Riverside Dantzic Street Manchester	26-28 Hilton Street Manchester M1 2EH mail@hawkinsbrown.com hawkinsbrown.com
Drawn By AP	Checked By NT	Status - Purpose of Issue For Planning	Drawing Proposed Building Section C	Hawkins\Brown
Drawing No. VRS-HBA-ZZ-XX-DR-A-080302	Rev P1	Status S2		