


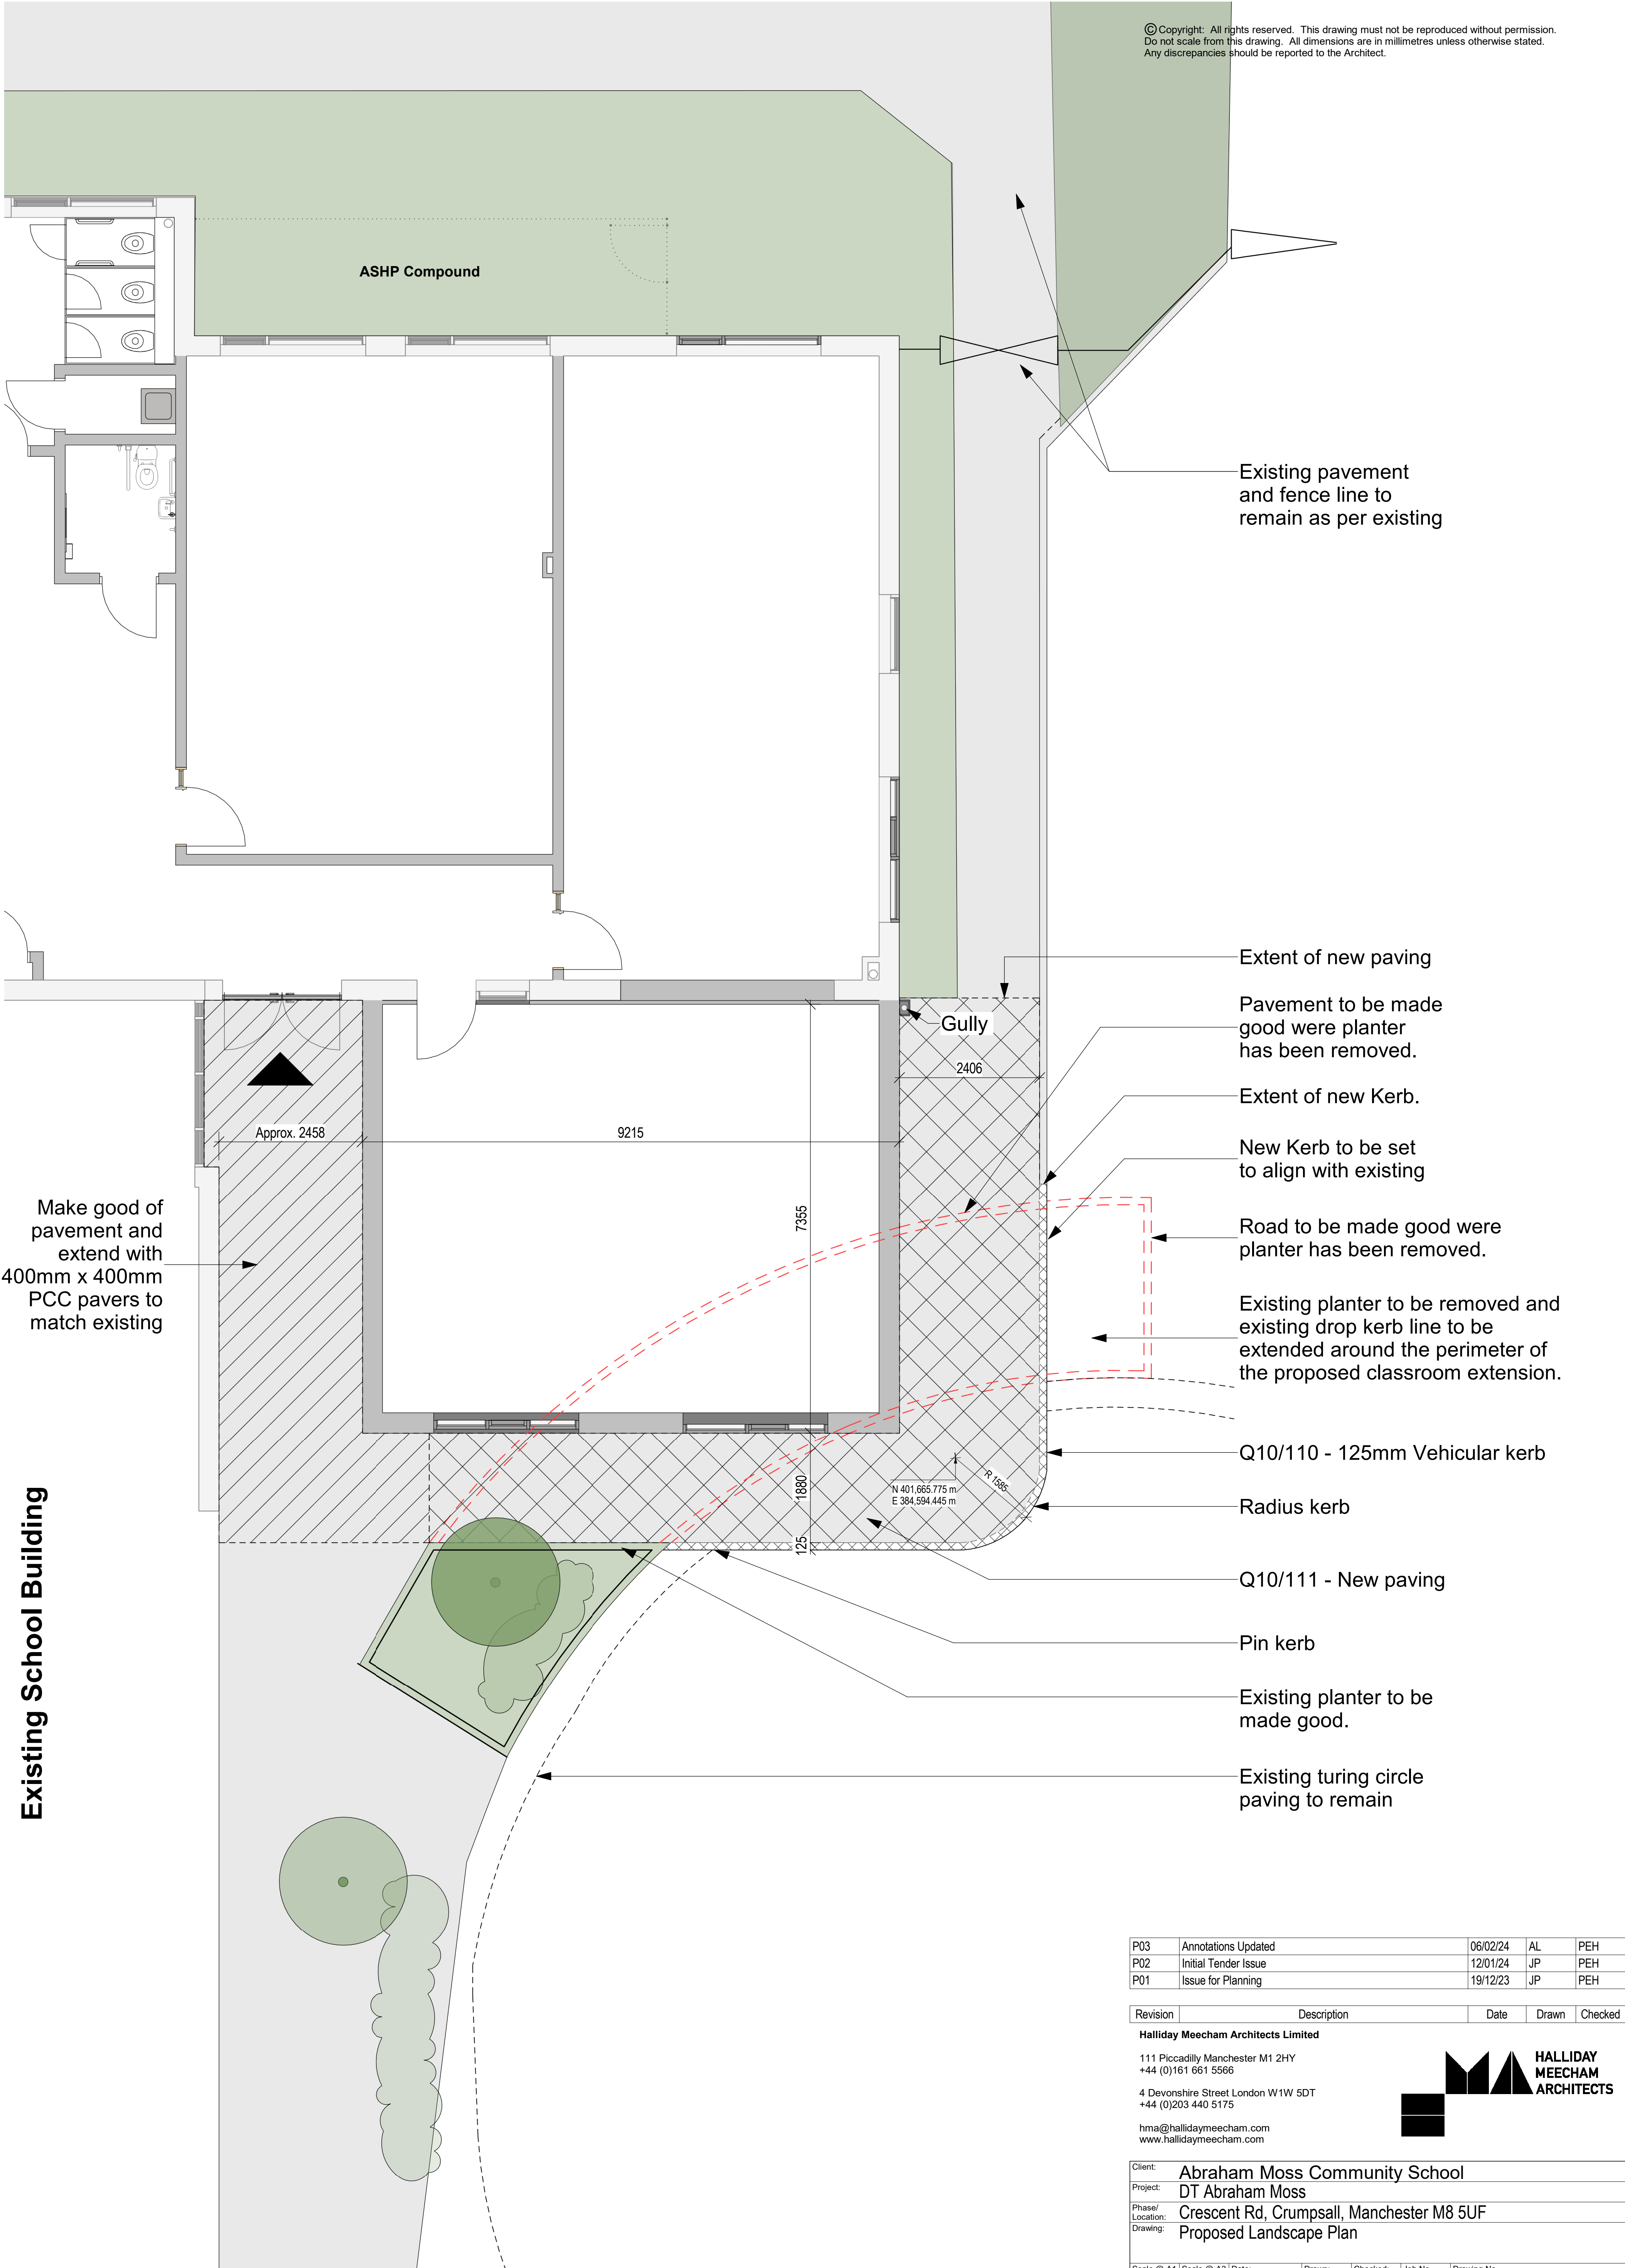

Proposed Landscape - Classroom Extension

1 : 50 @ A1

P03	Annotations Updated	06/02/24	AL	PEH
P02	Initial Tender Issue	12/01/24	JP	PEH
P01	Issue for Planning	19/12/23	JP	PEH

Revision	Description	Date	Drawn	Checked
----------	-------------	------	-------	---------

Halliday Meecham Architects Limited

111 Piccadilly Manchester M1 2HY
+44 (0)161 661 5566

4 Devonshire Street London W1W 5DT
+44 (0)203 440 5175

hma@hallidaymeecham.com
www.hallidaymeecham.com



Client:	Abraham Moss Community School
Project:	DT Abraham Moss
Phase/ Location:	Crescent Rd, Crumpsall, Manchester M8 5UF
Drawing:	Proposed Landscape Plan

Scale @ A1	Scale @ A3	Date:	19/12/23	Drawn:	JP	Checked:	PEH	Job No.	5667	Drawing No.	
------------	------------	-------	----------	--------	----	----------	-----	---------	------	-------------	--

	Scale 0 1m 2m 1:50	Stage / Suitability:	
		Tender	

Drawing Ref.	5667-HMA-AM-00-DR-A-20003	Status:		Revision	P03
--------------	---------------------------	---------	--	----------	-----