


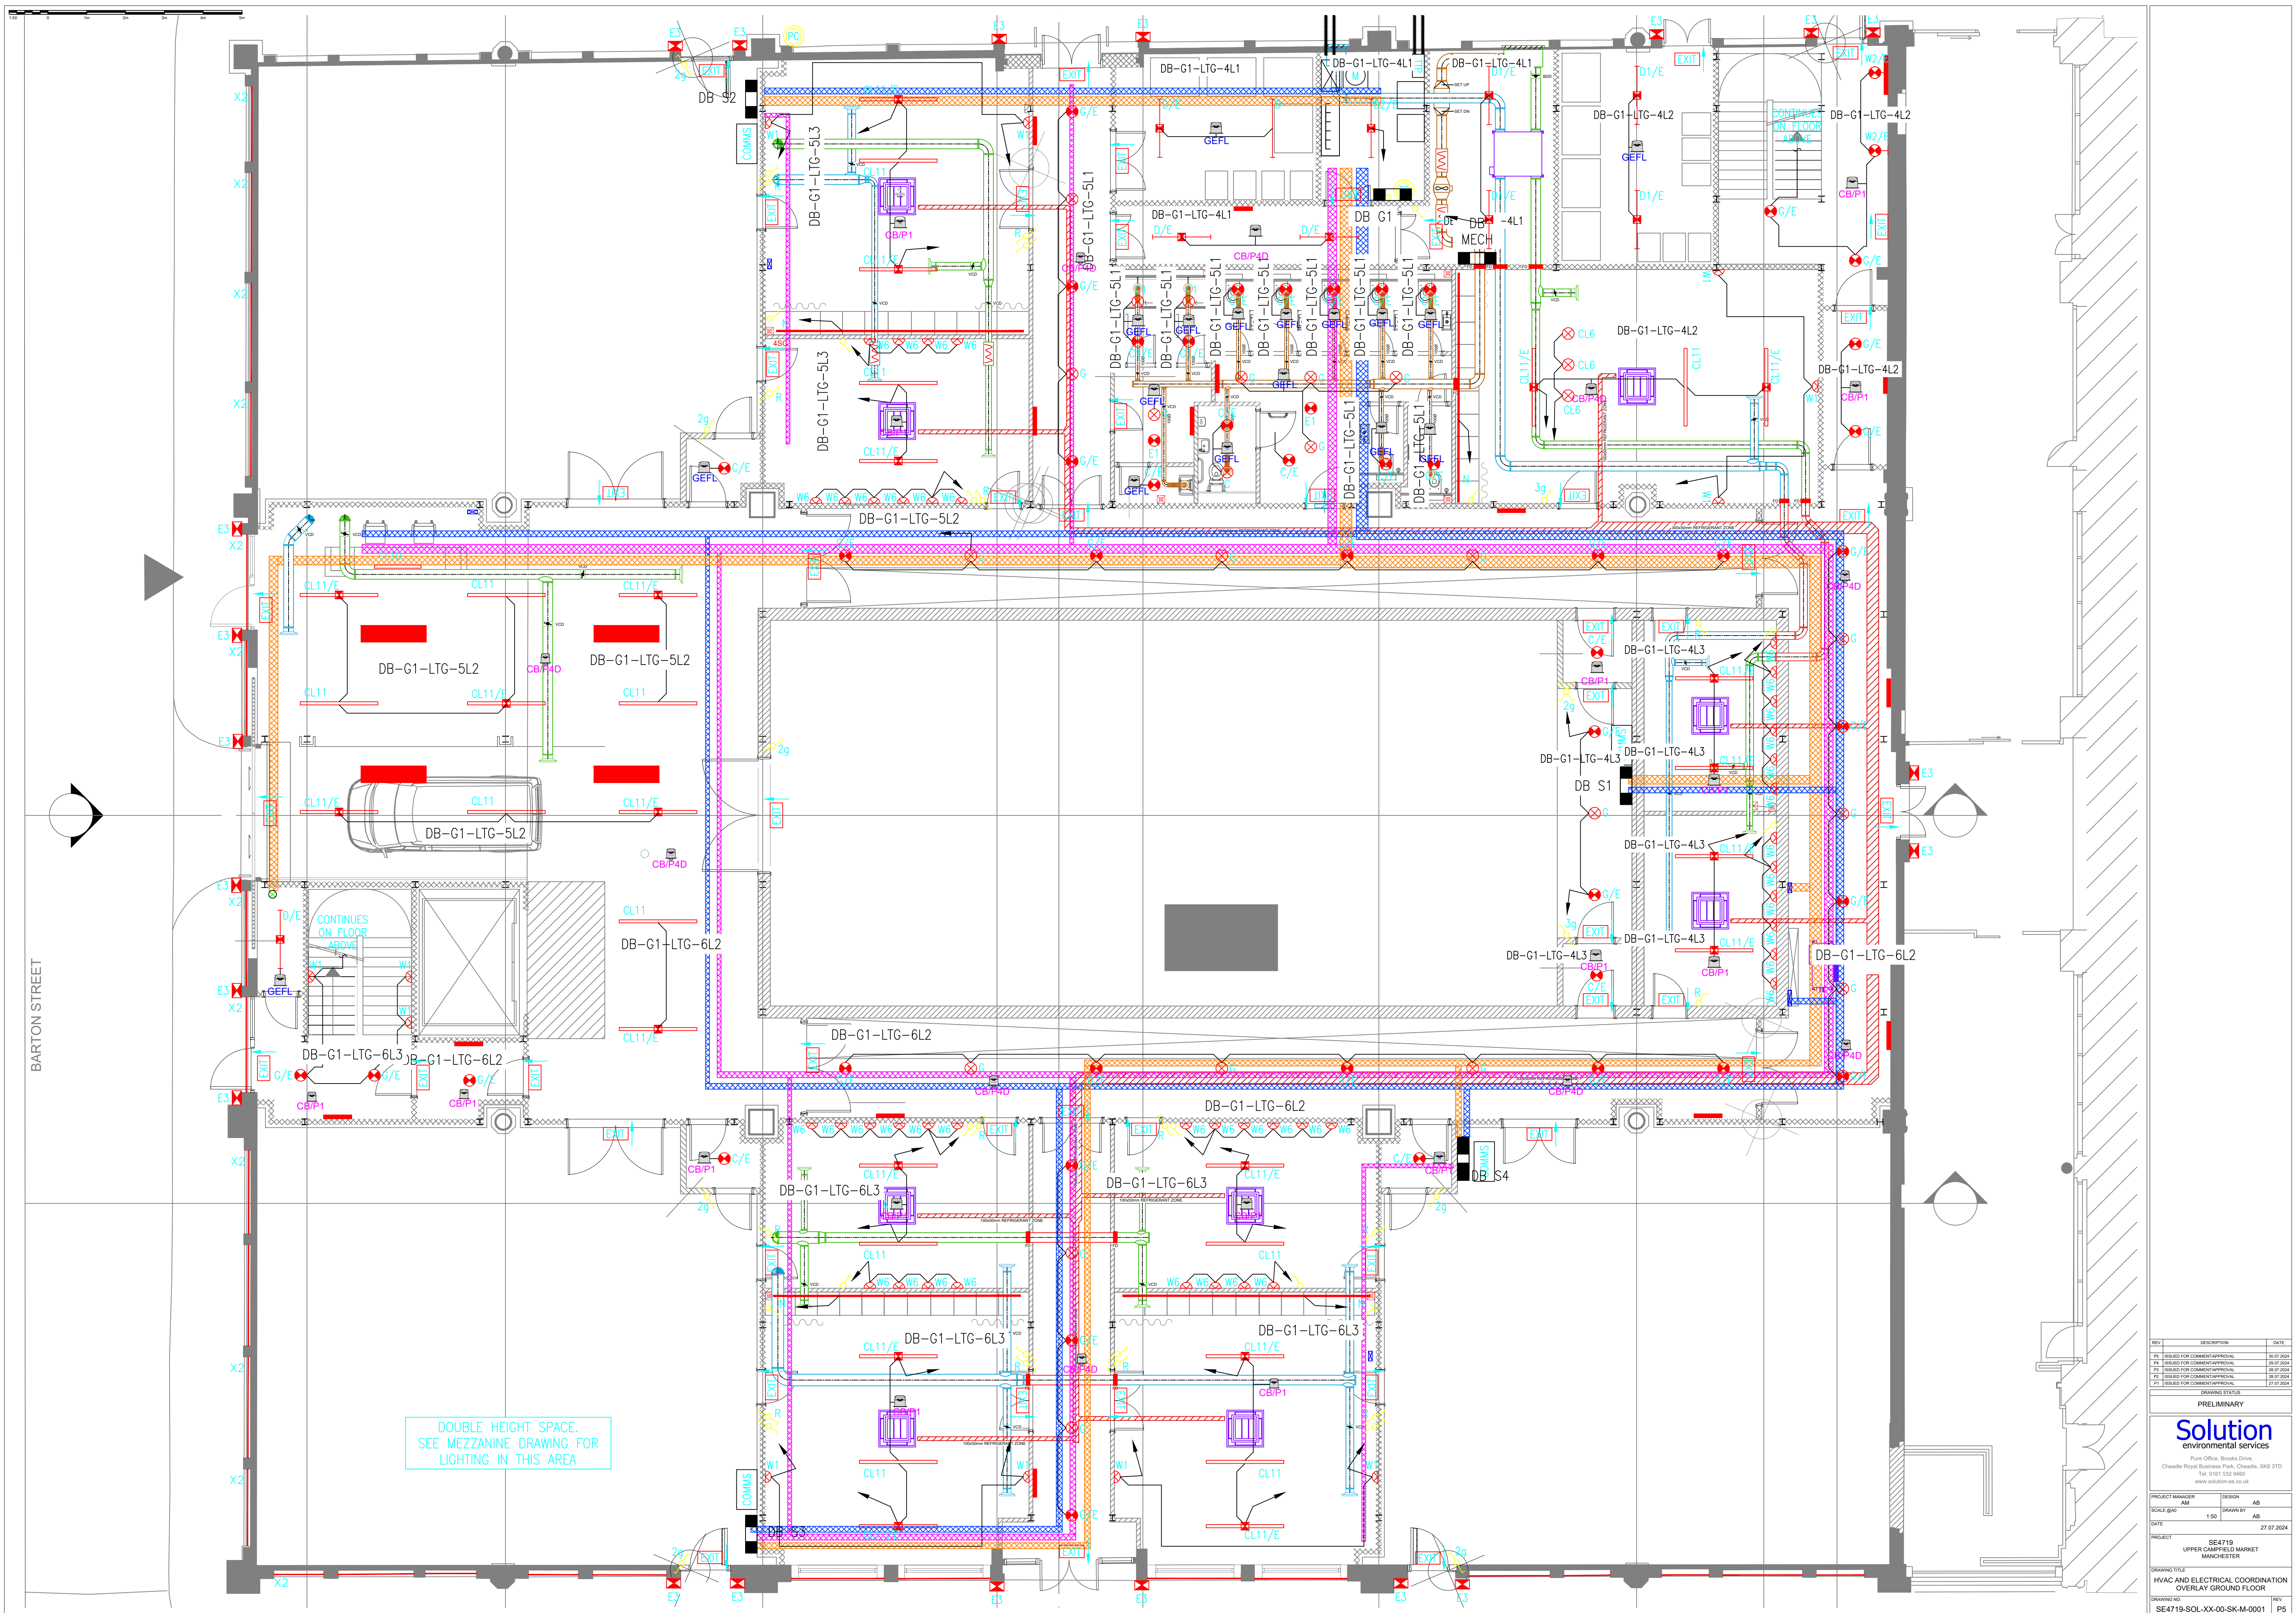

REV	DESCRIPTION	DATE
PS	ISSUED FOR COMMENT/REVIEW	20.07.2024
PS	ISSUED FOR COMMENT/REVIEW	20.07.2024
DRAWING STATUS		
PRELIMINARY		
Solution environmental services		
Pure Office, Brooks Drive, Cheshire Royal Business Park, Cheshire, SK9 3TD, Tel: 0161 533 8480, www.solution-es.co.uk		
PROJECT MANAGER		DESIGN AB
SCALE: 1:50		DRAWN BY AB
DATE		27.07.2024
PROJECT SE4719 UPPER CAMFIELD MARKET MANCHESTER		
DRAWING TITLE HVAC AND ELECTRICAL COORDINATION OVERLAY GROUND FLOOR		
DRAWING NO	REV	
SE4719-SOL-XX-00-SK-M-0001	P5	