


Proposed Boundary Treatments

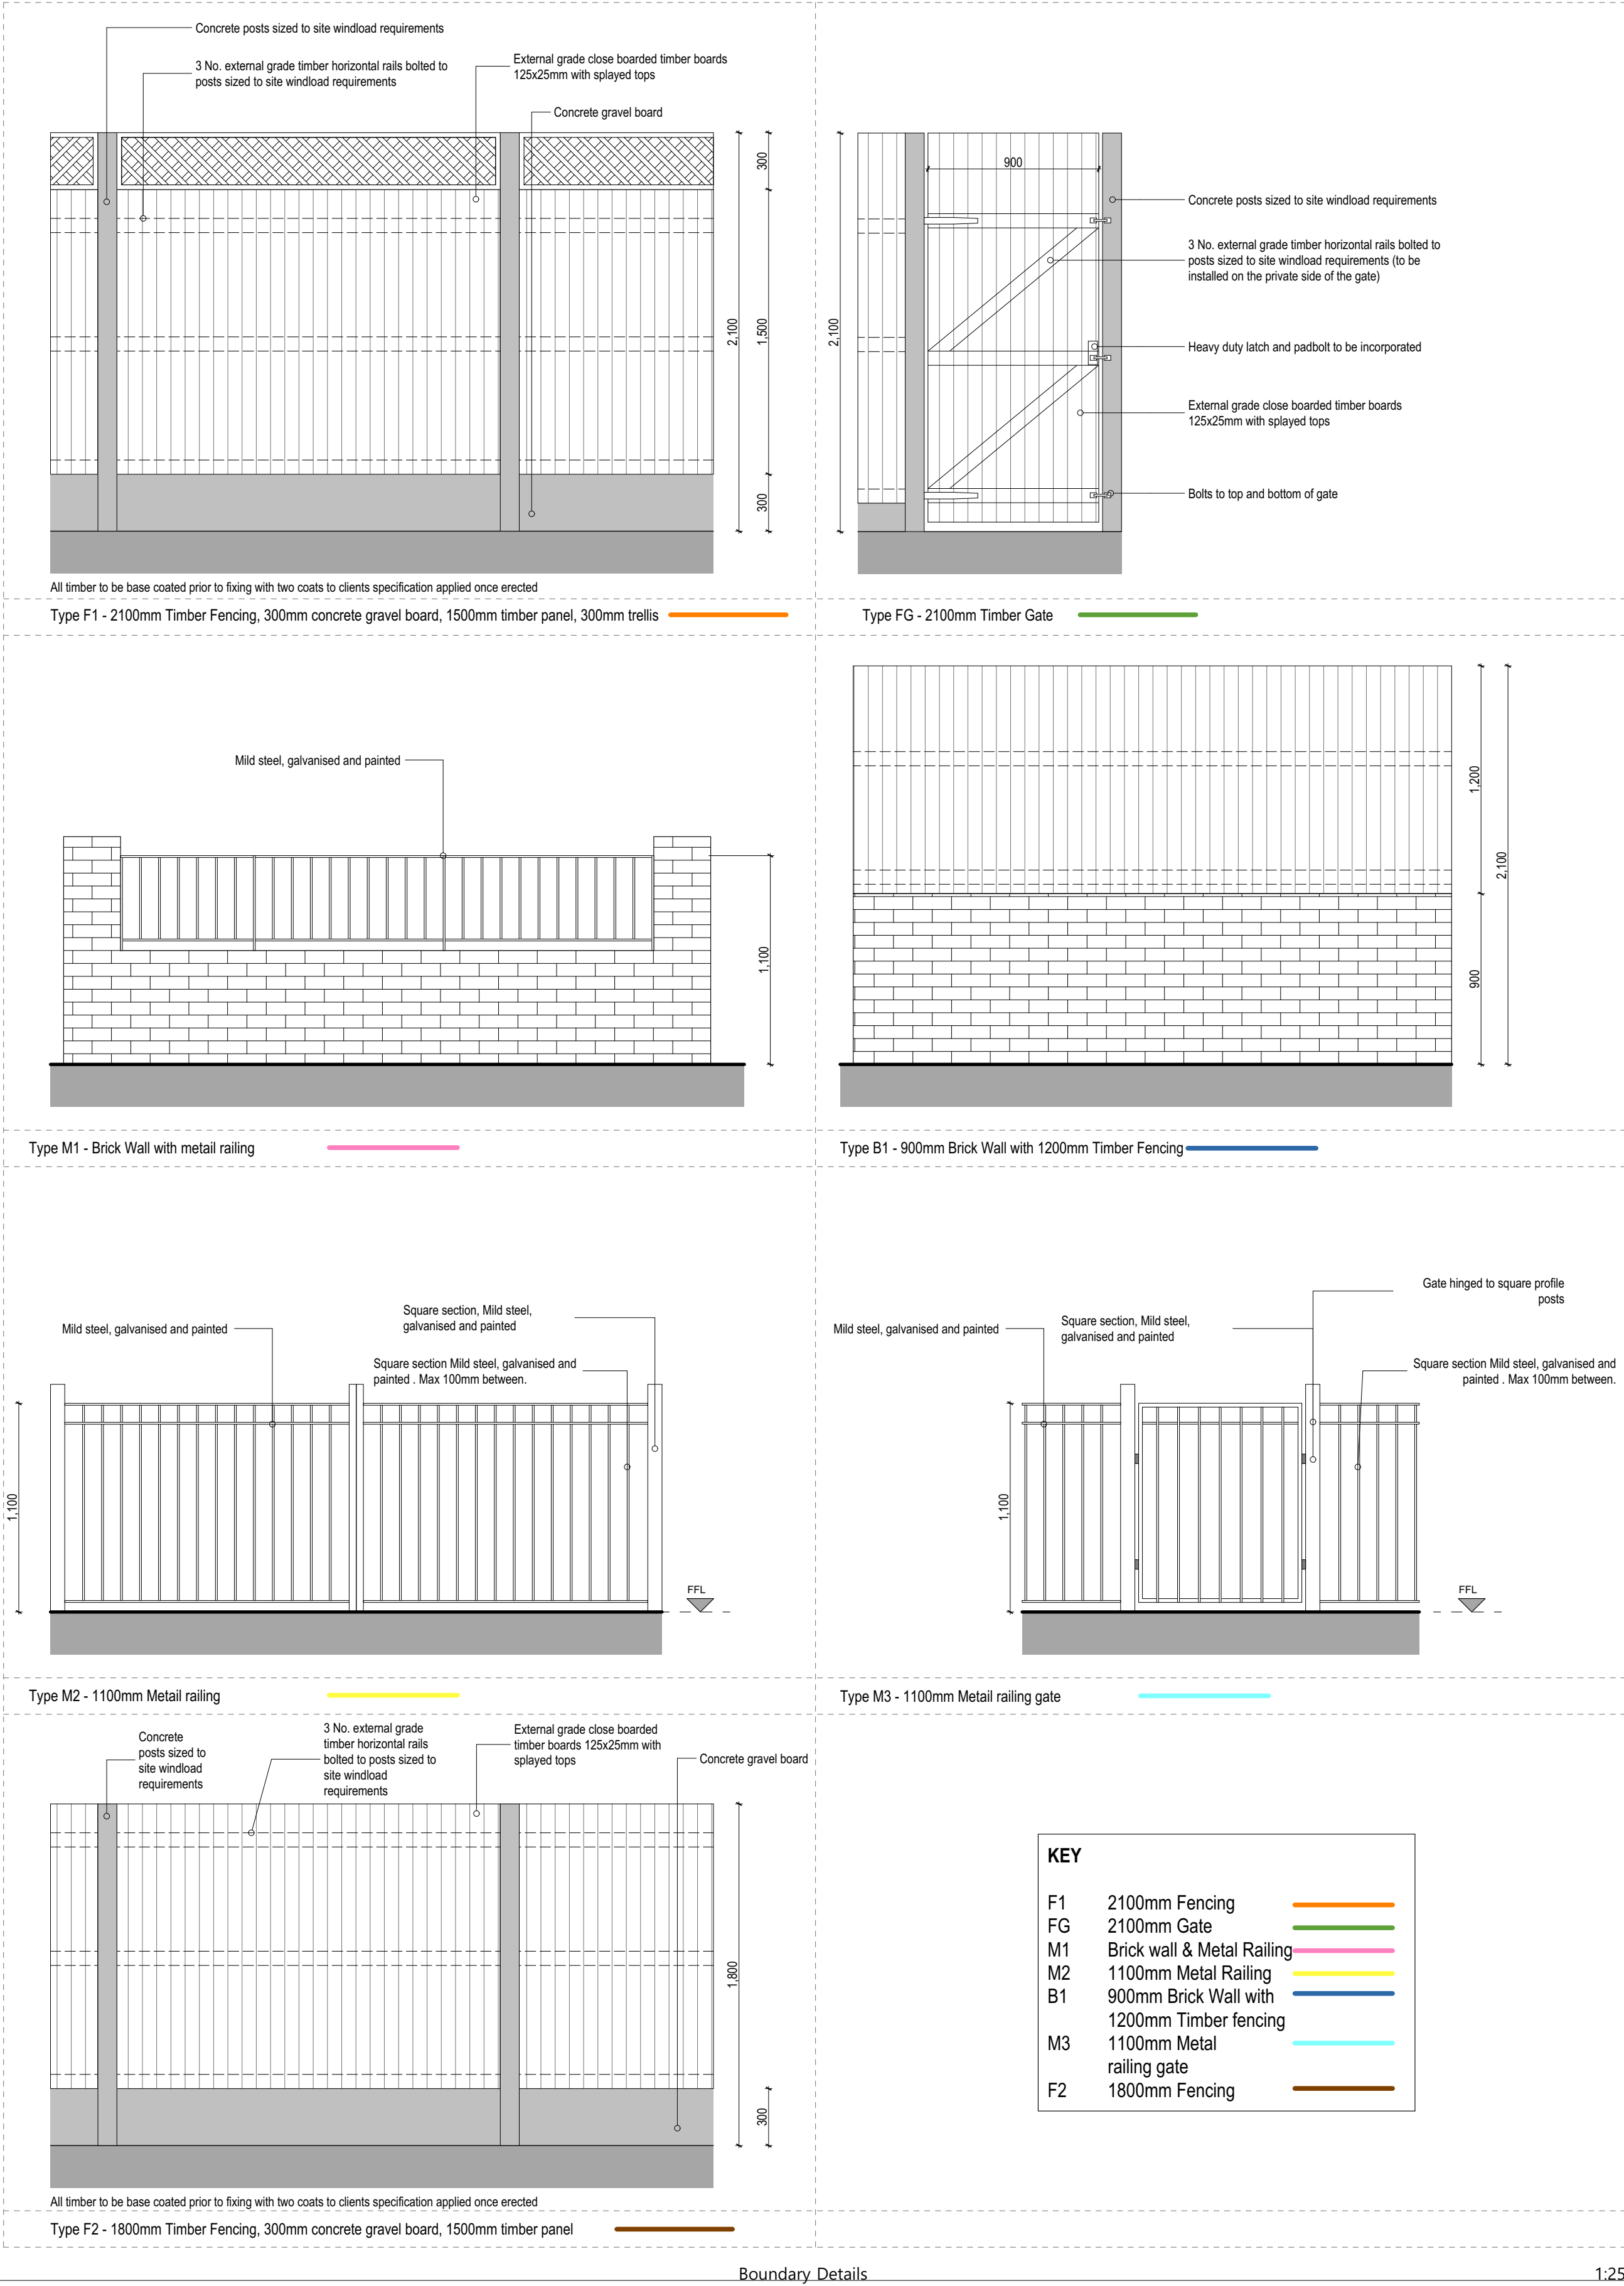

D	External works adjusted following garden for unit 1 being reduced in size and fencing being brought back in.	05/04/24	C.M.
G	External works adjusted following fencing extended to the site boundary at the north of the site	09/02/24	C.M.
B	Plan updated to reflect changes of unit sizes to merchandise space standards	03/06/23	C.M.
A	Gates to rear parking adjusted to 1500mm high	20/03/23	C.M.
Designation	Detail of Revision	Date	Initials

PROJECT

Palgrave Ave - P500 Phase 1 Site

Manchester M40 8JW

TITLE

Proposed Boundary Treatments

SIZE

A1

STATUS

PLANNING

PROJECT No

1787

DRAWING No

PL.009D

DRAWN by

HW

CHECKED

DS

DATE

NOV'22

SCALE (u.m.o)

1:200

PROJECT

Palgrave Ave - P500 Phase 1 Site

Manchester M40 8JW

TITLE

Proposed Boundary Treatments

SIZE

A1

STATUS

PLANNING

PROJECT No

1787

DRAWING No

PL.009D

DRAWN by

HW

CHECKED

DS

DATE

NOV'22

SCALE (u.m.o)

1:200

No.1 Arts Village, Henry Street, Liverpool L1 5BS Tel: 0151 707 1818 Fax: 707 1819

4a Rock Mill Lane, New Mills, SK22 3BN e-mail: admin@johnmccall.co.uk