
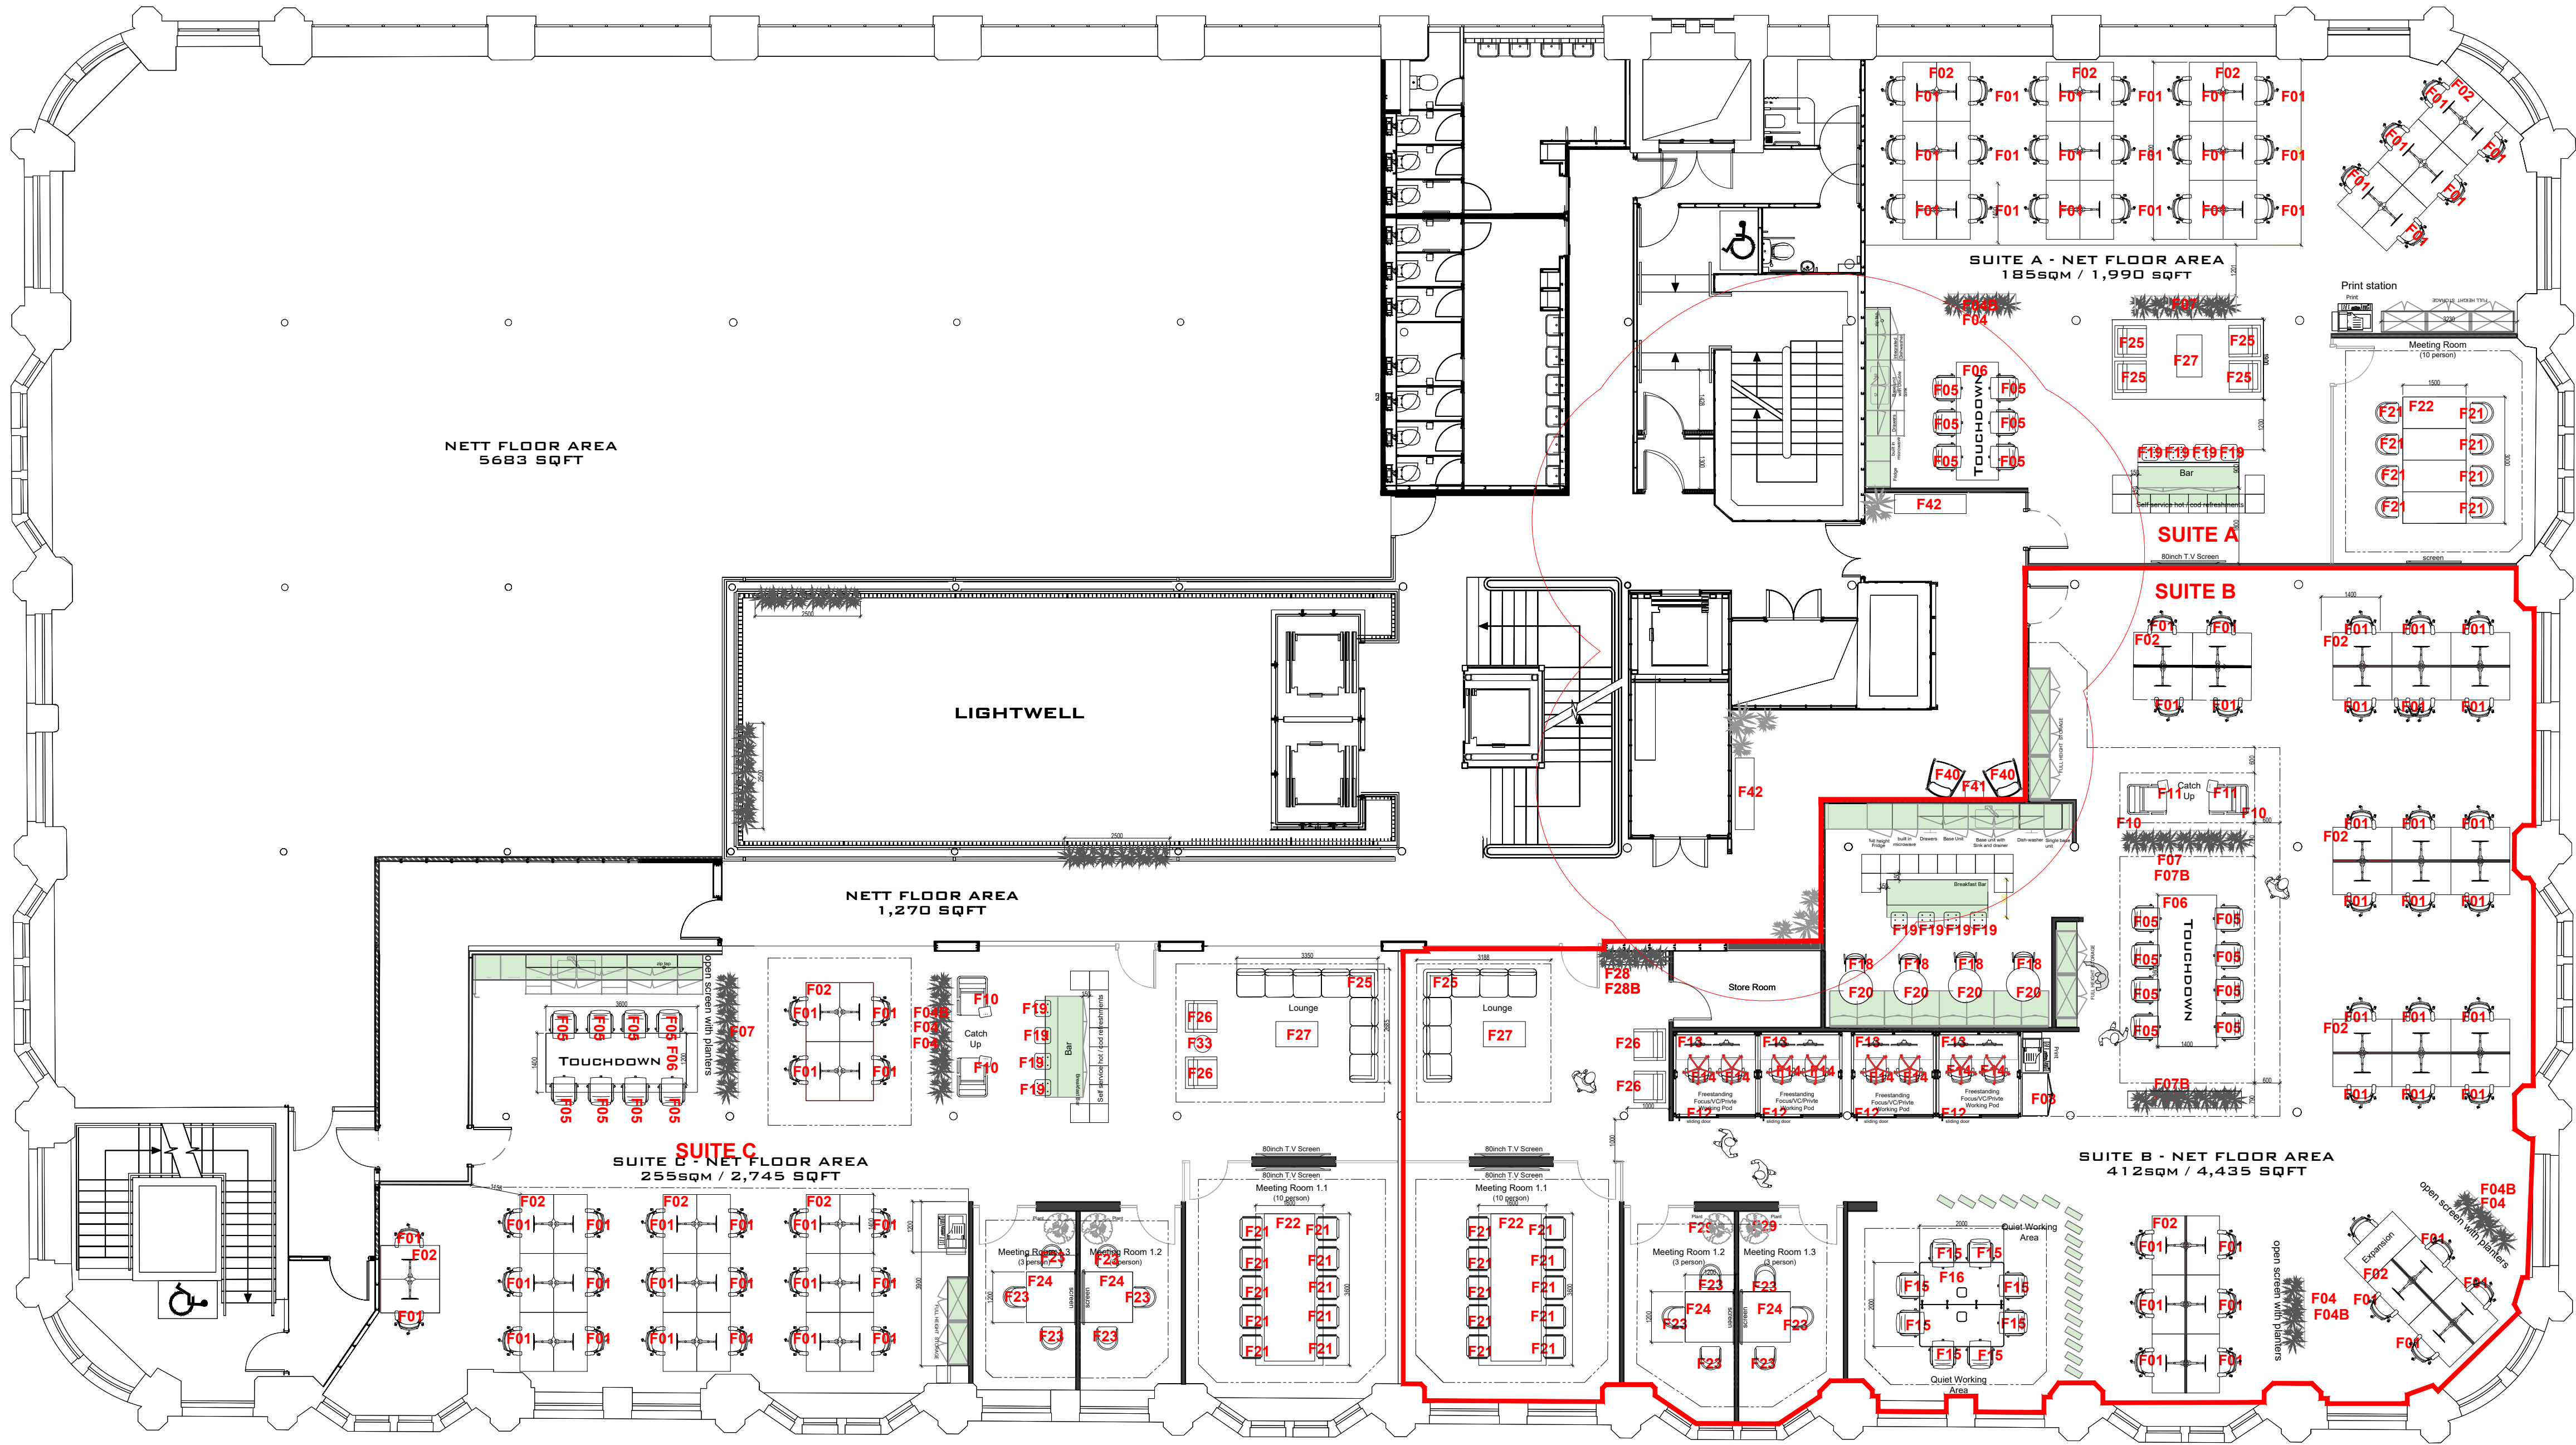


All dimensions are in millimetres unless stated otherwise. No dimensions to be scaled from drawings. All dimensions to be checked on site prior to manufacture.

Any discrepancies between drawings and site conditions are to be reported to the contract manager.

This drawing is to be read in conjunction with all relevant Structural Engineers and Mechanical & Electrical Engineers drawings and specification.

© COPYRIGHT
The copyright in this drawing is vested in OBI Property Ltd and no licence or assignment of any kind has been, or is, granted to any third party whether by provision of copies or originals of the drawings or otherwise unless otherwise agreed in writing.

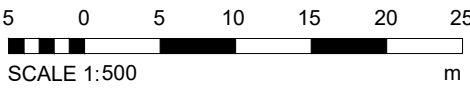

EXCLUDE SUITE B - OUTLINED RED AS
THIS HAS BEEN FURNISHED

F	Added F40, F41 & F42	13.03.2024	EK
E	Added F33 - Suite C	12.02.2024	EK
D	Revised	11.12.2023	RG
C	Revised	14.10.2023	RG
B	Revised	11.10.2023	RG
A	Revised	09.10.2023	RG
REV	DESCRIPTION	DATE	BY / CHK

CLIENT NAME

Philip J Davis Holdings Plc

PROJECT NAME

1st Floor Sevendale House

DWG TITLE:

First Floor Furniture Plan

DWG NO: 70_100

REVISION: F

SCALE 1 : 00 @A1

DRAWN: RG

DWG STATUS:

STAGE 5

First Floor Furniture Plan
Scale 1:100