


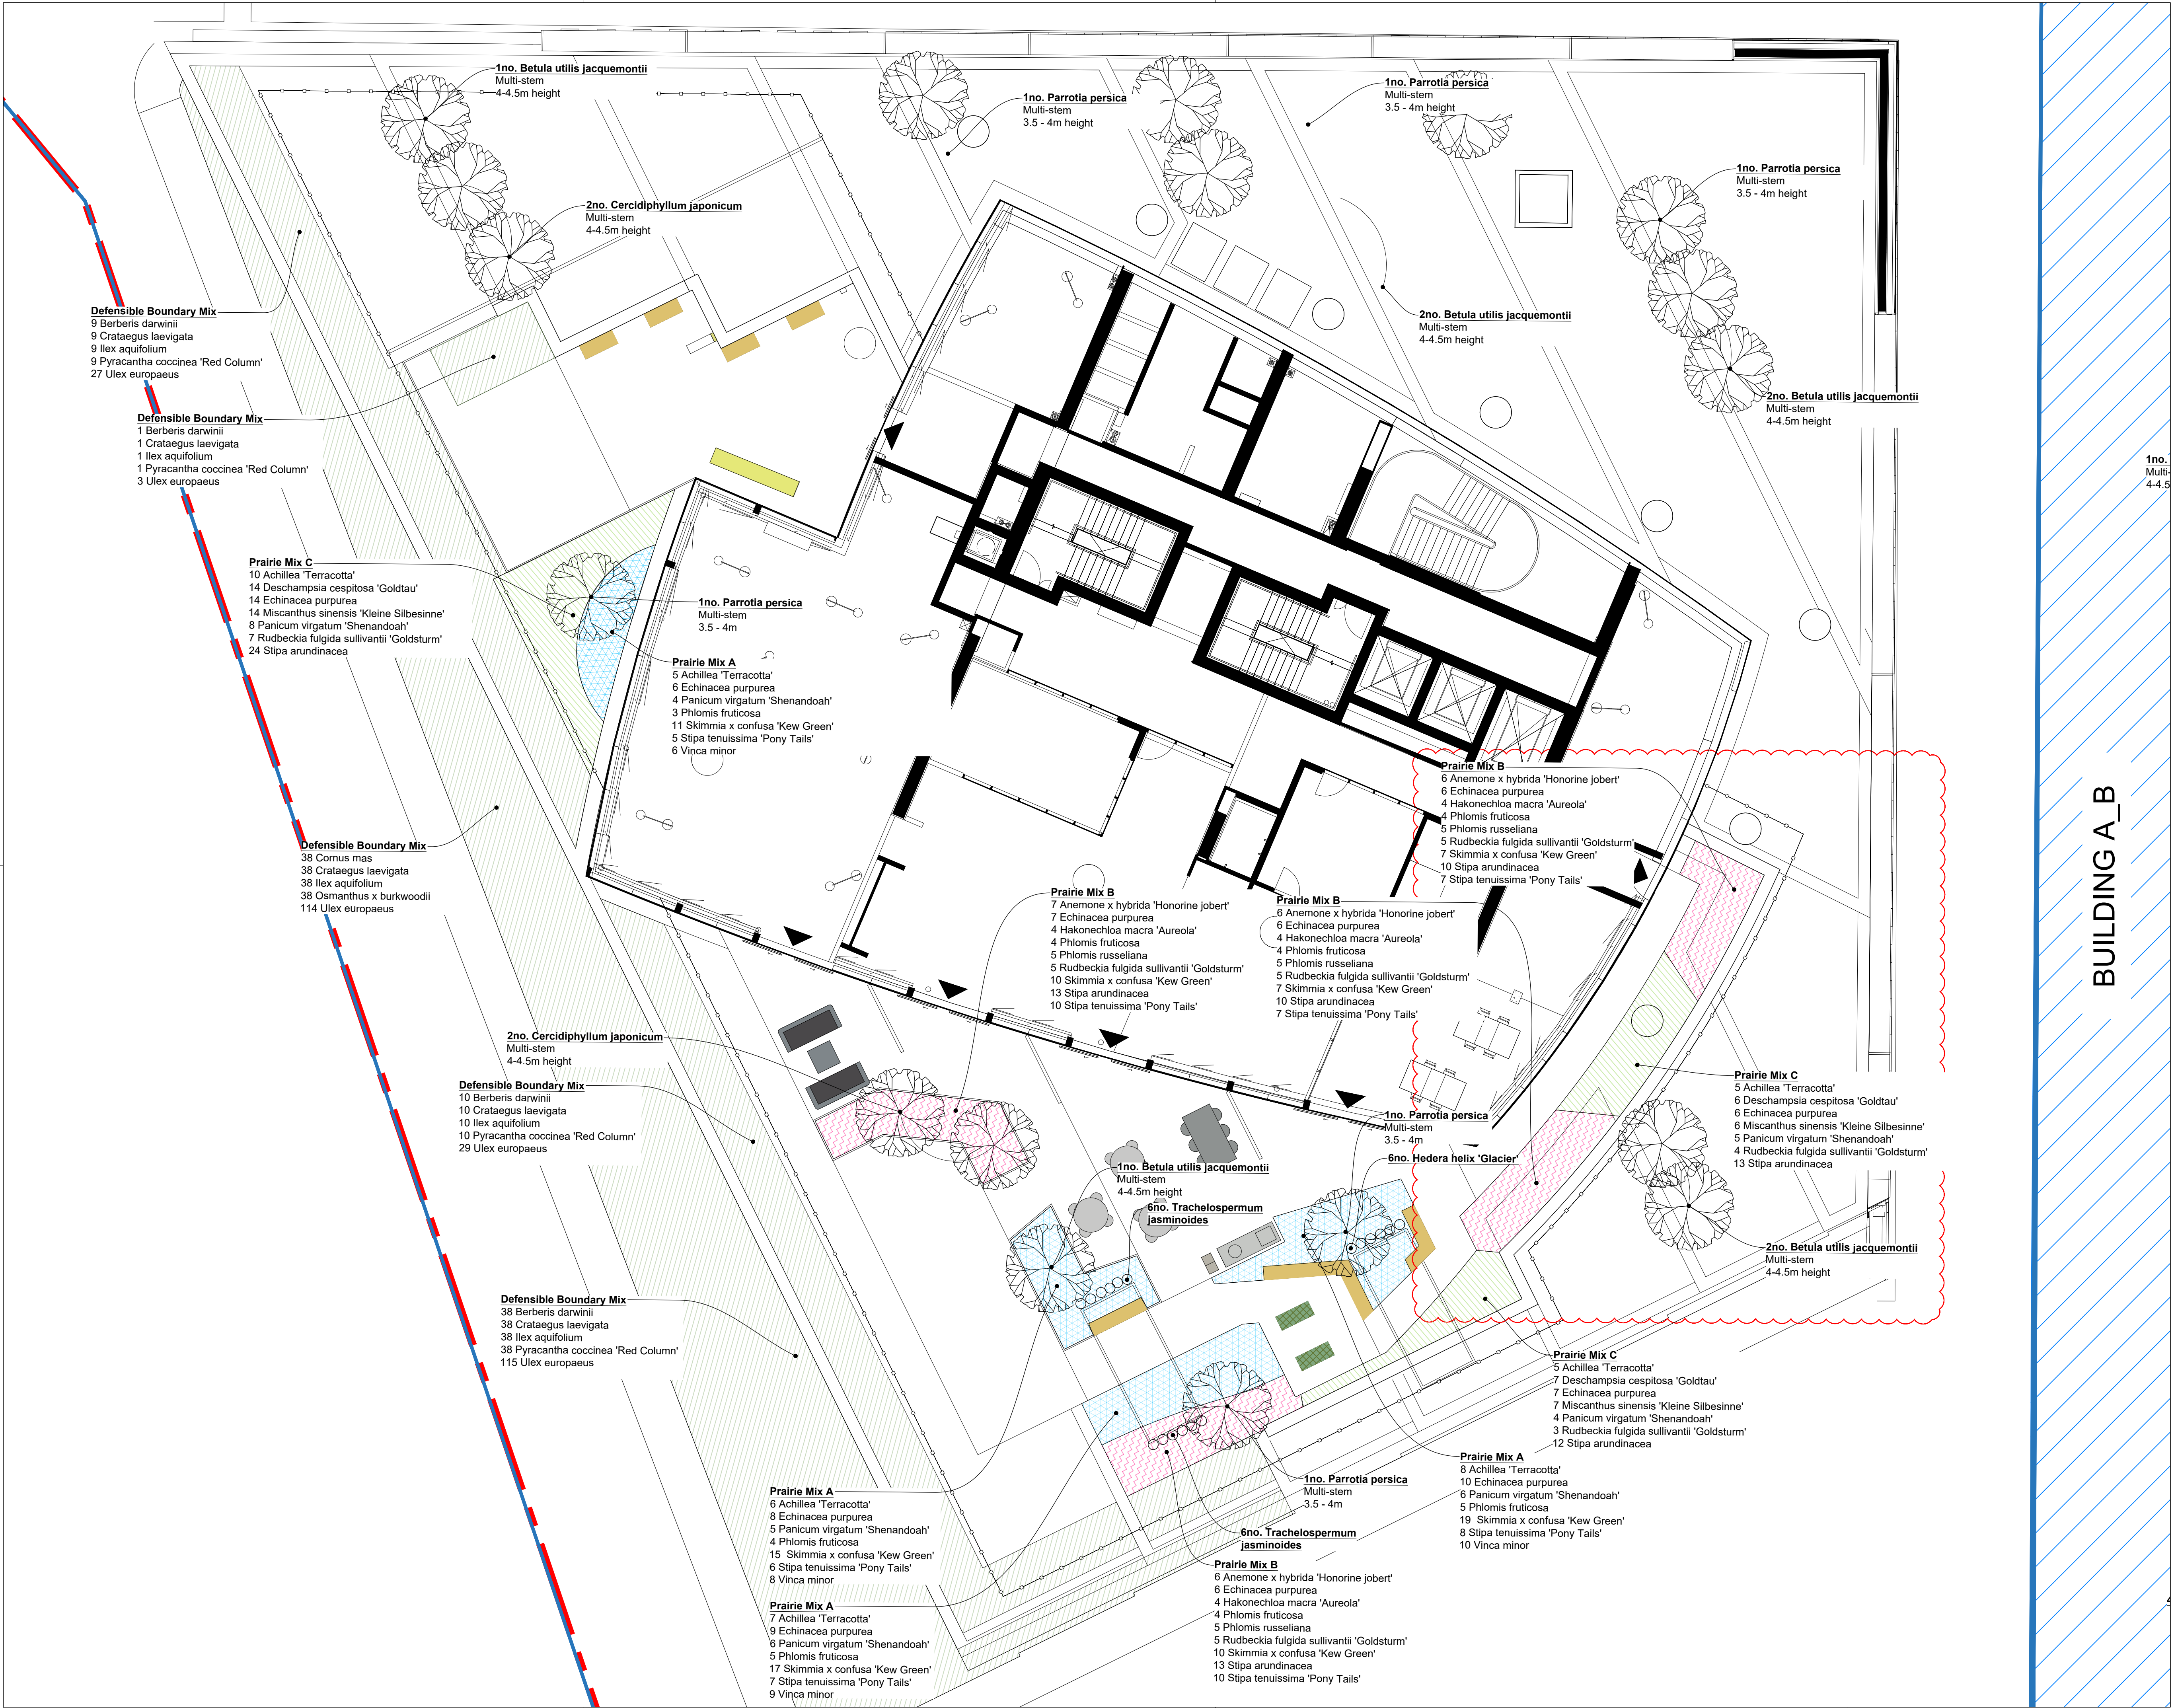

NOTES

- This drawing is to be read in conjunction with all other drawings and specifications.
- Do not scale off this drawing. Written dimensions to be taken only.
- Any discrepancies found between this drawing and other drawings and specifications in the construction documents must be referred to the Landscape Architect prior to work commencing.
- This drawing must not be copied in whole or in part without prior written consent of Optimised Environments Ltd.
- Survey information is based upon aspect surveys Topographical as Survey.

CDM INFORMATION

KEY PLAN

05	Linework and planting nos. Updated	SB	11.12.23
04	Linework and planting nos. Updated	SB	19.08.23
03	REINSTATED TREES AND UPDATED	SB	23.08.23
02	PLANTING NOS.	SB	19.08.23
01	STAGE 4 UPDATE	CO	13.06.23
Issue	Revision	Initial	Date

open
optimised environments

optimised environments ltd

EDINBURGH 2nd Floor | Quartermile Two | 2 Lister Square | Edinburgh | EH3 9GL
t: 0131 221 9820 | e: info@openoptimisedenvironments.com

LONDON Wanford Court | 28 Throgmorton Street | London | EC2N 2AT
t: 020 79474562 | e: london@openoptimisedenvironments.com

MANCHESTER 13 Swan Street | Manchester | M4 5JZ
t: 0161 696 7550 | e: manchester@openoptimisedenvironments.com

Client

Downing Living (Manchester) Ltd

Project

PLOT 11 FIRST STREET SOUTH

Manchester

Drawing Title

**BUILDING D
PODIUM PLANTING PLAN
SHEET 1 OF 1**

Scale Bar

2m 4m 6m 8m 10m

North

Scale: 1:100@A1 Date: Apr 2023

By: AH Status: TENDER

Checked: AW Approved:

Drawing Number
M90183_D_L216

Rev
05

Computer File: R:\Projects\2019\M90183_FirstStreet\AUTOCAD\Drawings\PHASE D