


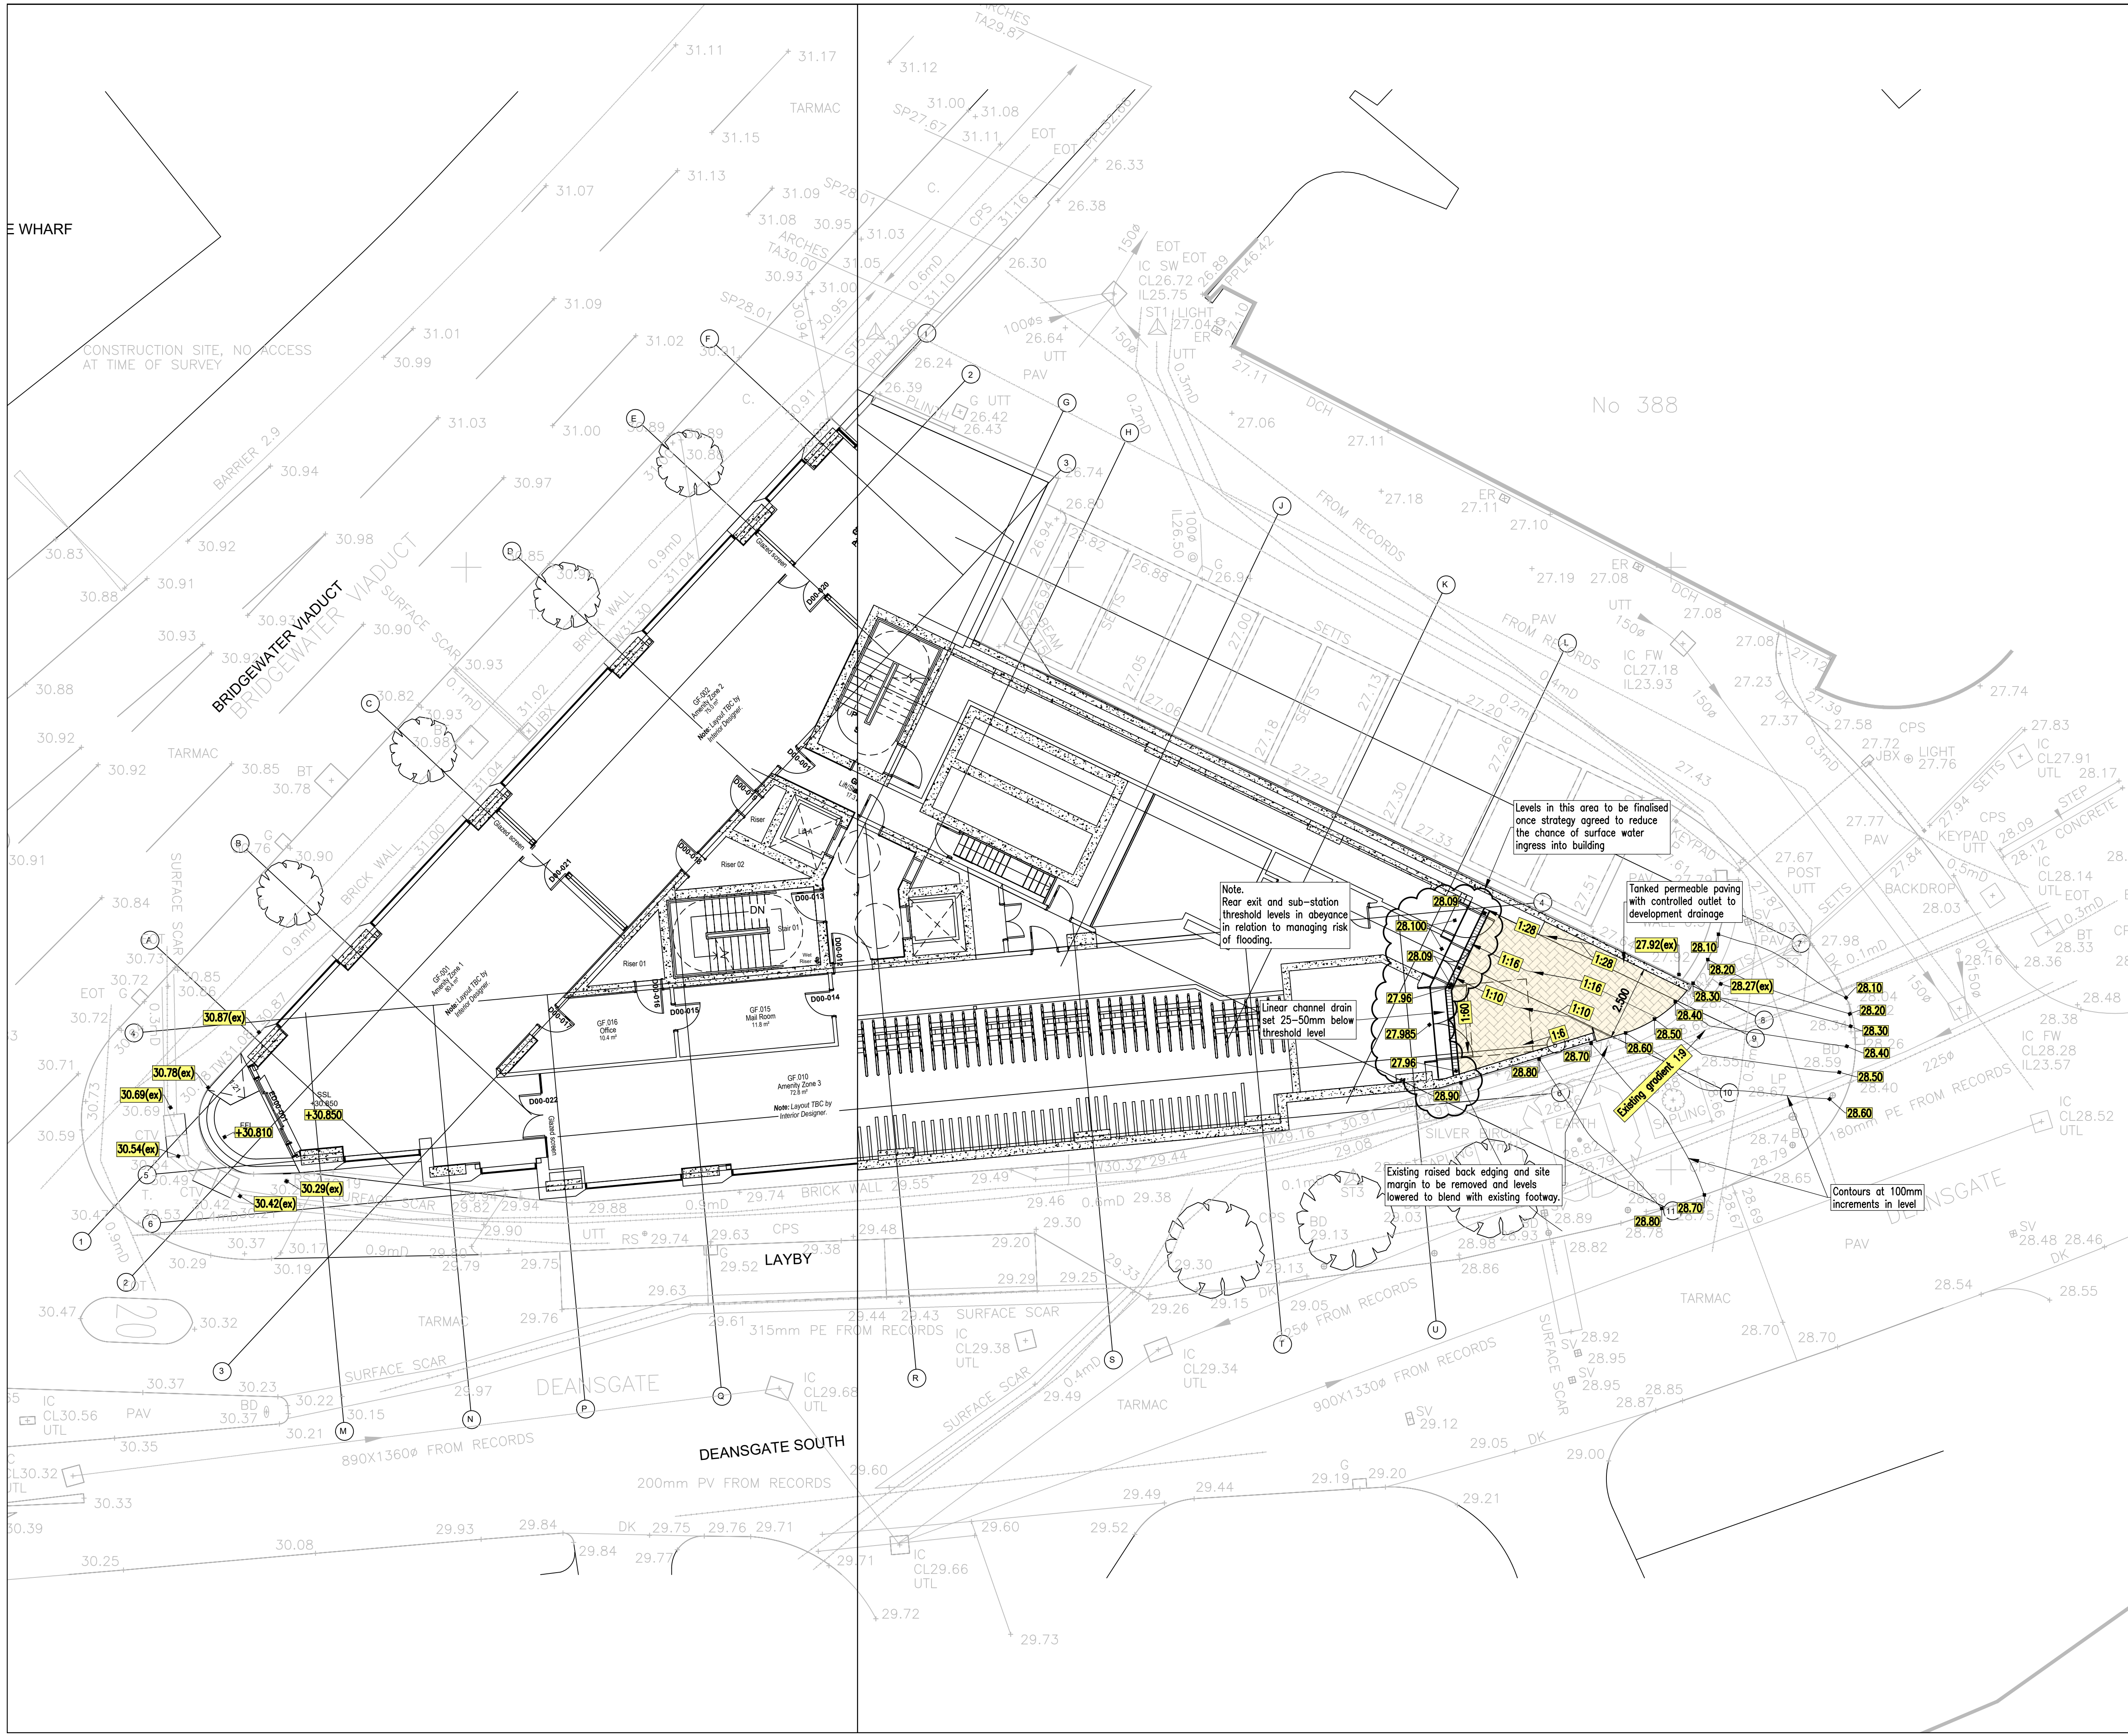

- NOTES
- GENERAL
1. ALL DIMENSIONS ARE IN MILLIMETRES UNLESS NOTED OTHERWISE.

2. ALL LEVELS RELATE TO ORDNANCE DATUM UNLESS NOTED OTHERWISE.

3. DO NOT SCALE FROM THIS DRAWING. USE FIGURED DIMENSIONS ONLY.

4. ANY DISCREPANCIES TO BE REPORTED IMMEDIATELY TO THE ENGINEER.

5. THIS DRAWING TO BE READ IN CONJUNCTION WITH ALL RELEVANT ARCHITECTS, SUBCONTRACTORS AND SPECIALISTS DRAWINGS AND SPECIFICATIONS.

6. THIS DRAWING IS COPYRIGHT © PROPERTY OF SHEAR DESIGN LIMITED.

RIBA STAGE 4

D	13.06.23	Rear levels updated to suit new architect's layout.	TU	TU
C	04.11.22	RIBA Stage 4 issue	TU	TU
B	07.07.22	Levels at rear entrance to building amended.	TU	BH
A	30.06.22	First issue of drawing 20047-111.	TU	BH
REV	DATE	DESCRIPTION	BY	CHK

CLIENT:	FUSION MANCHESTER DEVCO LTD
PROJECT:	STUDENT ACCOMMODATION DEANSGATE SOUTH, MANCHESTER
TITLE:	LEVELS LAYOUT LOWER GROUND FLOOR

SHEARdesign

Consulting Civil and Structural Engineers

7 Ashtree Court - Woody Close - Cardiff Gate Business Park - Cardiff - CF23 8RW

Tel: 029 2054 7000 - Fax: 029 2054 7001 - www.shear-design.com - enquiries@shear-design.com

DRAWN:	TU	CHECKED:	SJM	DATE:	DECEMBER 2020	SCALE:	1:100 @ A1
SHEAR DESIGN REF:	20047	DRAWING NUMBER:	20047-111	REVISION:	D	STATUS:	T