


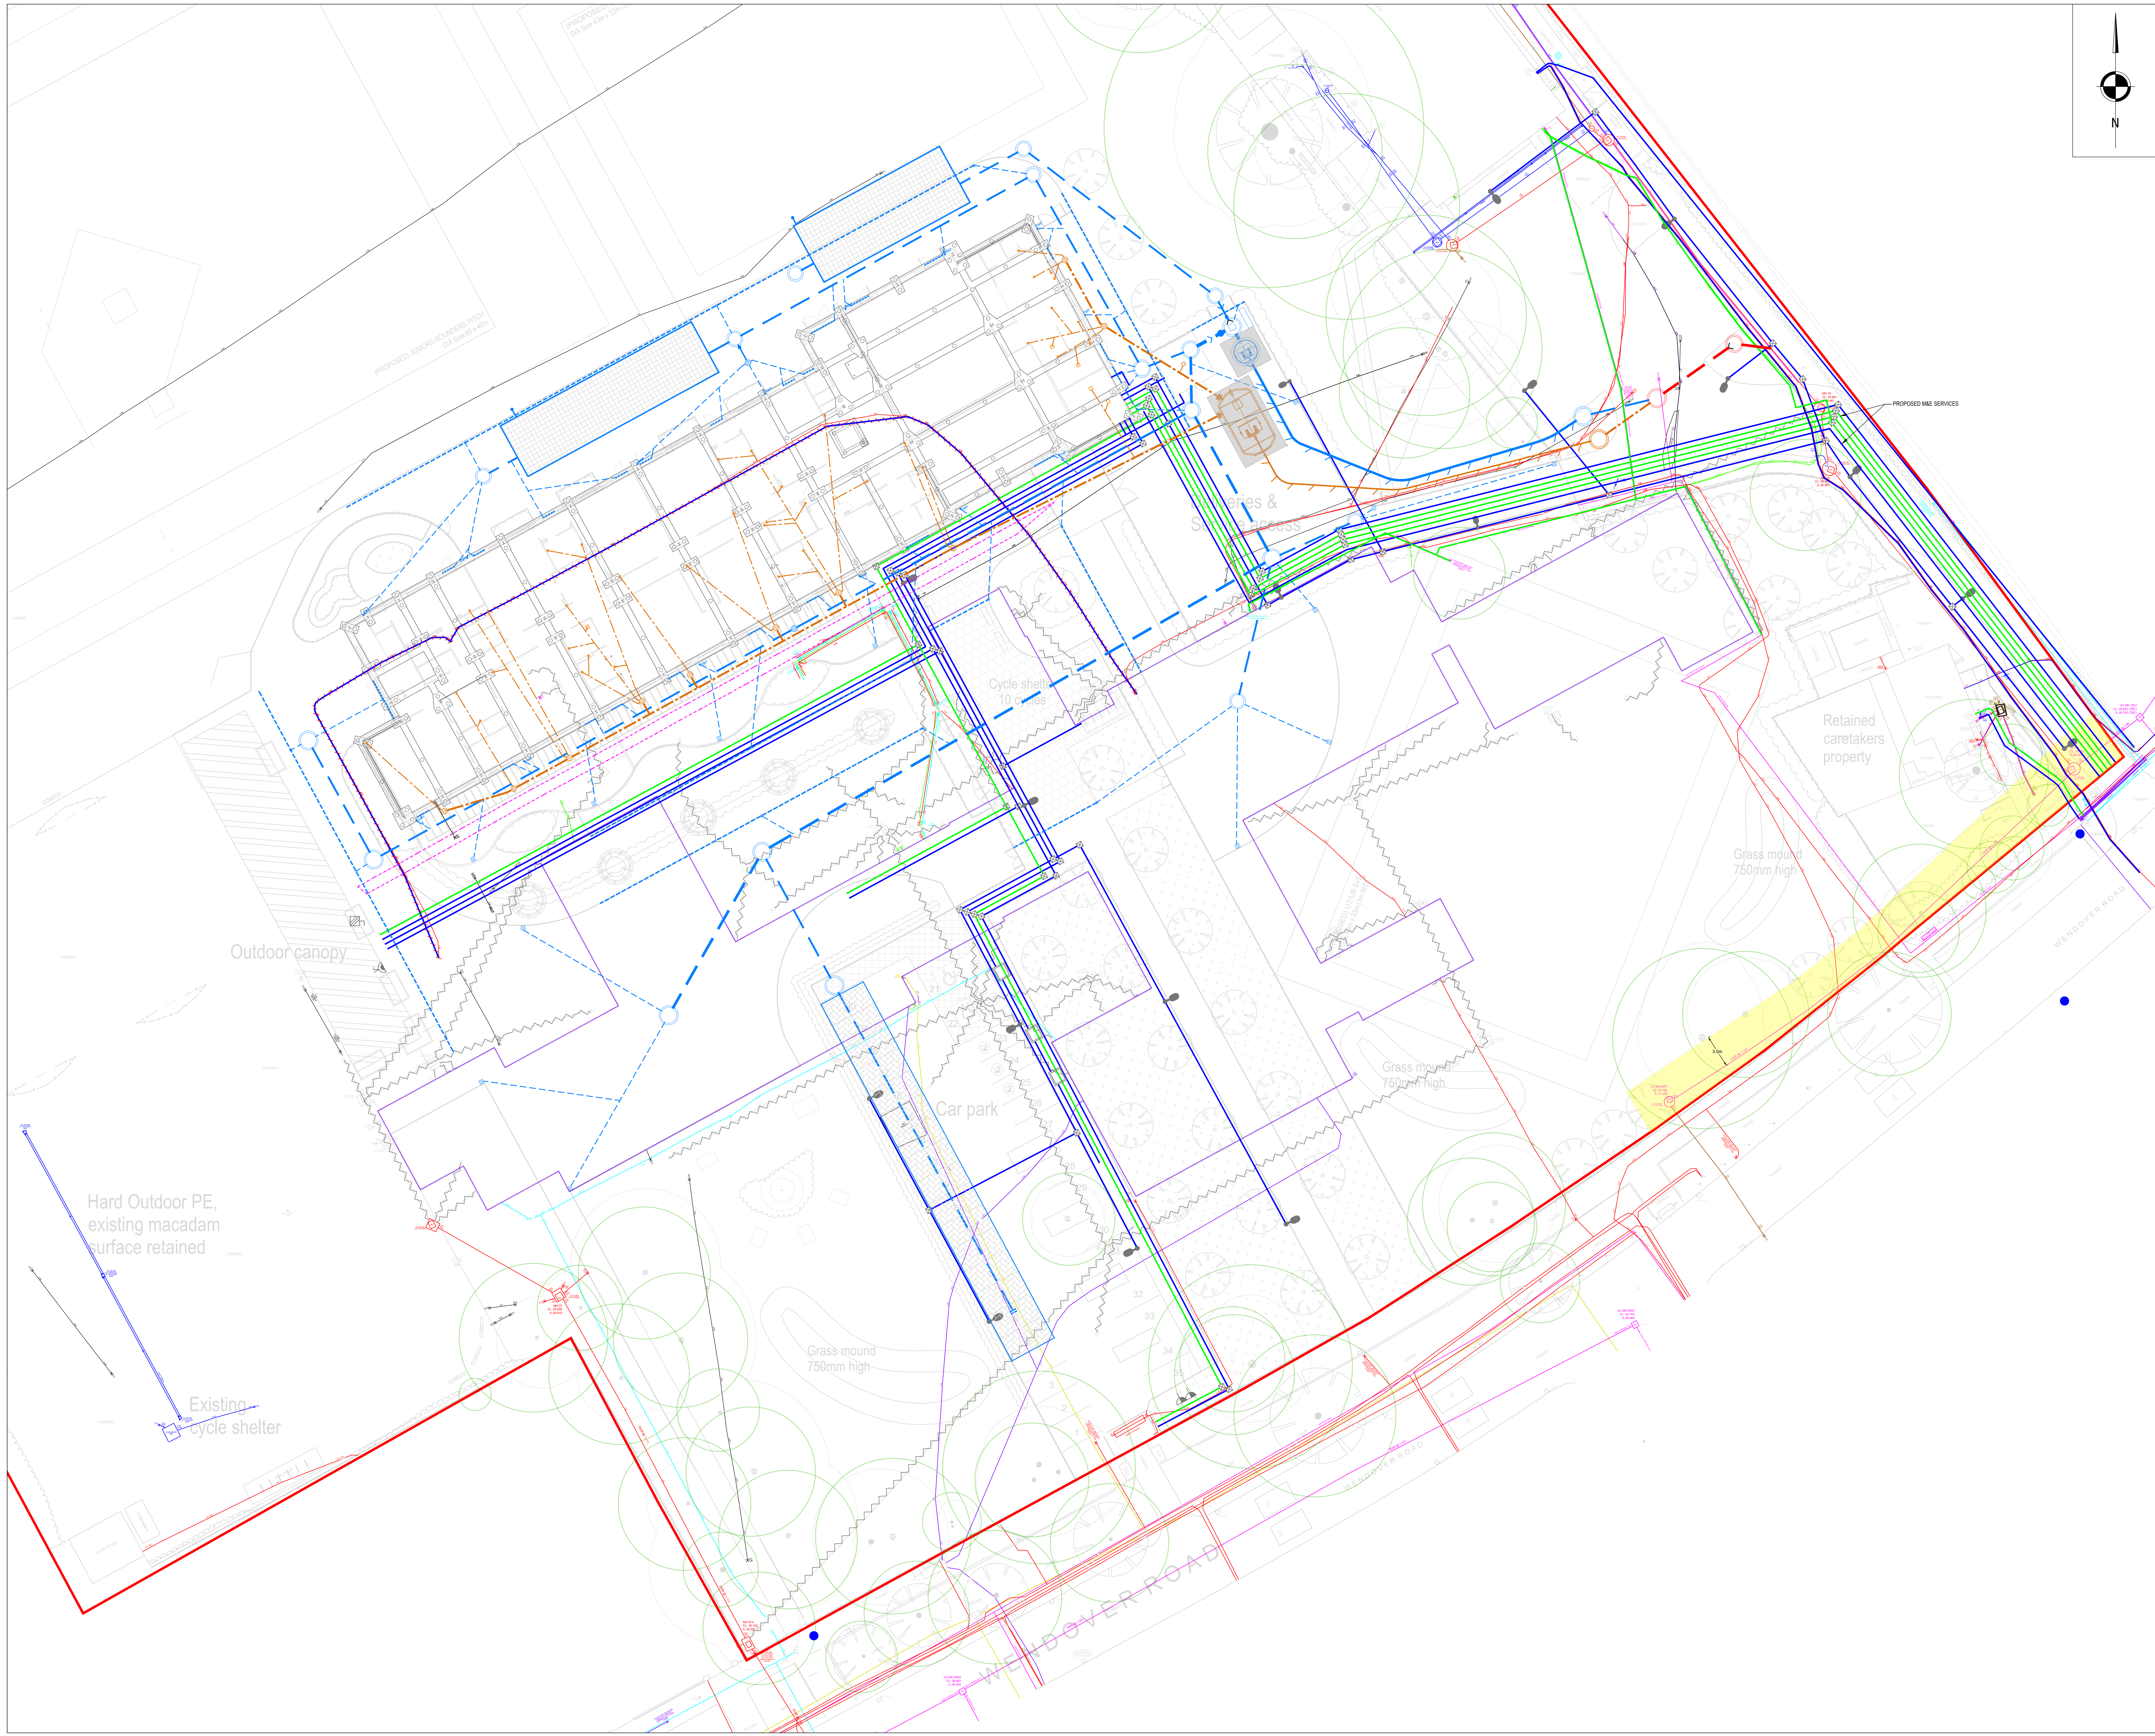

- LEGEND**
- PROPOSED SURFACE WATER MANHOLE
 - PROPOSED FOUL WATER MANHOLE
 - PROPOSED COMBINED WATER MANHOLE
 - PROPOSED SURFACE WATER PPIC (6000)
 - PROPOSED FOUL WATER PPIC (6000)
 - PROPOSED SURFACE WATER DRAINAGE
 - PROPOSED SURFACE WATER RISING MAIN
 - PROPOSED SURFACE WATER RISING MAIN
 - PROPOSED LINEAR DRAINAGE (ACO) CHANNEL WITH ACCESS UNIT
 - PROPOSED THRESHOLD DRAIN
 - PROPOSED CELLULAR ATTENUATION TANK
 - VENT PIPE
 - PROPOSED AREA OF NON-INFLTRATION PERMEABLE PAVING/PERMEABLE MACADAM WITH PERFORATED UNDERDRAIN
 - PROPOSED RODDING EYE
 - PROPOSED SURFACE GULLY
 - PROPOSED FOUL GULLY
 - EXISTING PRIVATE SURFACE WATER DRAINAGE TO REMAIN
 - EXISTING PRIVATE FOUL WATER DRAINAGE TO REMAIN
 - EXISTING PRIVATE COMBINED WATER DRAINAGE TO REMAIN
 - EXISTING PRIVATE DRAINAGE TO BE ABANDONED (AFTER DEMOLITION OF EXISTING SCHOOL BUILDING)
 - EXISTING PUBLIC (UNITED UTILITIES) COMBINED WATER DRAINAGE TO REMAIN
 - EXISTING UNITED UTILITIES SEWER EASEMENT (2m)
 - EXISTING EARTH TAPE
 - EXISTING ELECTRIC SERVICES
 - EXISTING GAS SERVICES
 - EXISTING TELECOM SERVICES
 - EXISTING WATER SERVICES
 - EXISTING CATV SERVICES
 - EXISTING BT SERVICES
 - EXISTING UNKNOWN SERVICES
 - EXISTING BUILDING OUTLINE (TO BE DEMOLISHED ONCE NEW BUILDING IS IN USE)
 - ROOT PROTECTION ZONES
 - EXTENTS OF SITE HOARDING AND HOARDING BLOCKS
 - SLAB EXTENTS
 - SITE BOUNDARY

CD	24.07.2024	KITCHEN FOUL BRANCH LAYOUT REARRANGED	JJR	JJR	PT
CD	19.07.2024	PWIA ADDED	JJR	JJR	PT
CD	04.07.2024	SITE HOARDING ADDED	JJR	JCM	PT
CD	20.06.2024	UPDATED TO SUIT SITE CHANGES	JJR	JCM	PT
CD	24.05.2024	CONSTRUCTION ISSUE	JJR	JCM	PT
REV	DATE	DESCRIPTION	BY	CHK	APP

DRAWING STATUS: **CONSTRUCTION**

CLIENT: **TILBURY DOUGLAS**

ARCHITECT: **ELLIS WILLIAMS ARCHITECTS**

PROJECT: **SANDILANDS COMMUNITY PRIMARY SCHOOL**

TITLE: **BELOW GROUND DRAINAGE COORDINATION**

STATUS	PROJECT No.	PROJECT	ORIGINATOR	LEVEL	TYPE	ROLE	DRAWING No.	REV
S3	222-171	SRP1034-AJP-ZZ-00-D-C-1100	C05					
SCALE @ 1:200	DESIGNED	DRAWN	CHECKED	APPROVED	DATE			
	JJR	JJR	JCM	PT	MAY 2024			