


All dimensions are in millimetres unless stated otherwise. No dimensions to be scaled from drawings. All dimensions to be checked on site prior to manufacture.

Any discrepancies between drawings and site conditions are to be reported to the contract manager.

This drawing is to be read in conjunction with all relevant Structural Engineers and Mechanical & Electrical Engineers drawings and specification.

© COPYRIGHT
The copyright in this drawing is vested in OBI Property Ltd and no licence or

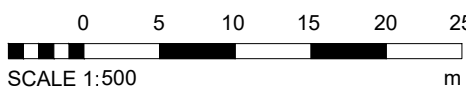

Ceiling Finishes

Existing ceiling to remain and be made good - free of dirt, marks and graffiti

Ceiling Finishes

CF01 Dulux Trade Paint - Matt Emulsion 59BB 81/022

CF02 Dulux Trade Paint - Matt Emulsion 60RR 07/002

CF03 Dulux Trade Paint - Matt Emulsion Colour: RAL 7024 - Graphite Grey


Ceiling Rafts

CF04 SAS Mesh ceiling tiles TO BE PAINTED IN THE SAME COLOUR AS THE CEILING CF03 QTY 12 @ 1000 x 1500 QTY 3 @ 1500 X 1500

CF05 SAS Mesh ceiling tiles TO BE PAINTED IN THE SAME COLOUR AS THE CEILING CF02 QTY 2

CF05b SAS Mesh ceiling tiles TO BE PAINTED IN THE SAME COLOUR AS THE CEILING CF03 QTY 1

CF06 bespoke shaped Mesh ceiling tiles TO BE PAINTED IN THE SAME COLOUR AS THE CEILING CF03 edging to be finished in a black trim QTY 3

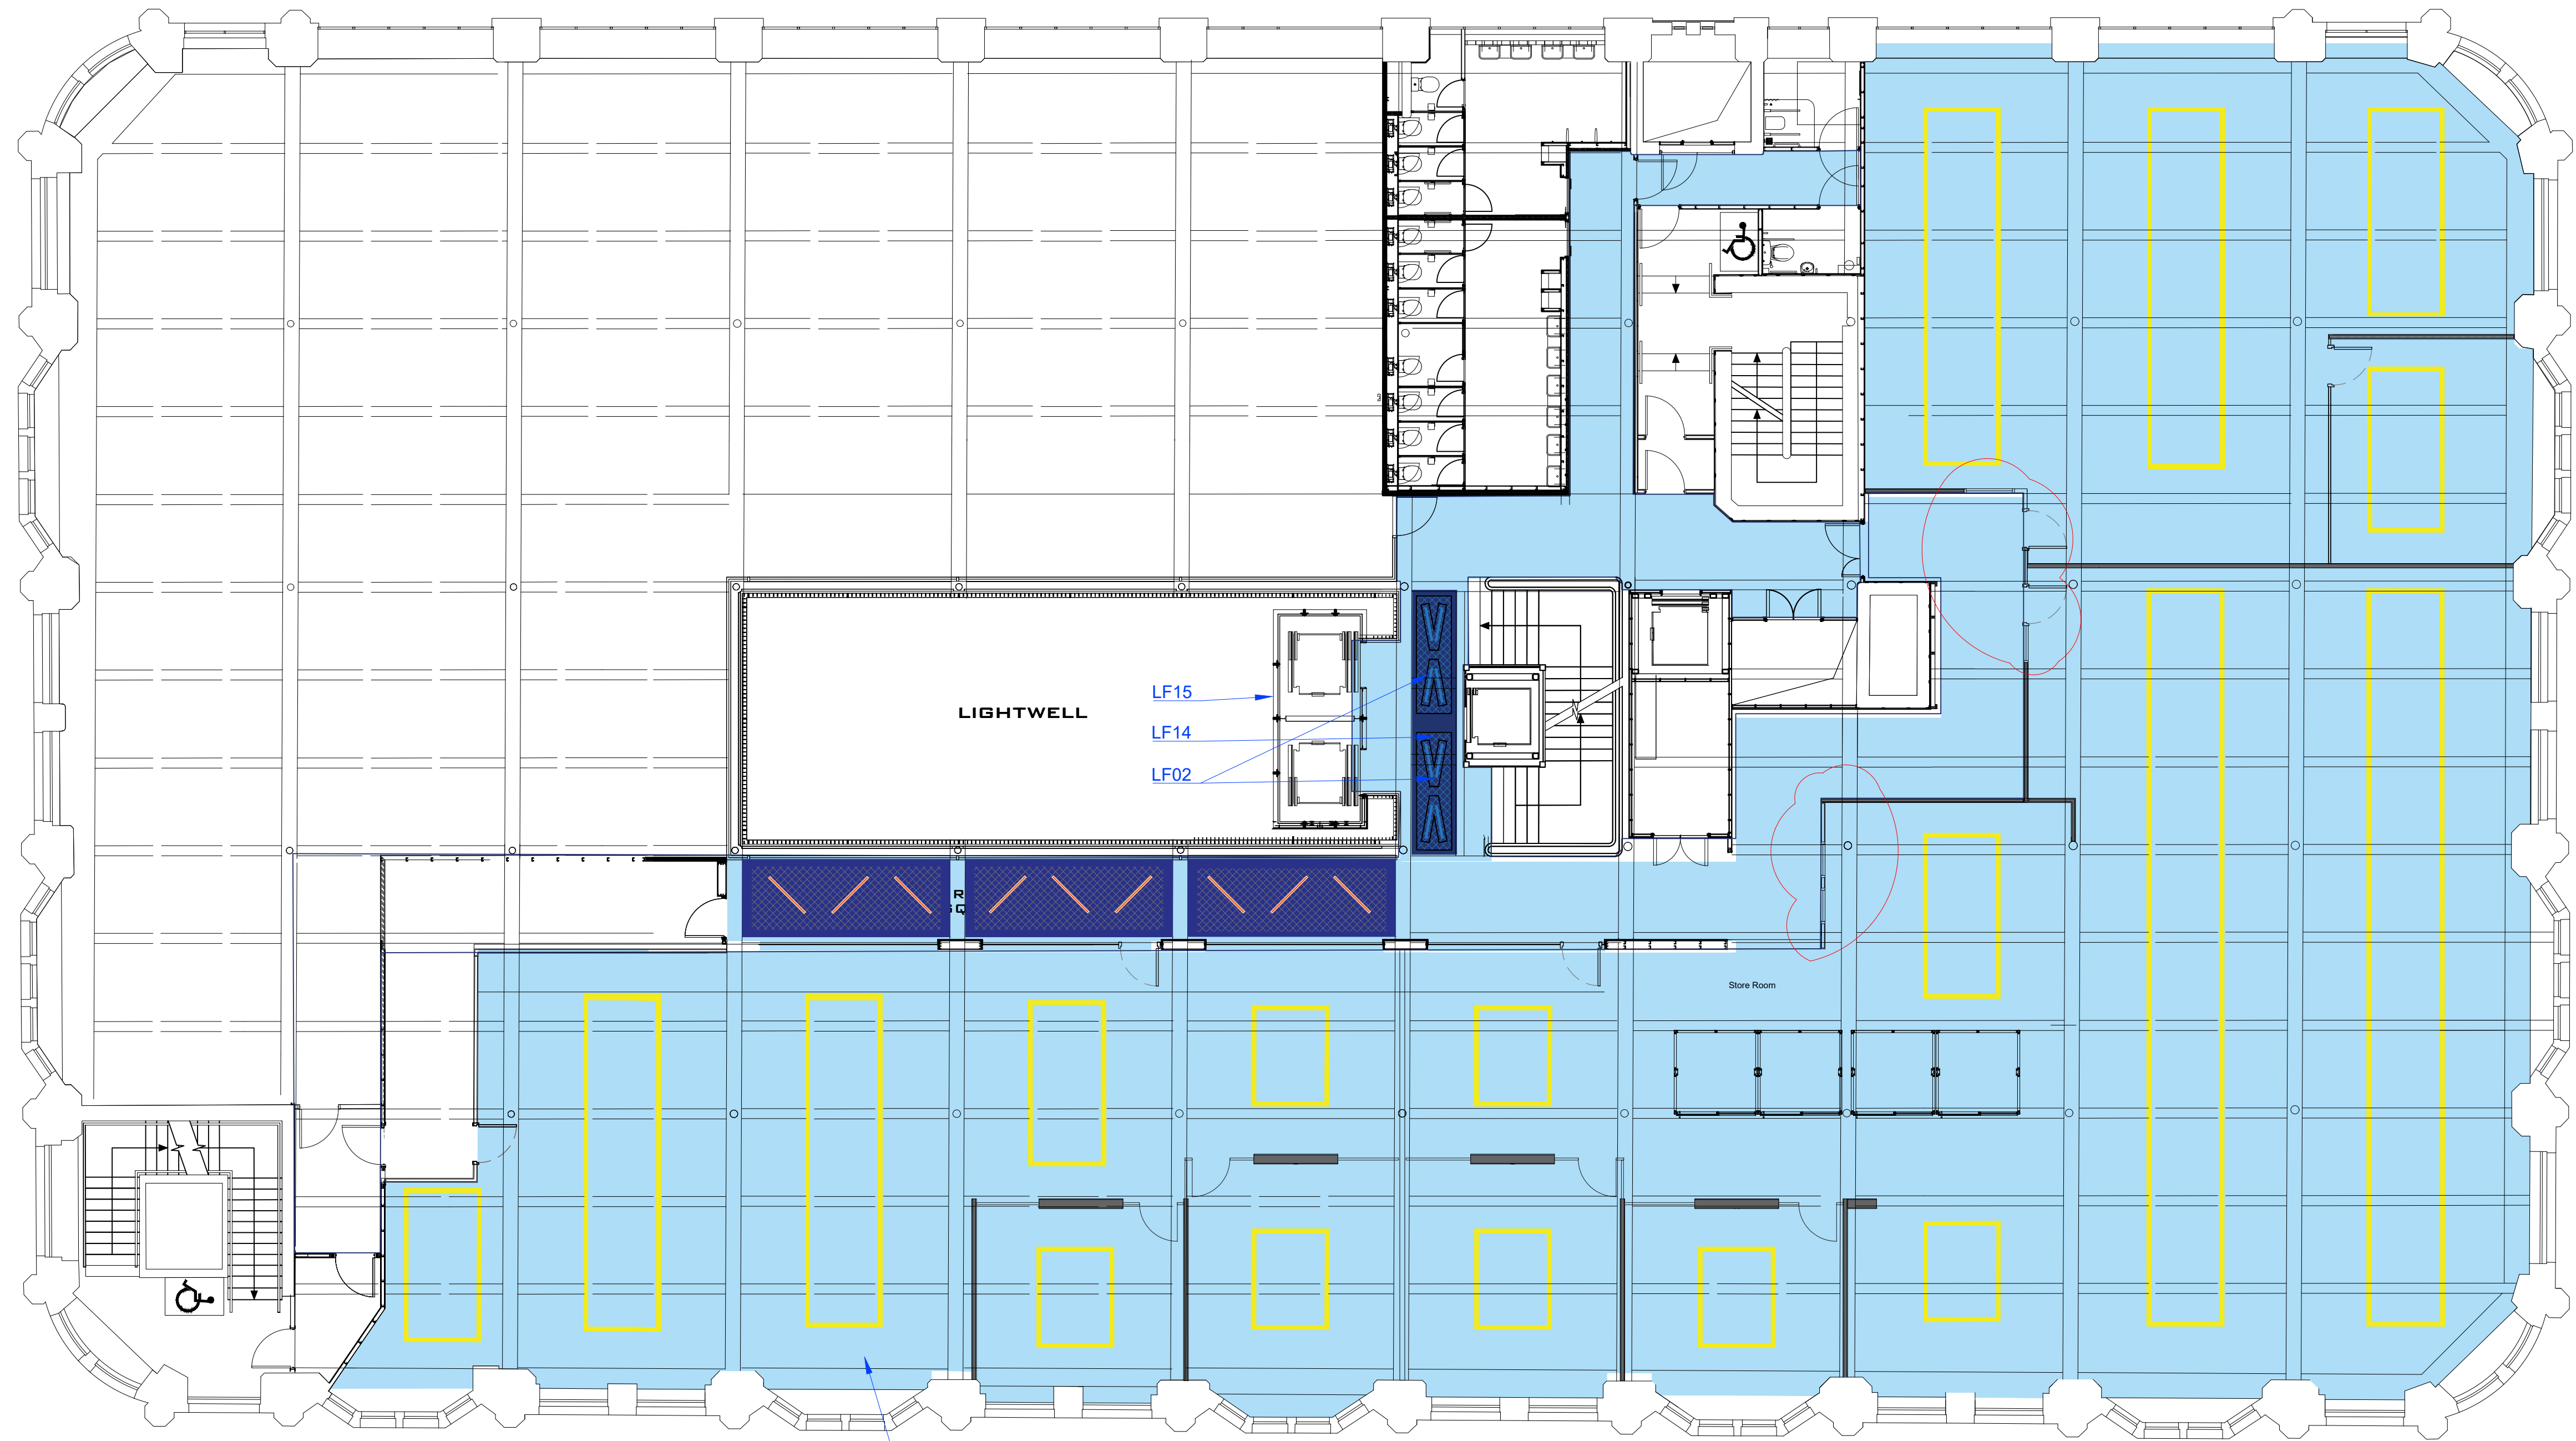

First Floor - Reflective Ceiling Plan
Scale 1:100

LF03

Feature Pendants

●	LF07	Buster and Punch Heavy Metal Cross Steel with crystal TUBE bulbs	QTY 0
●	LF07A	Buster and Punch Heavy Metal Linear Burnt Steel with crystal TUBE bulbs	QTY 0
●	LF07B	Buster and Punch Heavy Metal Cross Black with crystal TUBE bulbs	QTY 0
●	LF08	Buster and Punch caged with extension kit	QTY 0
●	LF08A	Buster and Punch caged	QTY 0
●	LF09	Buster and Punch exhaust pendant graphite Brass	QTY 0
●	LF10	Buster and Punch exhaust surface Graphite burnt steel	QTY 0

Wall Lights

●	LF11	Buster and Punch Hooked wall / nude graphite brass crystal bulbs	QTY 0
●	LF11A	Buster and Punch Hooked wall / nude graphite / smoked bronze with crystal bulbs	QTY 0
●	LF12	up down wall lights Project collection products - strand OD-STR-G	QTY 5
●	LF13	up down wall lights Project collection products - mayfair OD-MAY-G	QTY TBC

Projector

●	LF14	Projected number 3	QTY 1
---	------	--------------------	-------

Other Lights

—	LF15	Linear strip light - to illuminate the lifts	QTY 1
—	LF16	BLACK aluminum extrusion u profile for glass channel isolot LED Profile Edge Strip light for the glass screen to be housed within	QTY 0

Lighting

—	LF01	TBC - 1200L Black lights	QTY 9
—	LF02	TBC - 800L Black lights	QTY 8
—	LF03	Black linear light continuous length	QTY 18
—	LF04	Black linear light 1200L	QTY 0
—	LF05	Blue Coloured light TBC	QTY 0
—	LF06	White Coloured light TBC	QTY 0

A	Glazed Partitions added to base plan	24/07/24	EK	
-	First Issue	07/05/24	EK	
REV	DESCRIPTION	DATE	BY	CHK

CLIENT NAME

Phillip J Davies Holdings plc

PROJECT NAME

Sevendale House

DWG TITLE:

First Floor - Reflective Ceiling Plan

DWG NO: 14_102 REVISION: A
SCALE 1:100 @ A1 DRAWN: EK

CONSTRUCTION