



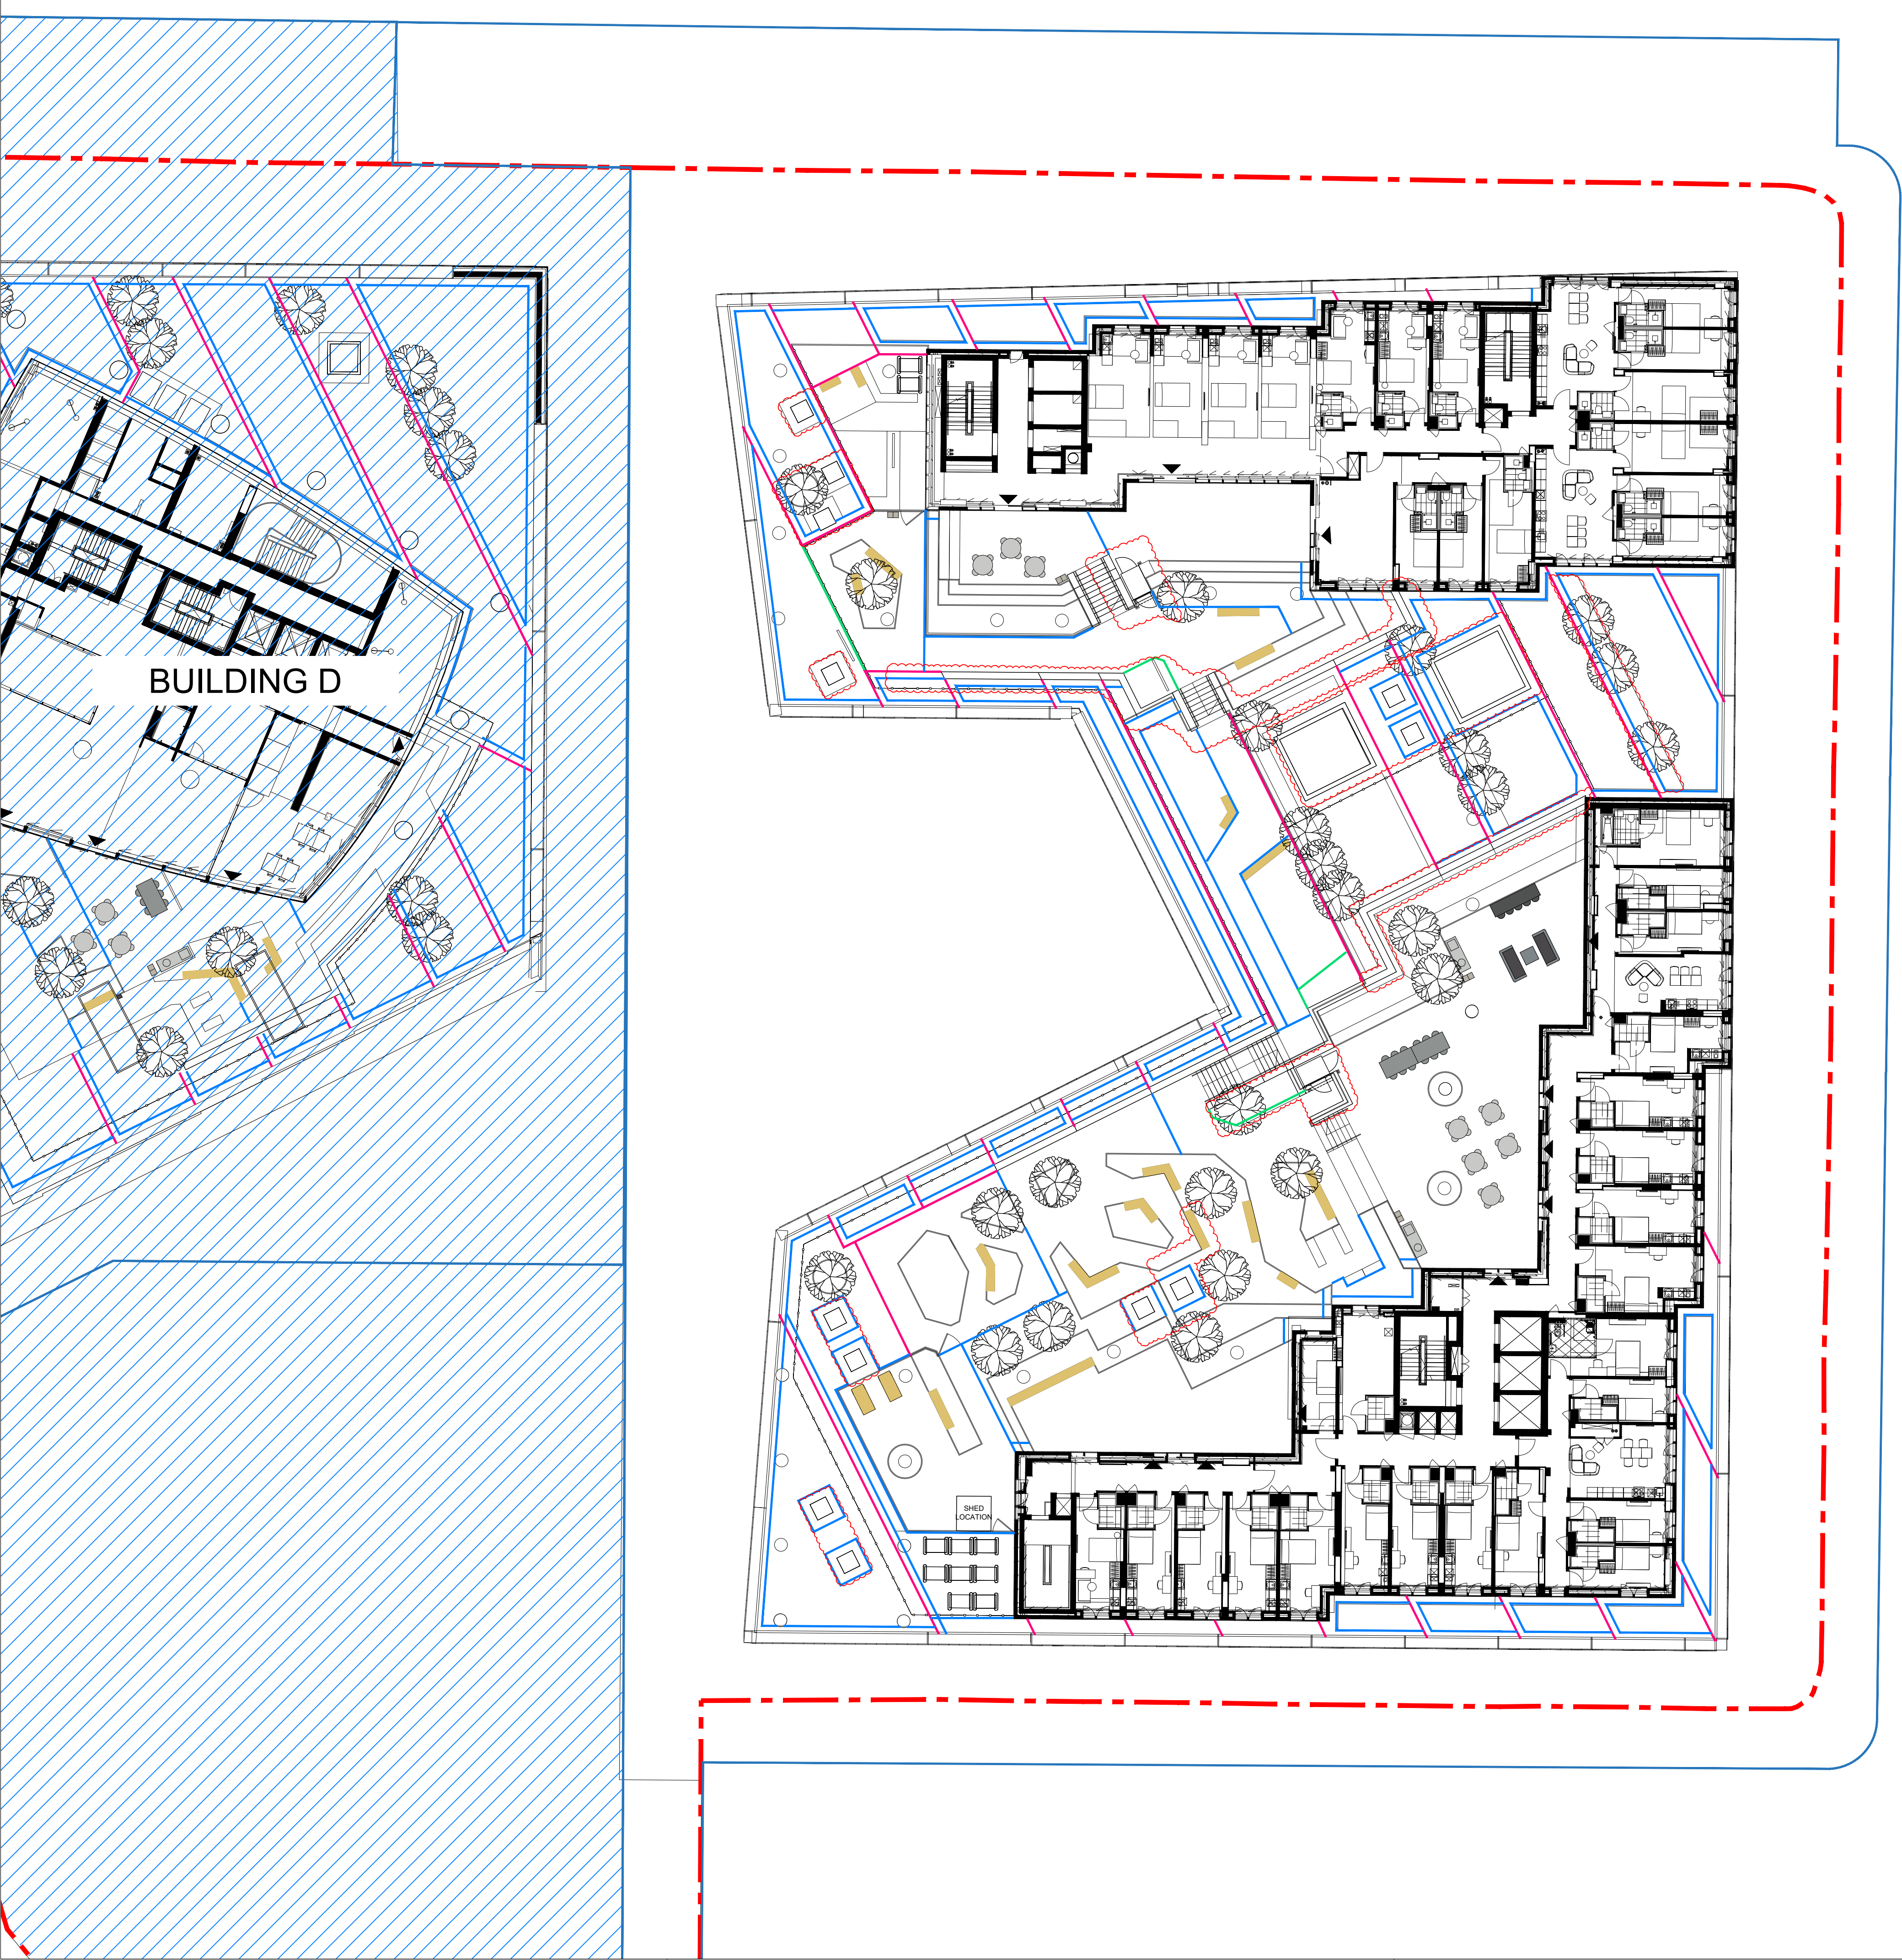

- NOTES
1. This drawing is to be read in conjunction with all other drawings and specifications.
 2. Do not scale off this drawing. Written dimensions to be taken only.
 3. Any discrepancies found between this drawing and other drawings and specifications in the construction documents must be referred to the Landscape Architect prior to work commencing.
 4. This drawing must not be copied in whole or in part without prior written consent of Optimised Environments Ltd.
 5. Survey information is based upon aspect surveyors Topographical as Survey.

CDM INFORMATION

KEY PLAN

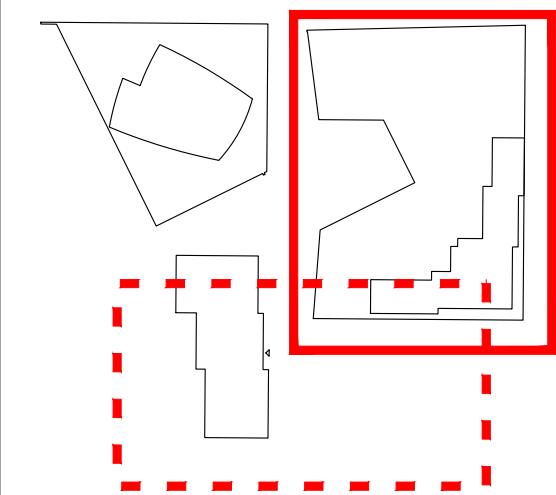

12	Walls repositioned and Gravel trims added	CO	08.05.24
11	ET Updated	CO	05.03.24
10	ET Updated in accordance with GA	SB	26.02.24
09	ET Updated	SB	05.02.24
08	ET Updated in accordance with GA	SB	29.01.24
07	Linework and ET Updated	SB	09.01.24
06	Linework and ET Updated	SB	19.09.23
05	REINSTATED TREES	SB	23.08.23
04	Architectural Update	CO	15.08.23
03	Architectural Update	CO	27.04.23
02	Printing Issue	CO	24.02.23
01	Podium Layout Update	CO	22.02.23
-	STAGE 4 UPDATE	CO	15.12.22
Issue	Revision	Initial	Date

open
optimised environments

optimised environments ltd

EDINBURGH 2nd Floor | Quatermile Twp | 2 Lister Square | Edinburgh | EH3 9GL
t: 0131 221 9820 | e: optimisedenvironments.com

LONDON Wanford Court | 23 Throgmorton Street | London | EC2N 3AT
t: 020 79474562 | e: optimisedenvironments.com

MANCHESTER 13 Swan Street | Manchester | M4 5JJ
t: 0161 696 7550 | e: optimisedenvironments.com

Client

Downing Living (Manchester) Ltd


Project

Podium Layout Update

Manchester

Drawing Title

**BUILDING A B
EDGE TYPES PODIUM**

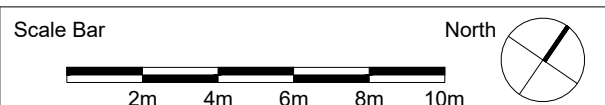

Scale: 1:200@A1 Date: Jan 2022

By: CM Status: TENDER

Checked: AW Approved: AW

Drawing Number
M90183_AB_L214

Rev
12