


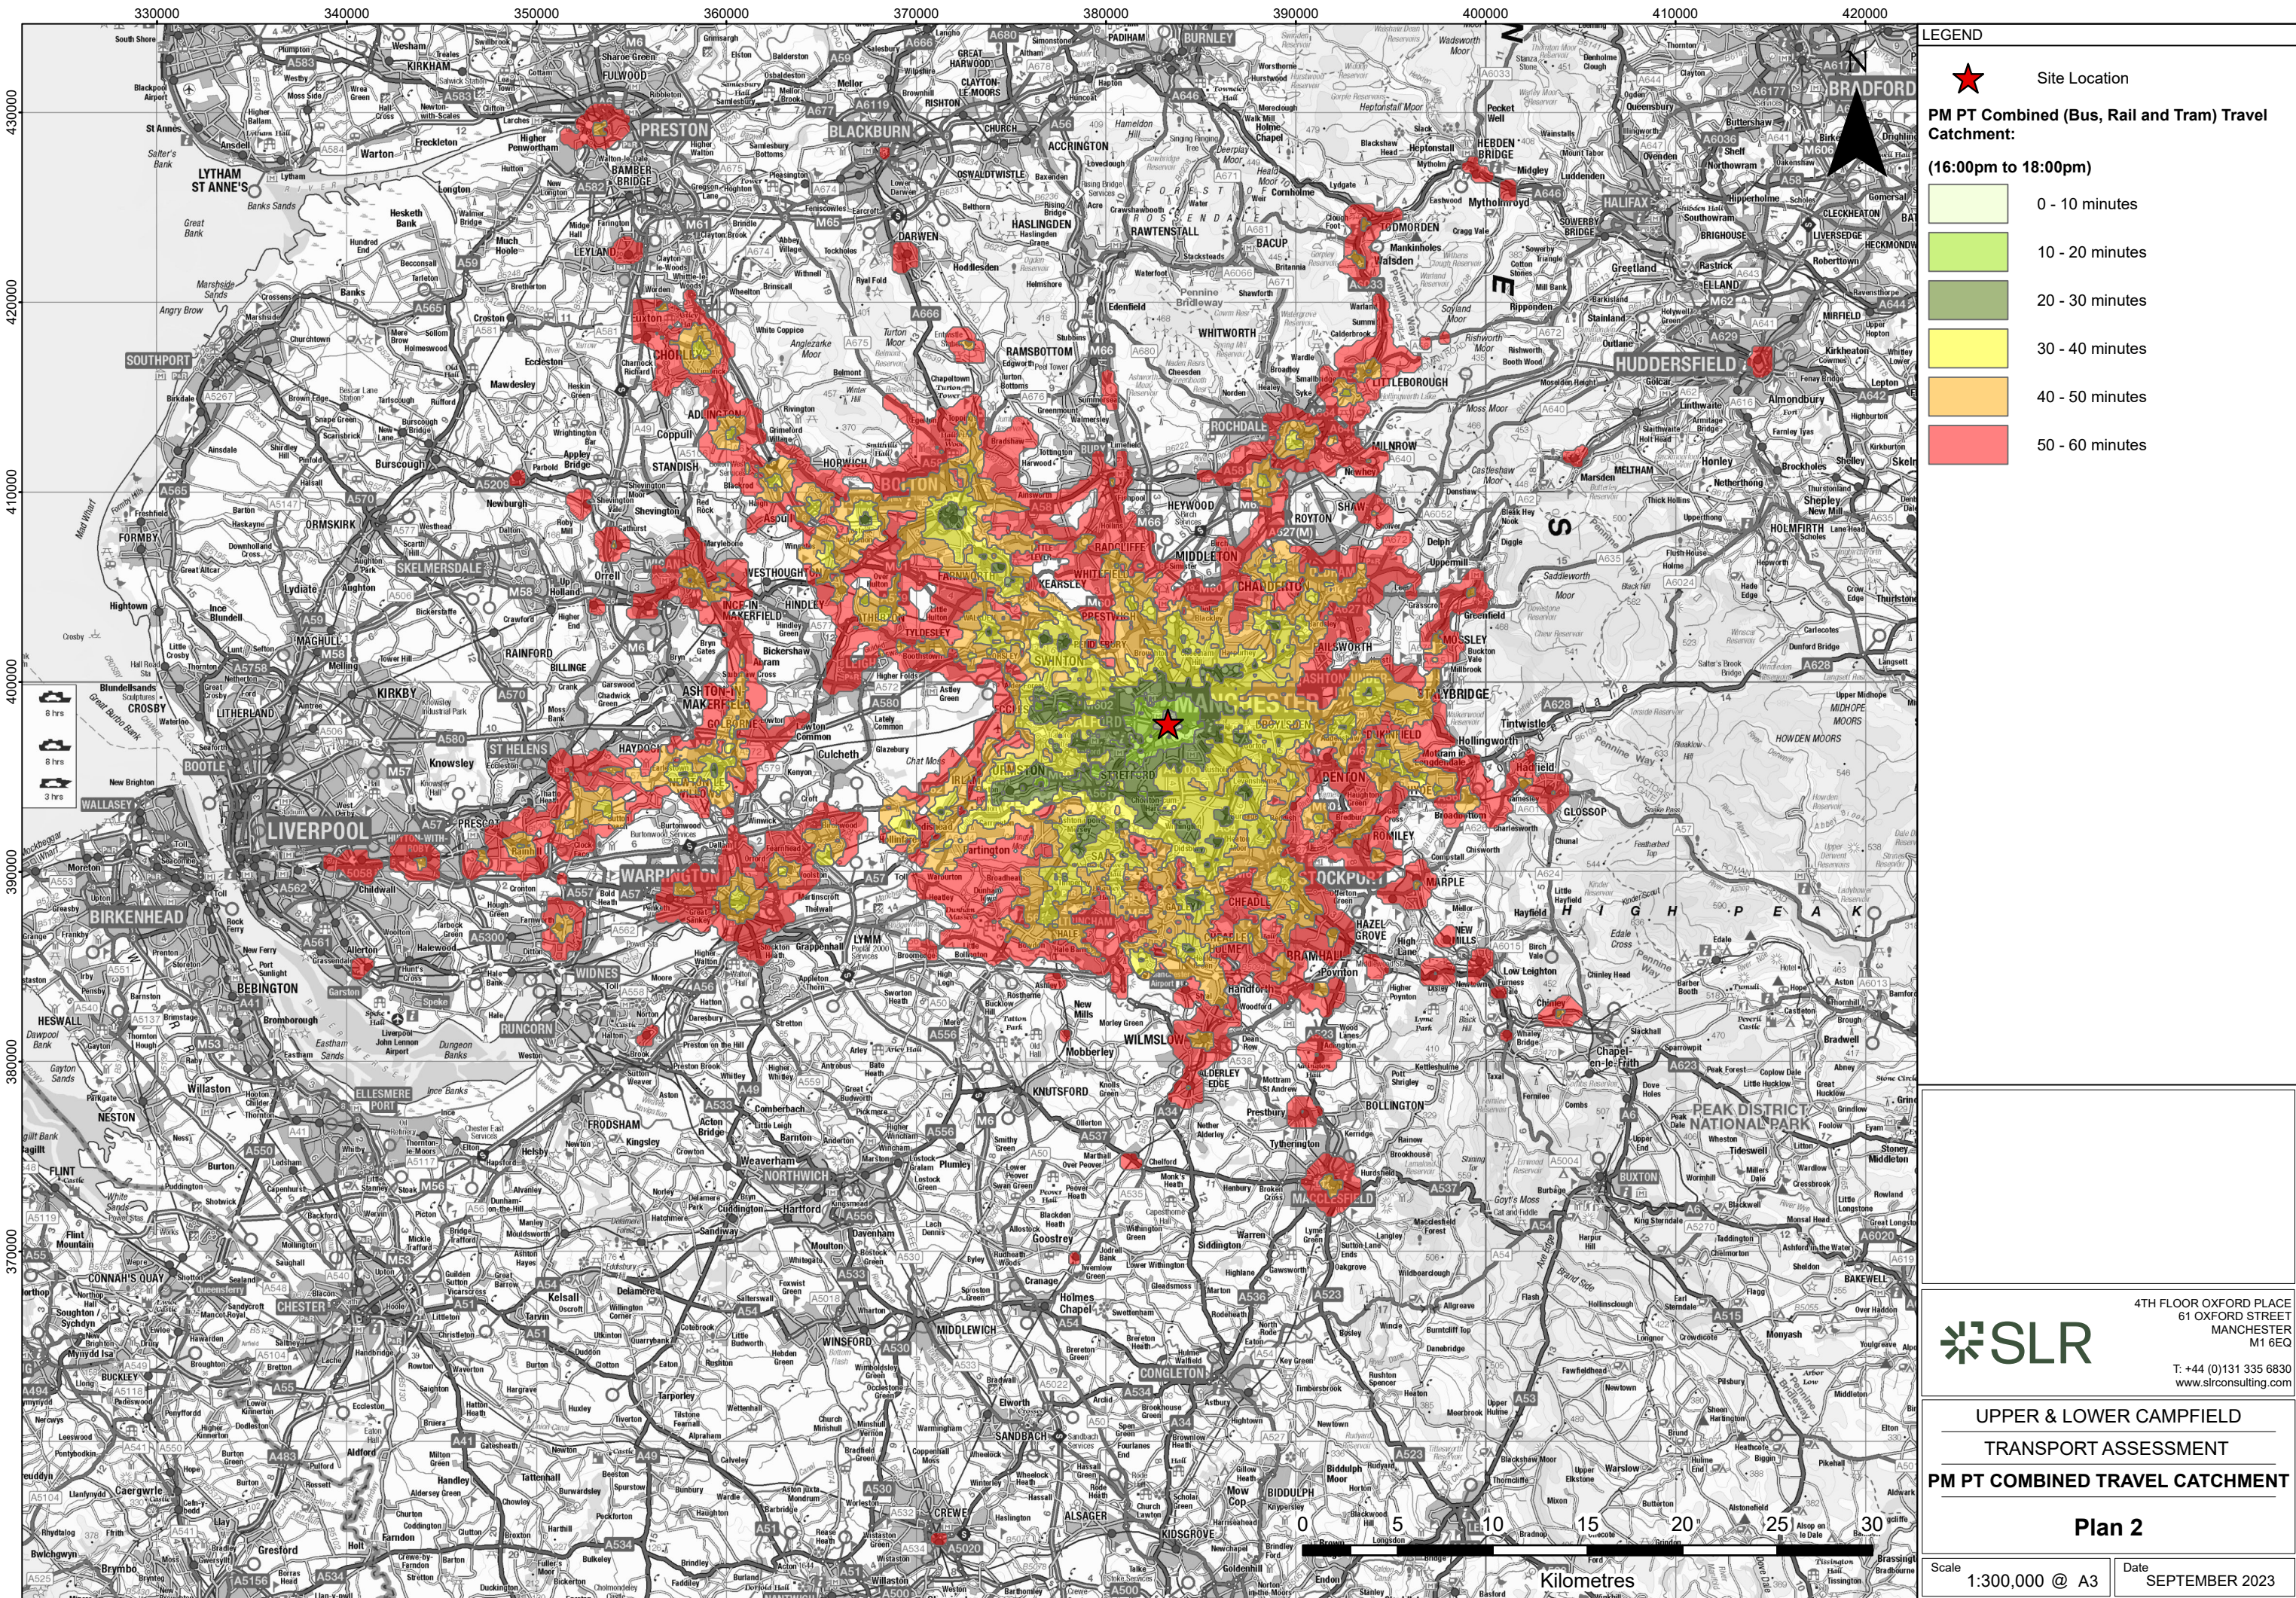

LEGEND

★ Site Location

PM PT Combined (Bus, Rail and Tram) Travel Catchment:

(16:00pm to 18:00pm)

- 0 - 10 minutes
- 10 - 20 minutes
- 20 - 30 minutes
- 30 - 40 minutes
- 40 - 50 minutes
- 50 - 60 minutes

SLR


4TH FLOOR OXFORD PLACE
61 OXFORD STREET
MANCHESTER
M1 6EQ

T: +44 (0)131 335 6830
www.slrconsulting.com

**UPPER & LOWER CAMPFIELD
TRANSPORT ASSESSMENT
PM PT COMBINED TRAVEL CATCHMENT**

Plan 2

Scale 1:300,000 @ A3 Date SEPTEMBER 2023

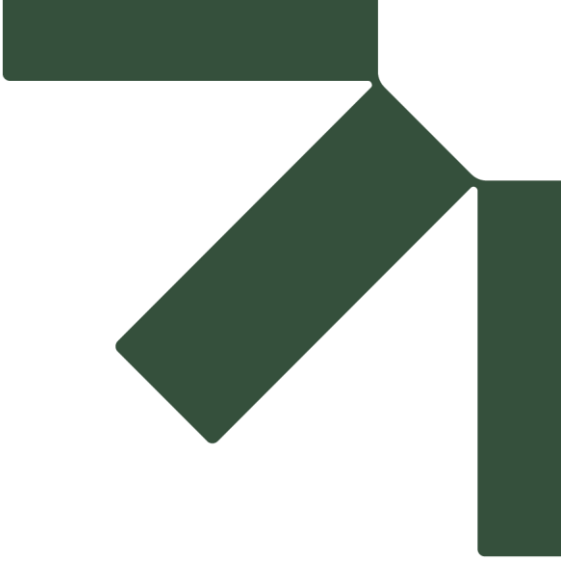

Appendix A Site Plan


Full Travel Plan

Campfield Development, Enterprise City

Allied London Campfield Developments Limited

SLR Project No.: 415.064618.00001

31 May 2024


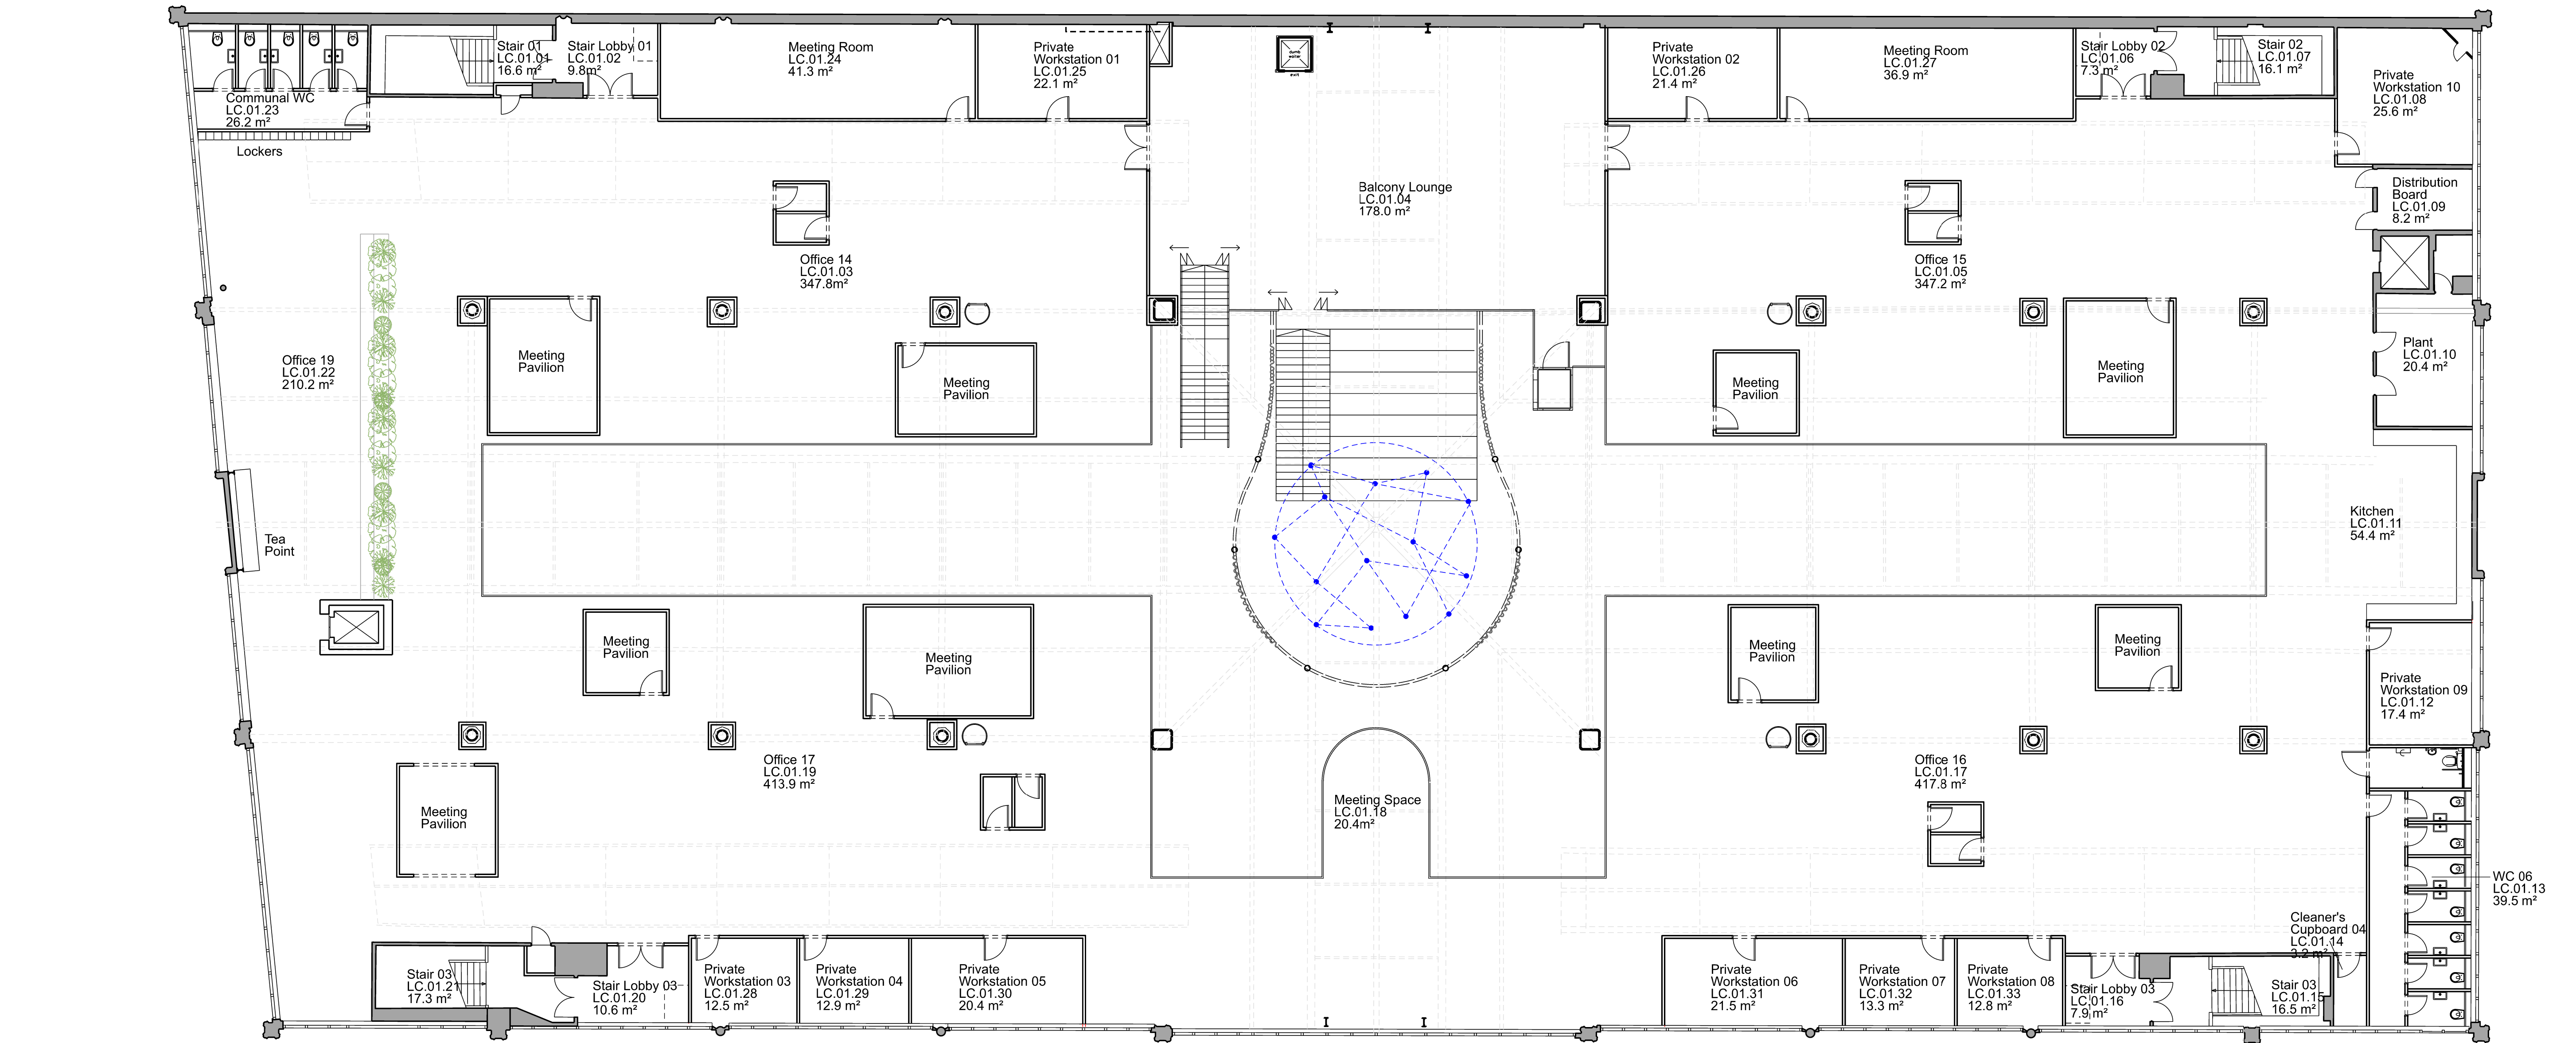


Proposed Plan - First Floor

Notes:

Do not scale from this drawing.
All dimensions are in millimetres unless otherwise noted.
All dimensions to be checked on site before proceeding with work.
All omissions and discrepancies to be reported in writing to Project 3 Architects Ltd.
Areas indicated on this drawing are approximate and indicative only.
© Project 3 Architects Limited Registered in England & Wales Number 08021795.

Rev:	Date:	Description:	By:
P01	14/07/23	First Issue	ws
P02	09/08/23	Riser added	ws
P03	14/09/23	Meeting rooms added	ws

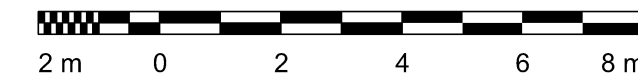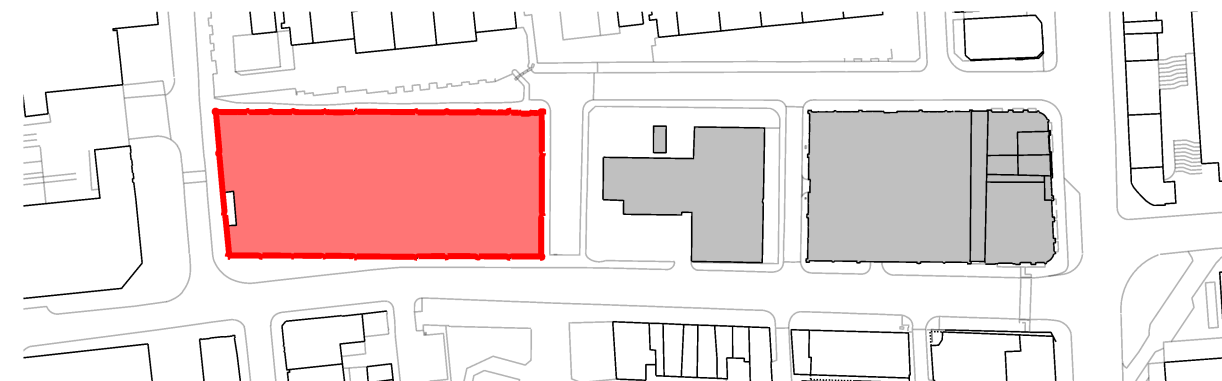

PROJECT3
architects

4 back grafton street
altrincham
cheshire
WA14 1DY


0161 233 0575
mail@project3architects.com
www.project3architects.com

Project:
Lower Campfield
Liverpool Road, Manchester
Title:
Proposed Floor Plans
First Floor
Status:
PLANNING
Drawing Number:
0774-P3A-XX-X_DR-A-05021

Scale @ ISO A1:
1:125
Revision:
P03




	DRAWING PROPOSED GROUND FLOOR			
--	---	--	---	---

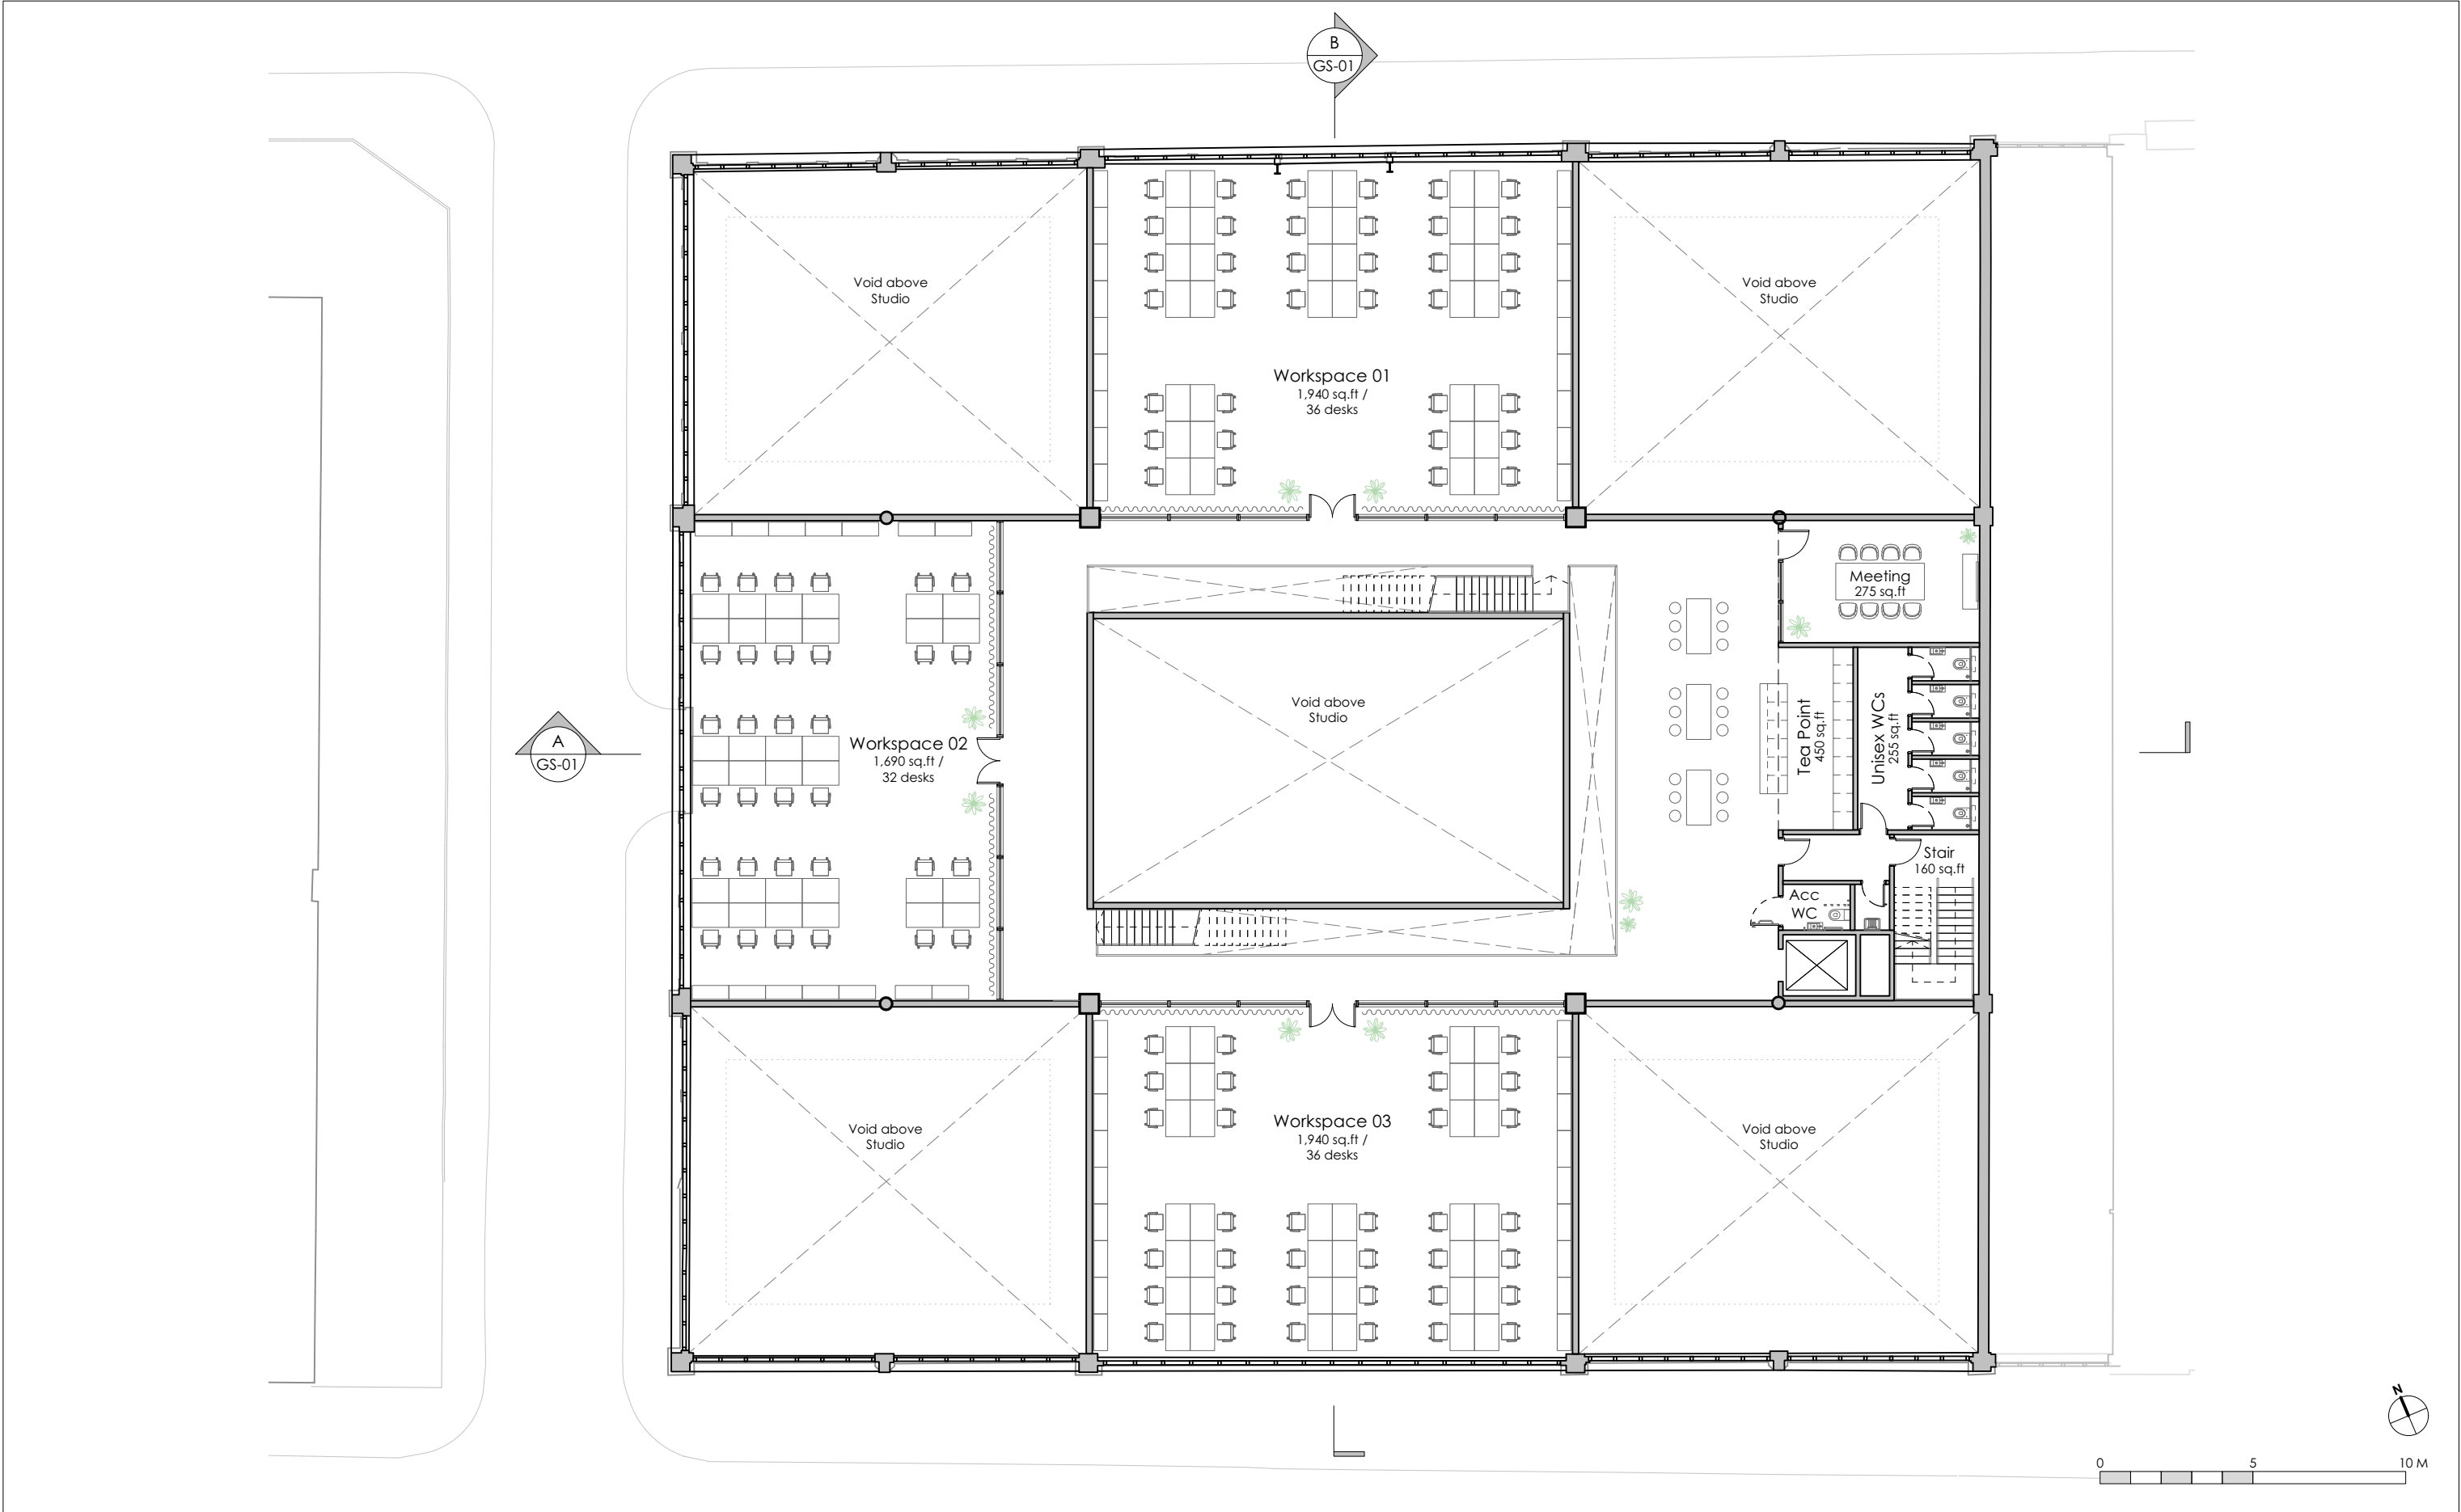

	DRAWING <i>PROPOSED MEZZANINE FLOOR</i>	
	SCALE <i>1:200 at A3</i>	PROJECT NUMBER <i>23-058</i>
	DATE <i>Aug 2023</i>	DRAWING STATUS <i>Planning</i>
	DWG No. <i>UC_GA-01</i>	REVISION <i>P3</i>
PROJECT <i>Upper Campfield</i>		

<i>P3</i>	<i>Planning</i>	<i>13/09/23</i>	General Notes: All dimensions to be checked on site prior to commencement of any works, and/or preparation of any shop drawings. Sizes of and dimensions to any structural elements are indicative only. See structural engineers drawings for actual sizes / dimensions. Sizes of and dimensions to any service elements are indicative only. See service engineers drawings for actual sizes and dimensions. This drawing to be read in conjunction with all other Architect's drawings, specifications and other Consultants' information. All proprietary systems shown on this drawing are to be installed strictly in accordance with the Manufacturers/Suppliers recommended details. Any discrepancies between information shown on this drawing and any other contract information or manufacturers/suppliers recommendations is to be brought to the attention of the Architect.
<i>P2</i>	<i>Planning</i>	<i>04/09/23</i>	
<i>P1</i>	<i>Planning: Public Consultation</i>	<i>31/08/23</i>	
STATUS	REVISION	DATE	
DO NOT SCALE FROM THIS DRAWING.			

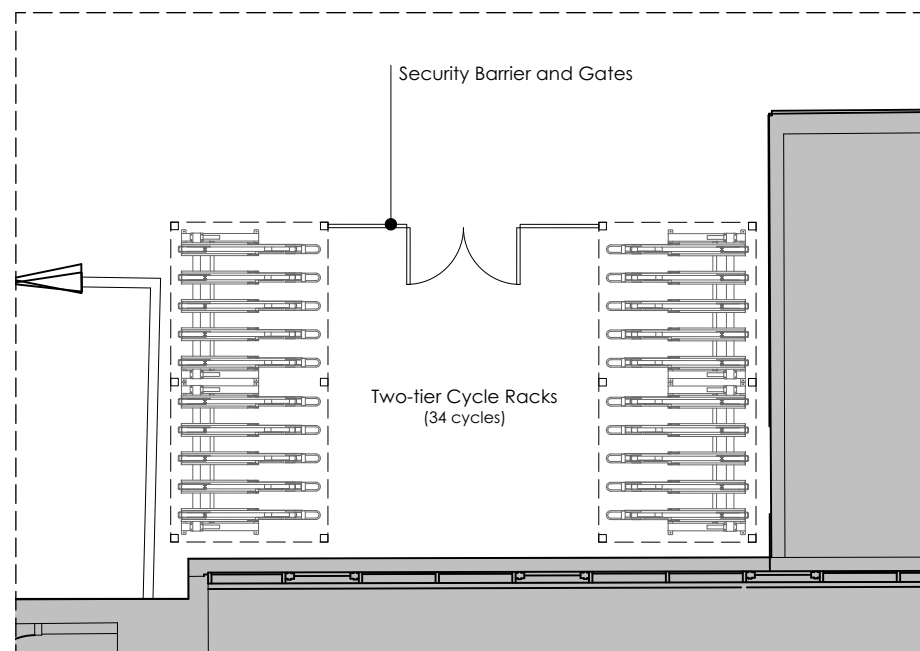

DETAILED PLAN
1:100 at A3

PROPOSED WORKS

- Install a secure external cycle store to the rear of Castlefield House, which serves both Lower and Upper Campfield
- Provide two levels of security - the existing fence and lockable gates, along with a new lockable enclosure around the cycle racks.
- The cycle racks will be two-tier
- Total quantity of cycle racks will be 34.




SKETCH - SK-01
Cycle Parking at Castlefield House


14th Sept 2023
Scales as Noted

PROJECT

Campfield Planning Submission

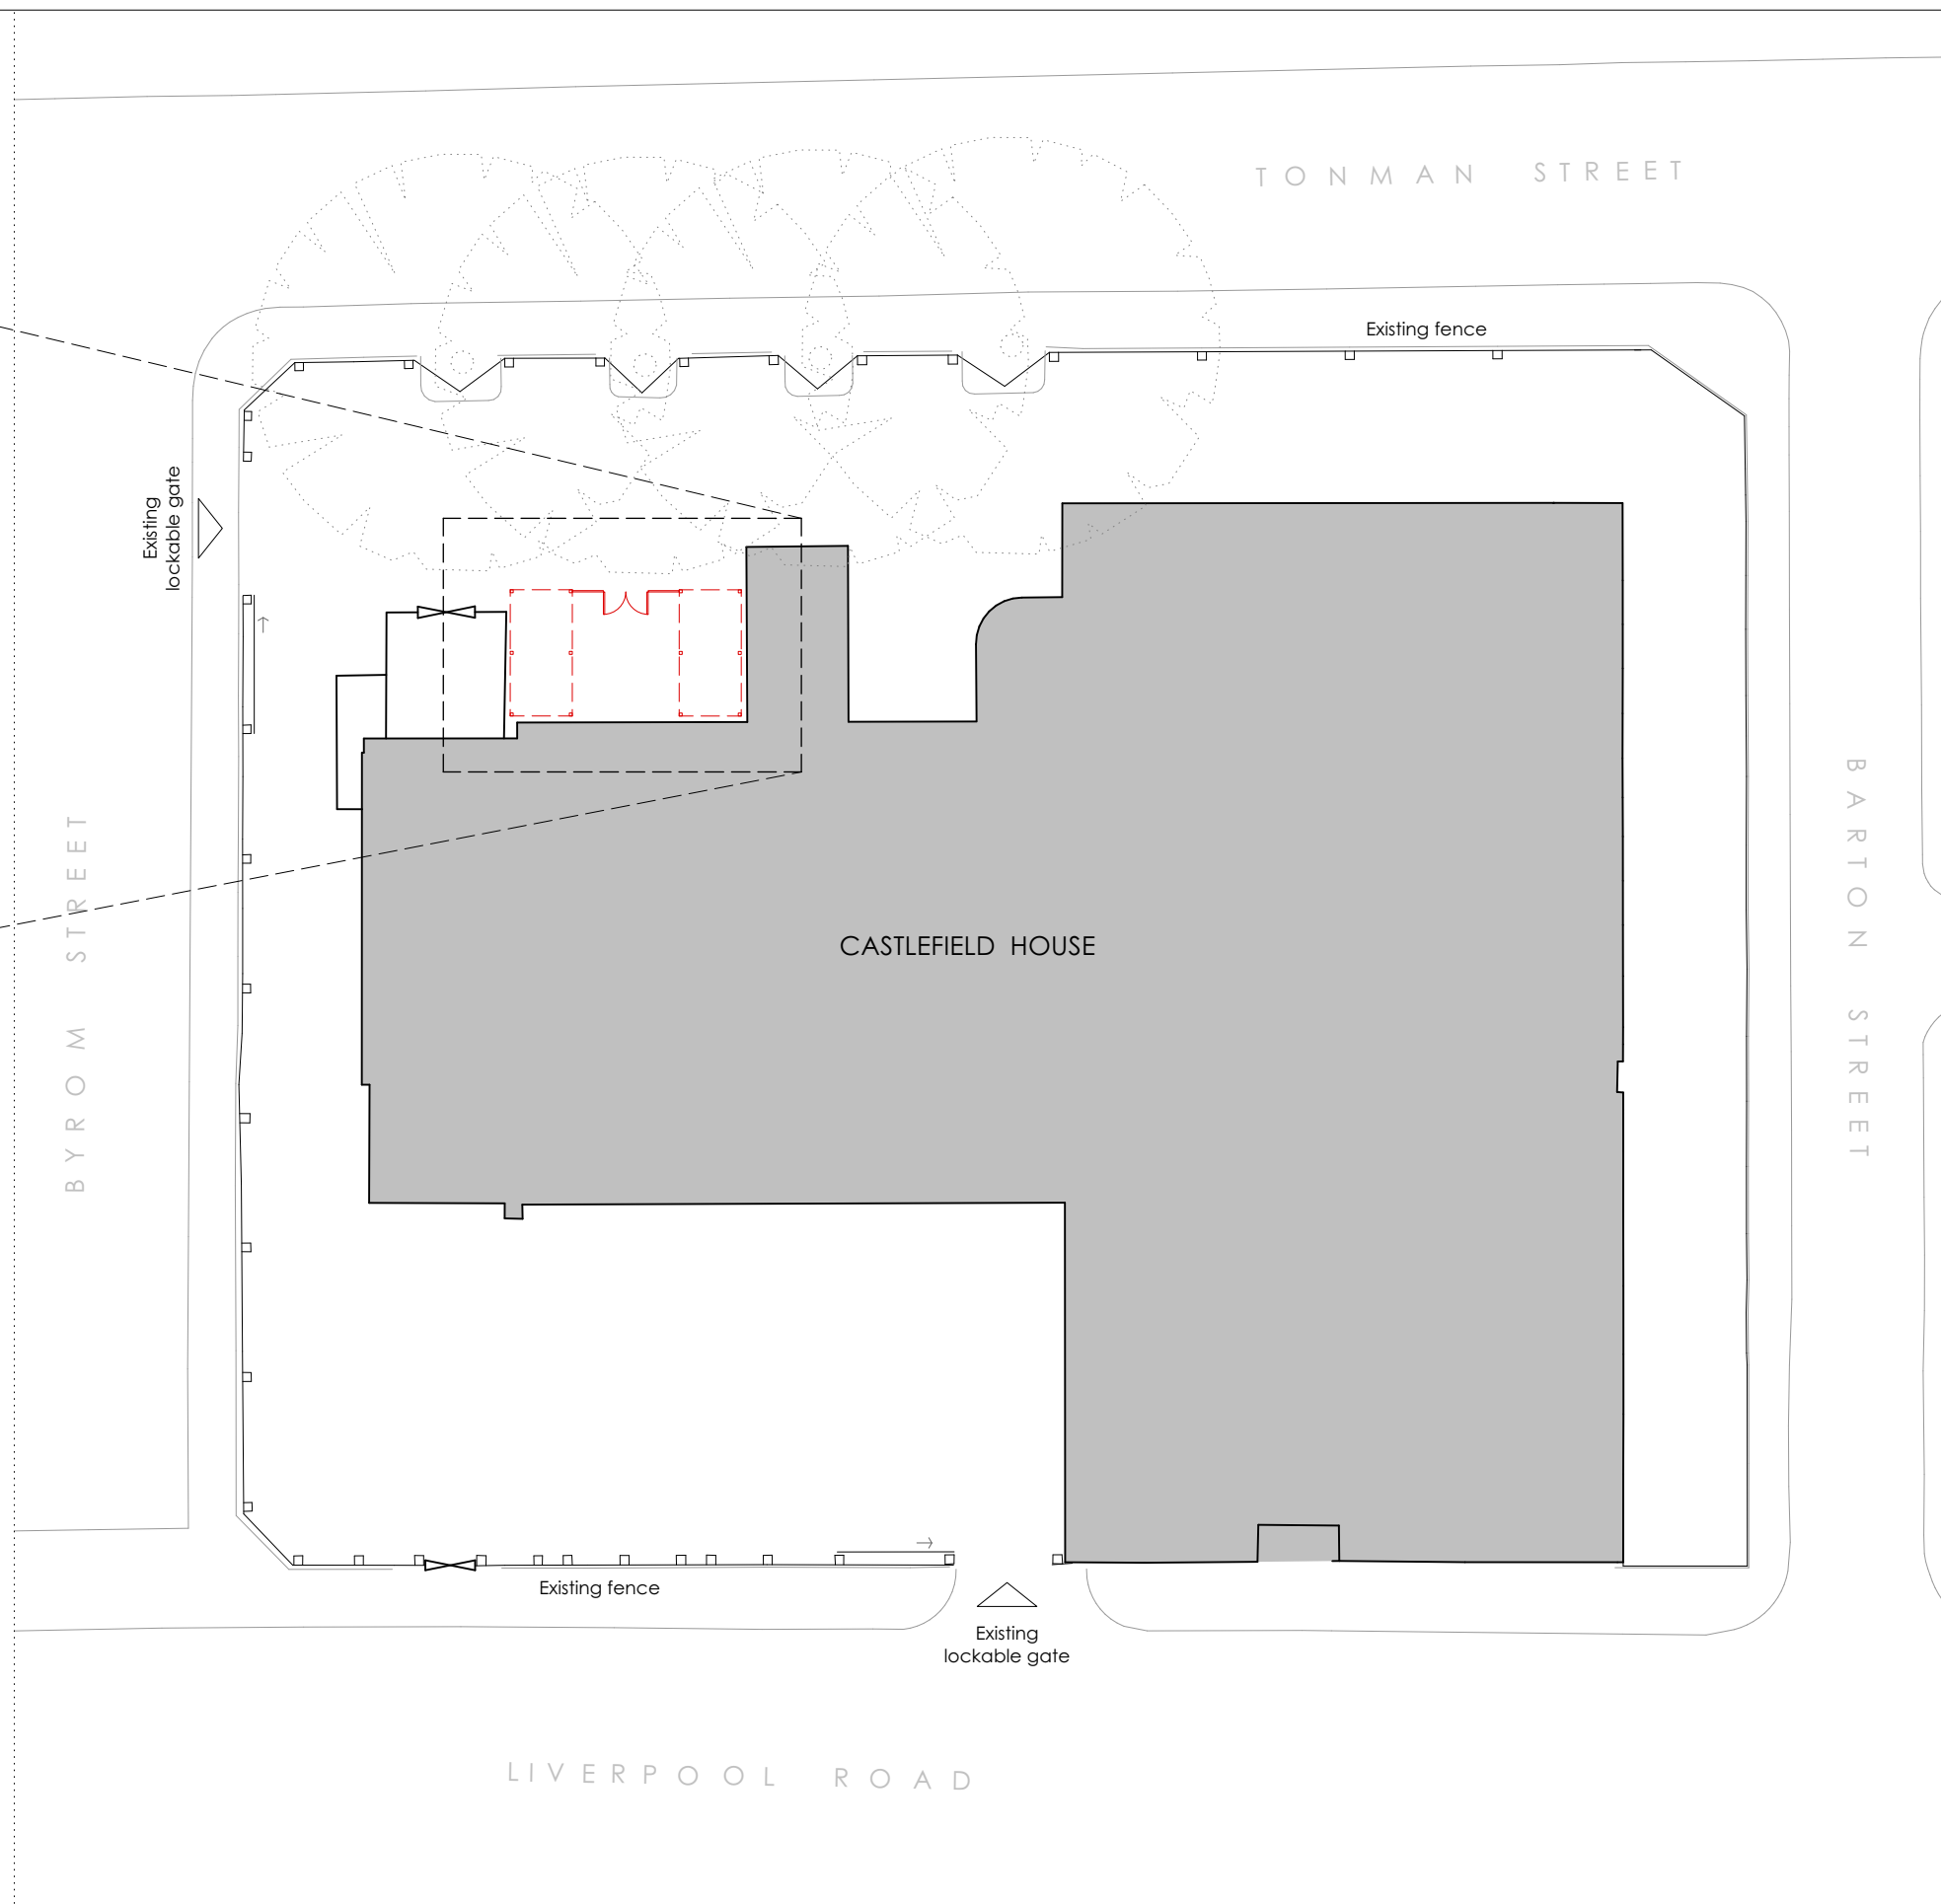

PLAN SHOWING PROPOSED LOCATION OF CYCLE RACKS
1:250 at A3

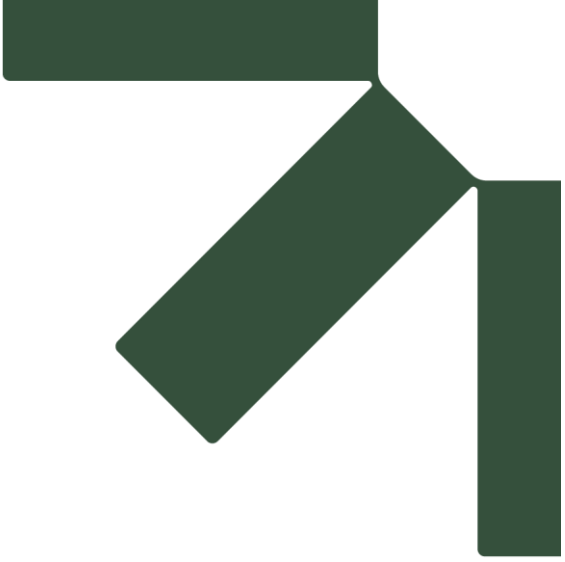

Appendix B Example Travel Survey

Full Travel Plan

Campfield Development, Enterprise City

Allied London Campfield Developments Limited

SLR Project No.: 415.064618.00001

31 May 2024

Travel Survey

Please complete this Survey by _____

1 Name* _____
Providing your name is not essential but it does help us target measures in the right areas.

2 Home Postcode/Street name _____

3 Gender
1 ☐ Male 2 ☐ Female

4 Age
1 ☐ Under 25 4 ☐ 45-54
2 ☐ 25-34 5 ☐ 55 or Over
3 ☐ 35-44

5 Is your work?
1 ☐ Full Time 2 ☐ Part Time

6 What are your normal start/finish times?
Days _____ Start Time _____
Finish Time _____

If you have other variable working hours please specify

7 On your normal trip to Campfield, which form of transport do you usually use?

- 1 ☐ Car (as driver on my own)
2 ☐ Car (as passenger or as driver with passenger)
3 ☐ Bus
4 ☐ Train
5 ☐ Tram
6 ☐ Motorbike
7 ☐ Bicycle
8 ☐ Walk
9 ☐ Other (specify)

10 ☐ If you travel by different modes on different days/times of the year please specify

8 How long does it normally take you to travel to work?

- 1 ☐ 0 to 15 minutes
2 ☐ 16 to 30 minutes
3 ☐ 31 to 60 minutes
4 ☐ 61 to 90 minutes
5 ☐ More than 90 minutes

9 Do you have a Disability that may affect your travel arrangements?
1 ☐ Yes 2 ☐ No

10

If a 'Car driver' where do you park?

11 If you have indicated 'Car driver' in Q7, what are the main reasons for doing so? (tick 3 most applicable)

- 1 ☐ Need for business travel during day
2 ☐ Giving a lift to others
3 ☐ Health reasons
4 ☐ Faster than other modes of transport
5 ☐ More convenient than alternative
6 ☐ Need to travel off site at lunchtime
7 ☐ No alternative available
8 ☐ Other (specify)

12 Are you aware that Campfield has a live Travel Plan?

- 1 ☐ Yes
2 ☐ No

13 Which of the following changes would encourage you to use green transport. Please tick the 3 most applicable.

- 1 ☐ Financial help on the cost of tickets
2 ☐ Flexible working patterns
3 ☐ Personalised journey plan
4 ☐ Better Travel Information
5 ☐ More convenient bus service
6 ☐ Cycle to Work Scheme
(tax breaks on cycle purchases)
7 ☐ Other (specify)

14 If you indicated 'Car Driver' in Q7, what other mode of transport would you consider if you could not bring your car to the site? (tick all that apply)

- 1 ☐ Bus
2 ☐ Train
3 ☐ Tram
4 ☐ Bicycle
5 ☐ Car passenger
6 ☐ Walk
7 ☐ Motorbike
8 ☐ None
9 ☐ Other (specify)

15 Do you feel well informed about your sustainable travel options to the site? Please also add your comments.

- 1 ☐ Yes
2 ☐ No

16 Your views and ideas are important, so please add any other comments.



Making Sustainability Happen