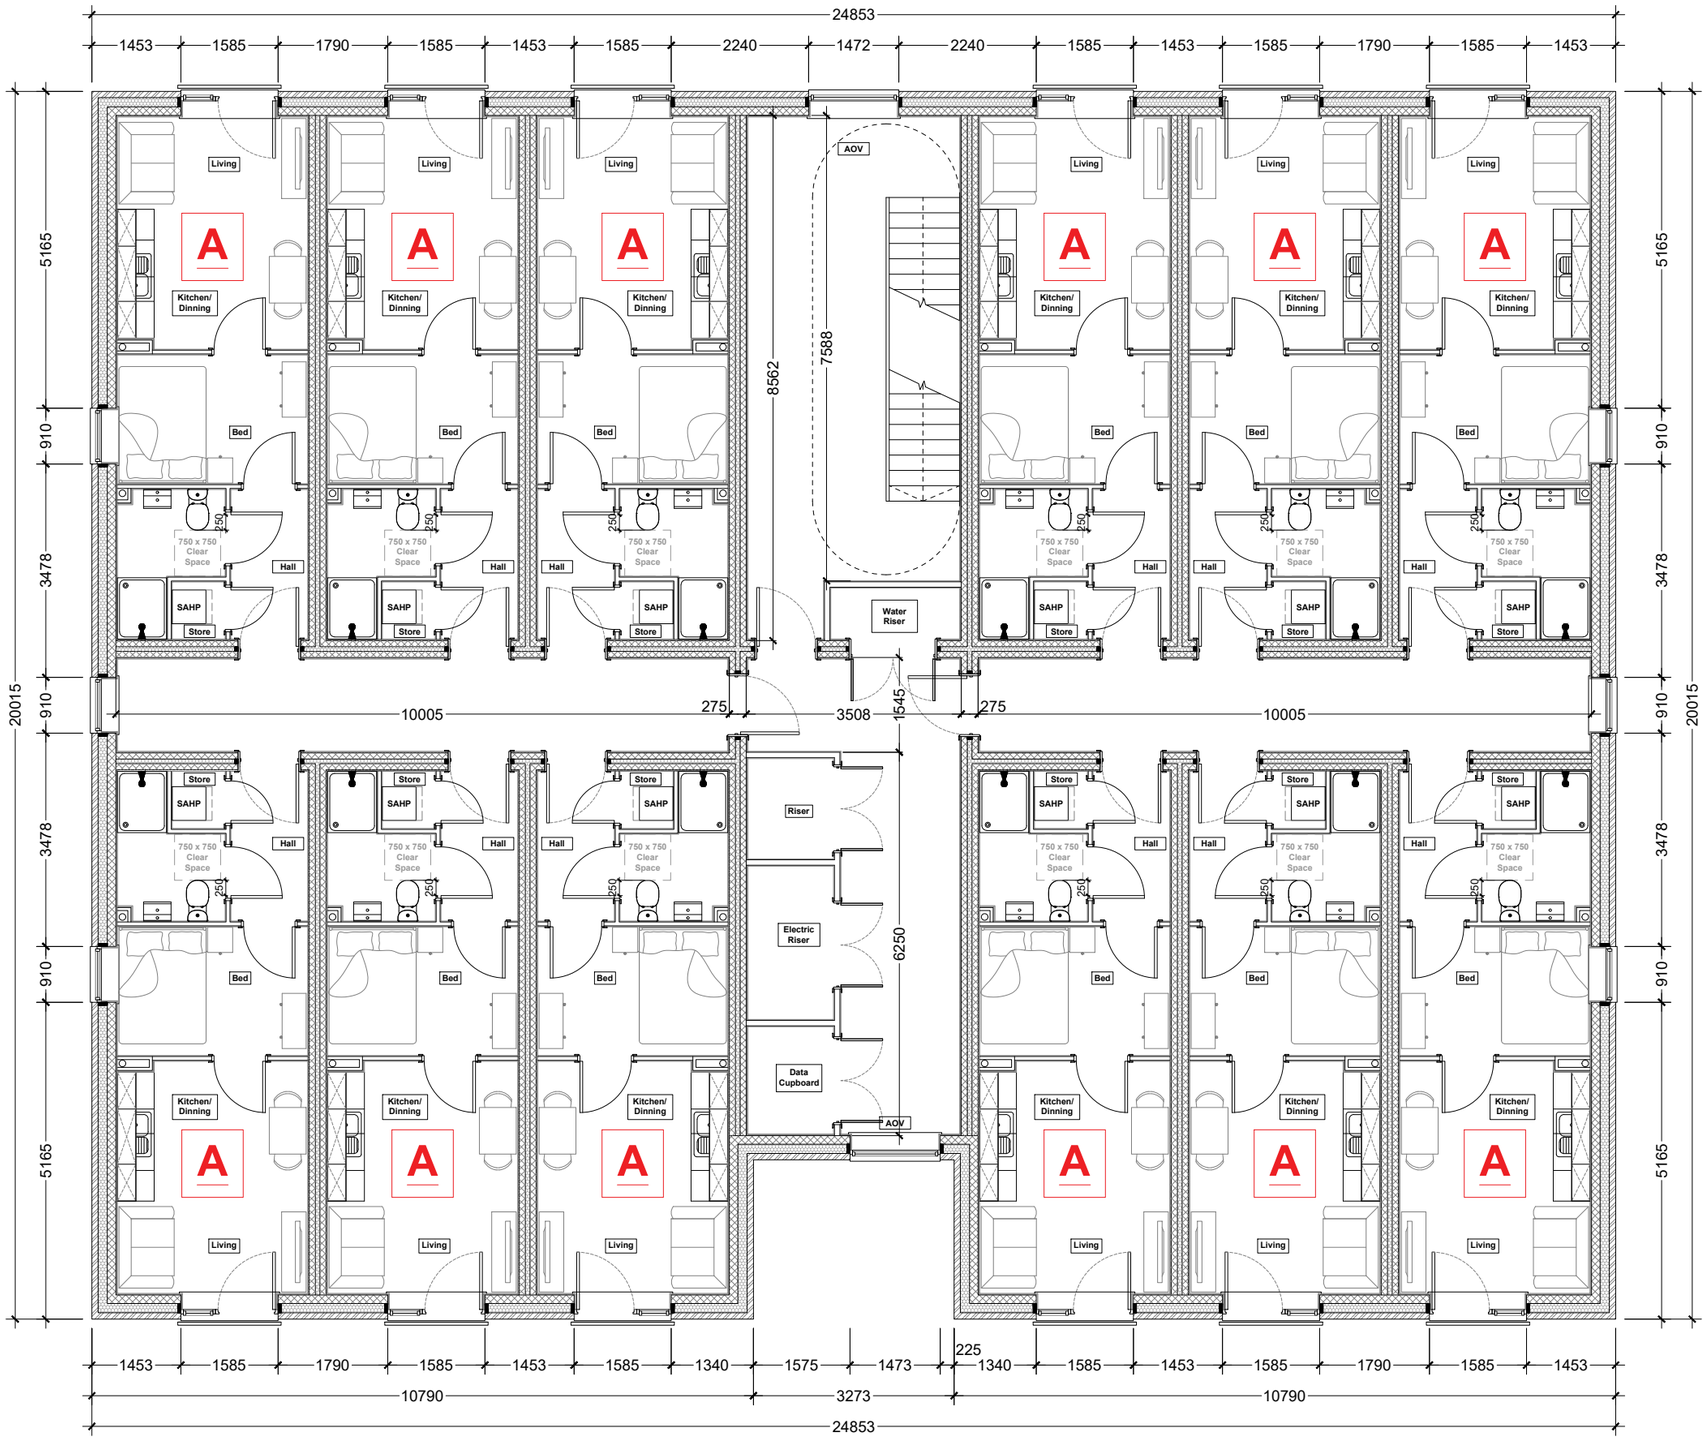


Mount Road Proposed - First Floor
Apartment A - 26.41m²/284ft²
Perimeter 94.93m
External Area - 488.92m²
Internal Area - 449.99m²
NIA/GIA - 70.42%

0 1 2 3 4 5 m
SCALE BAR 1:100

Wall Type

Internal S/W stud partition:
Stud size and Plasterboard tbc

325mm party wall:
12.5mm plasterboard on dot and dabs. 100mm blockwork, 75mm quilt insulation.

417.5mm External Wall:
102.5mm facing brick as per site materials schedule, 150mm full fill cavity with *'Springvale Ecobead Platinum'*, 140mm 10Kn/7Kn block work, 12.5mm plasterboard on dot and dabs

Revision	Date	Amendment	Initials
-	-	-	-

Development
MOUNT ROAD
Location
GORTON, MACNHESTER
Marketing Name
-
Drawing Title
Centrepoints Apartments - First Floor GA Layout

Job No.	Drawing No.
KH007	**A-902-P-001**
Revision: -	Scale @ A3: 1:100
Drawn By: ATL	Date: 09.05.23
Checked by: -	Date Checked: -

1st Floor, 103 Dalton Avenue, Birchwood Park, Warrington WA3 6YE
T: 01925 363108 W: www.kellenhomes.com
KELLEN HOMES

Z:\008 Mount Road, Gorton\01. Architects\02. Drawings\House Types\Apartments\Mount Road Apartments.dwg