



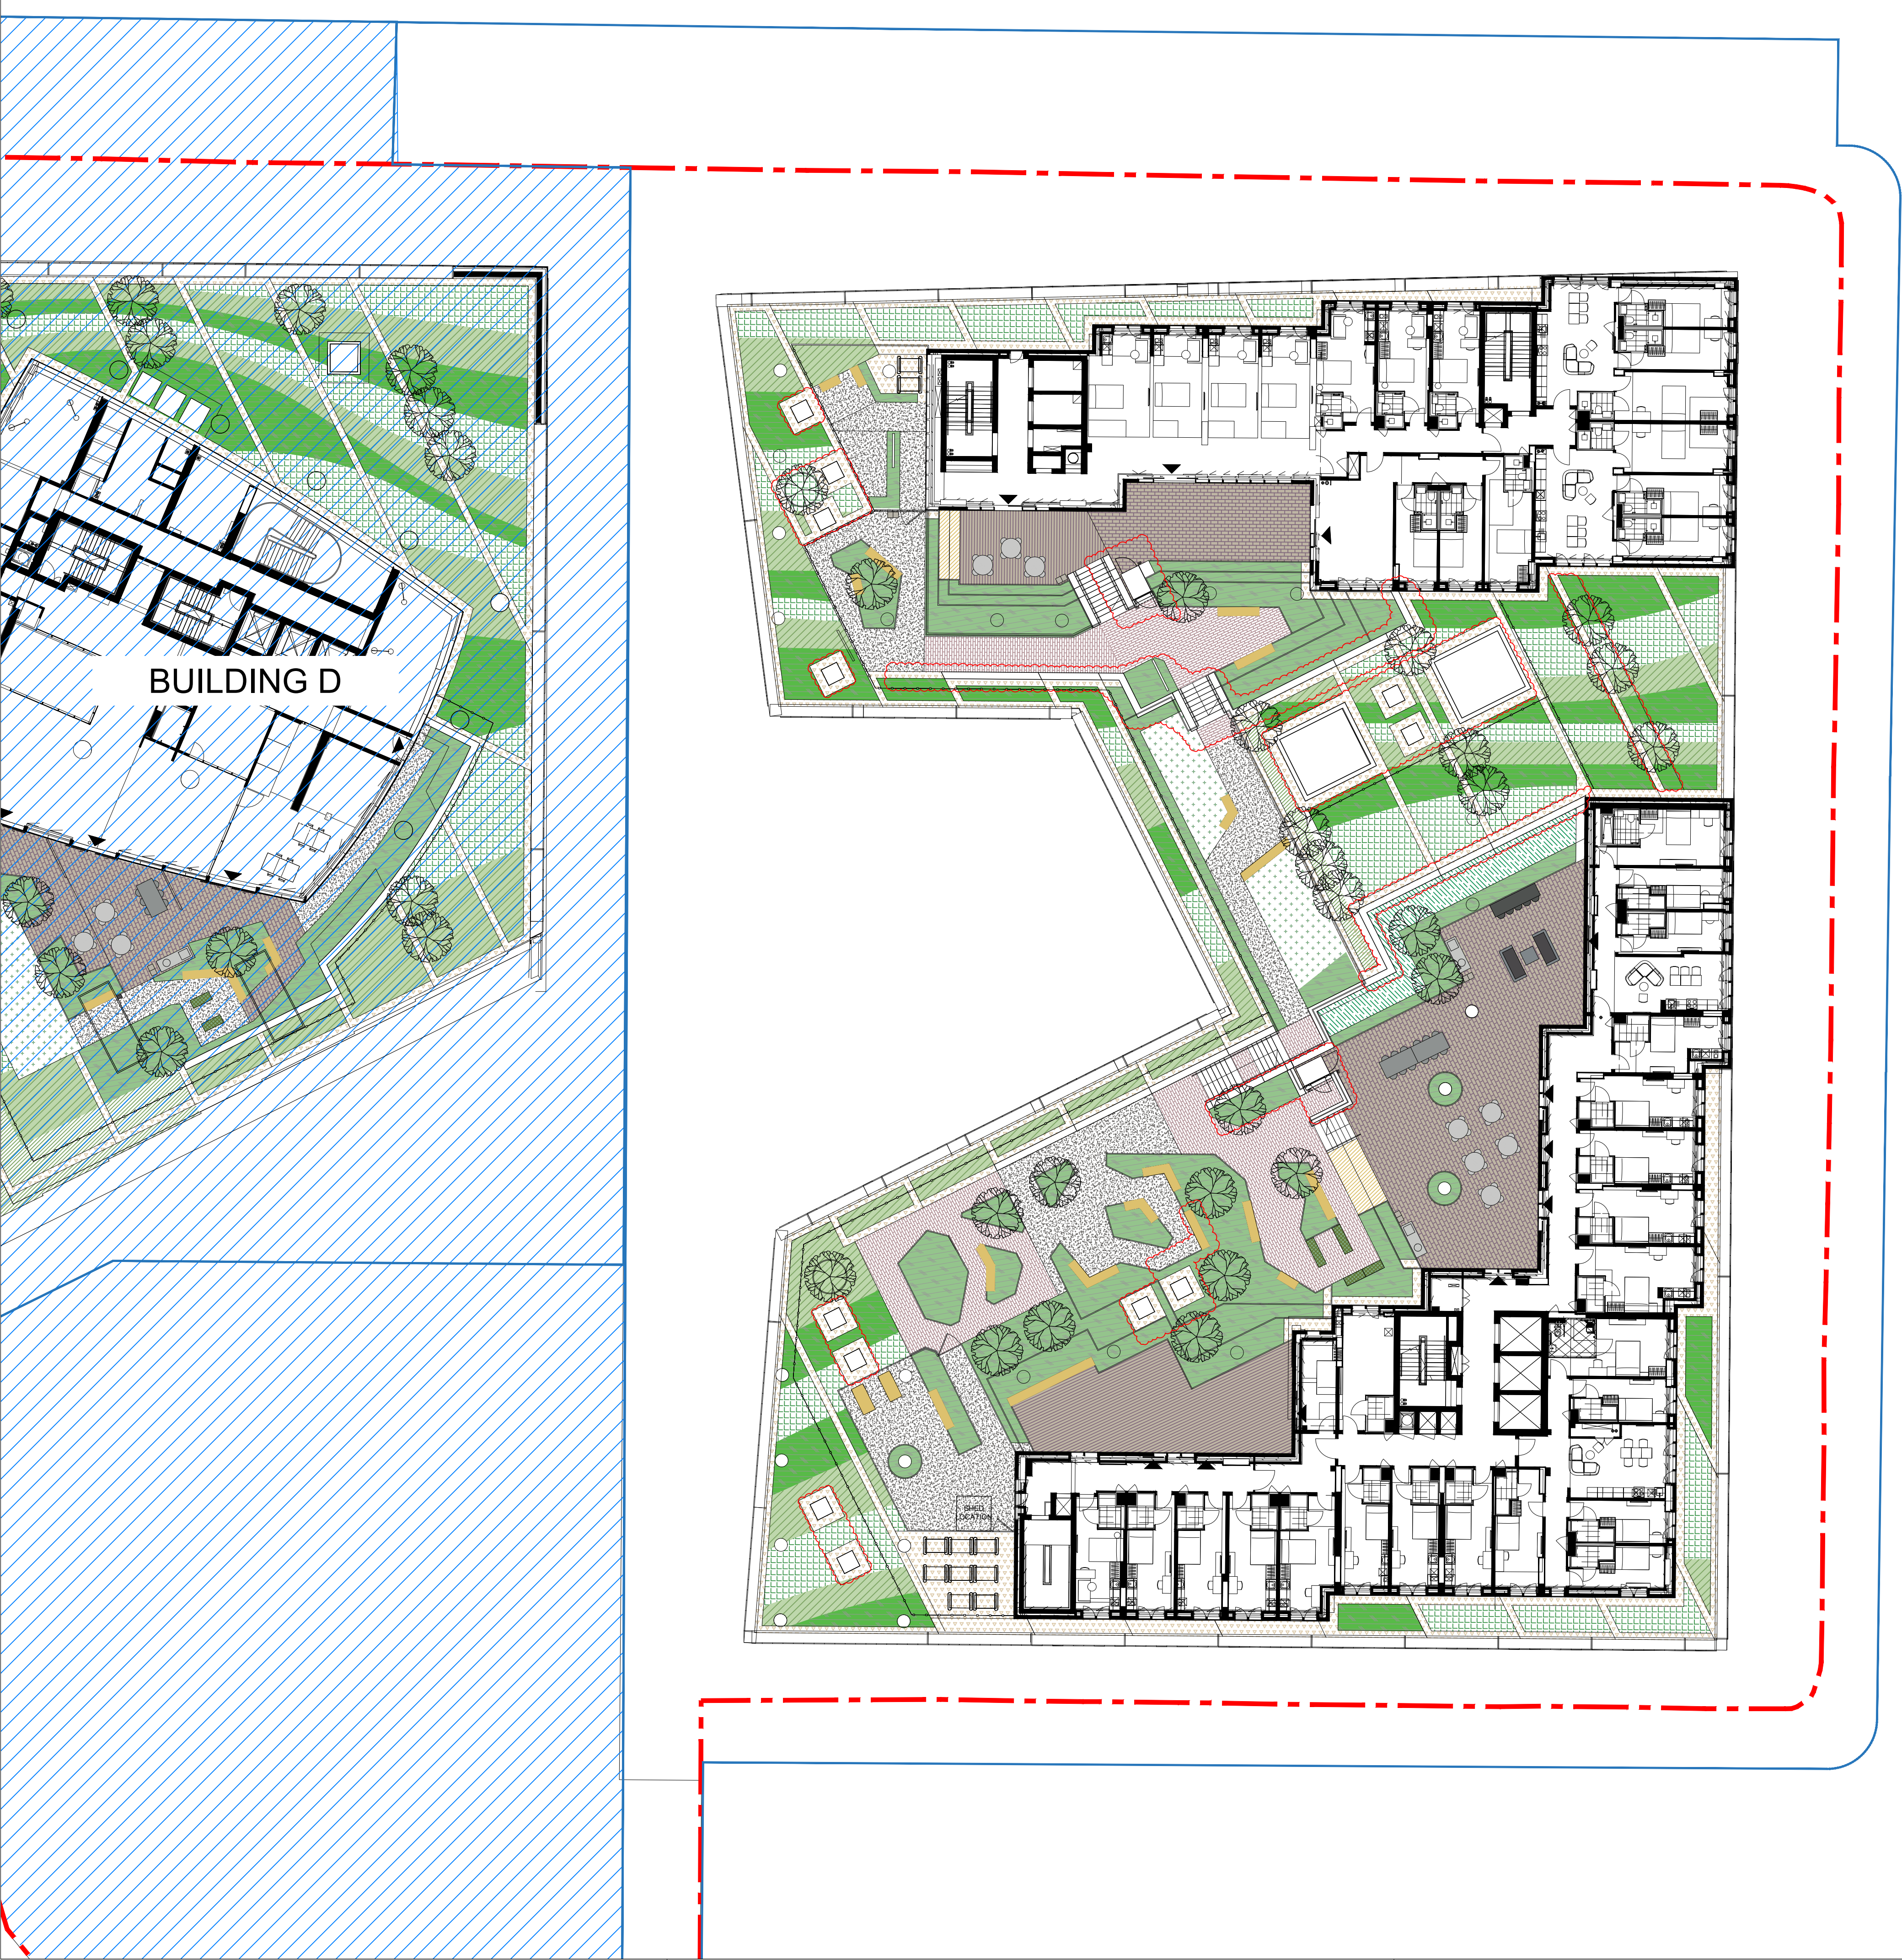

- NOTES
1. This drawing is to be read in conjunction with all other drawings and specifications.
 2. Do not scale off this drawing. Written dimensions to be taken only.
 3. Any discrepancies found between this drawing and other drawings and specifications in the construction documents must be referred to the Landscape Architect prior to work commencing.
 4. This drawing must not be copied in whole or in part without prior written consent of Optimised Environments Ltd.
 5. Survey information is based upon aspect surveyors Topographical as Survey.

CDM INFORMATION

KEY PLAN

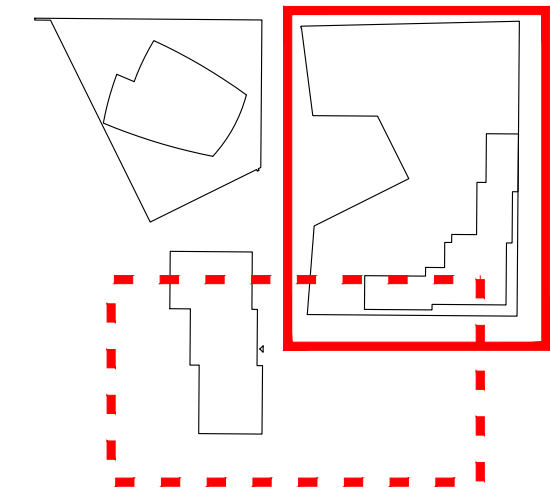

11	Walls repositioned and Gravel trials added	CO	08.05.24
10	BT Update and Tree Planters Added	CO	05.03.24
09	Updated in accordance with client instruction	SB	26.01.24
08	Updated in accordance with client instruction	SB	29.01.24
07	Linework and hatches Updated	SB	09.01.24
06	Linework and hatches Updated	SB	19.09.23
05	TREES REINSTATED AND HATCHES UPDATED	SB	23.08.23
04	Podium Architectural Update	CO	19.06.23
03	Podium Architectural Update	CO	27.04.23
02	Podium Update	CO	22.02.23
01	DWG Number Typo	CO	04.01.23
-	STAGE 4 UPDATE	CO	15.12.22
Issue	Revision	Initial	Date

open
optimised environments

optimised environments ltd
2nd Floor | Quartermile Two | 2 Lister Square | Edinburgh | EH3 9GL
t: 0131 221 9830 | e: optimisedenvironments.com
LONDON | Warford Court | 28 Throgmorton Street | London | EC2N 2AT
t: 020 79474562 | e: optimisedenvironments.com
MANCHESTER | 13 Swan Street | Manchester | M4 5JJ
t: 0161 696 7550 | e: optimisedenvironments.com

Client
Downing Living (Manchester) Ltd

Project
PLOT 11 FIRST STREET SOUTH
Manchester

Drawing Title
BUILDING A B
GENERAL ARRANGEMENT PODIUM

Scale Bar	North
2m 4m 6m 8m 10m	
Scale: 1:200@A1	Date: Jan 2022
By: CM	Status: TENDER
Checked: AW	Approved: AW

Drawing Number M90183_AB_L210	Rev 11
---	------------------