



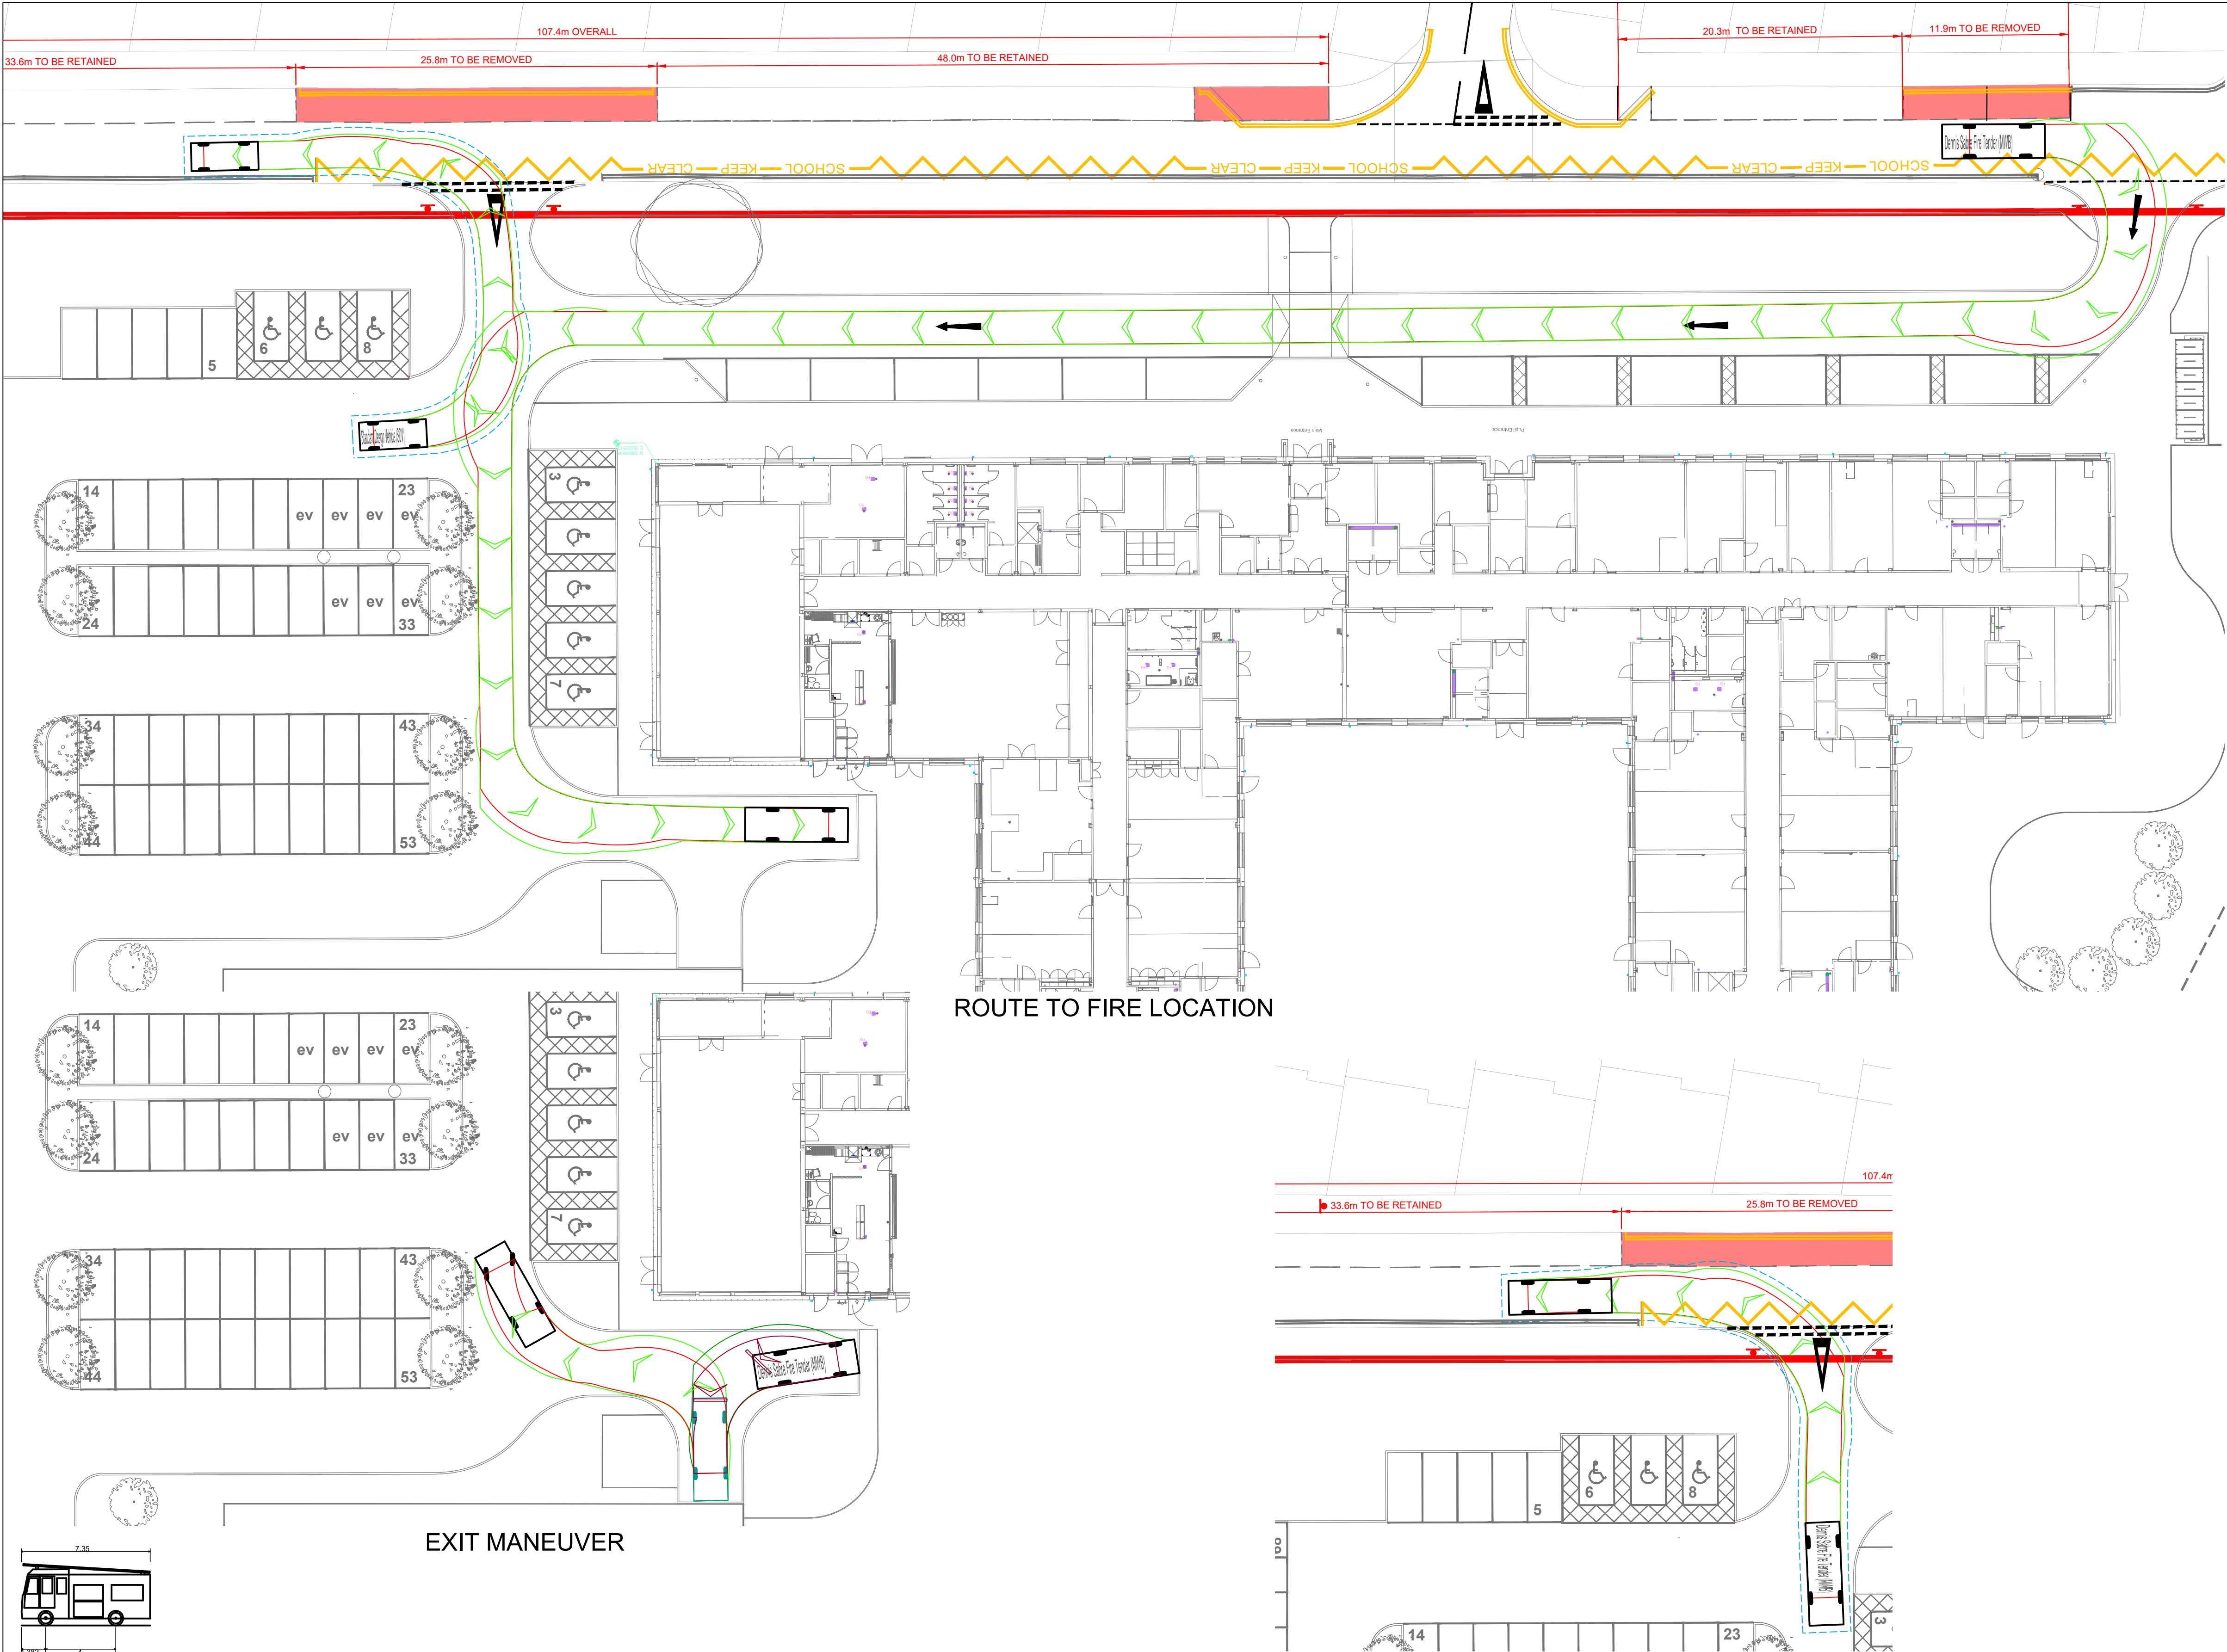

DISCLAIMER NOTES:

- THIS DOCUMENT IS COPYRIGHT OF THE ORIGINATOR AND MUST BE TREATED AS CONFIDENTIAL
- THIS DOCUMENT MUST NOT BE ALTERED, REPRODUCED OR DISTRIBUTED WITHOUT PRIOR WRITTEN CONSENT OF THE ORIGINATOR
- THIS DOCUMENT MUST NOT BE ALTERED - THE ORIGINATOR ACCEPTS NO RESPONSIBILITY FOR ANY DISCREPANCIES ARISING AS A RESULT OF THE ORIGINATOR'S INFORMATION BEING ALTERED BY OTHERS
- ANY DISCREPANCY MUST BE REPORTED TO THE ORIGINATOR
- DO NOT SCALE THIS DOCUMENT - USE FIGURED DIMENSIONS ONLY
- ALL DIMENSIONS MUST BE CHECKED ON SITE PRIOR TO COMMENCEMENT OF ANY RELATED WORKS
- THIS DOCUMENT MUST BE READ IN CONJUNCTION WITH ALL SUPPORTING DOCUMENTS PRODUCED BY THE ORIGINATOR AND OTHER PROJECT DISCIPLINES
- THE ORIGINATOR ACCEPTS NO RESPONSIBILITY FOR THE ACCURACY OF BACKGROUND INFORMATION PRODUCED BY THIRD PARTIES - THIS MUST BE TREATED AS INDICATIVE ONLY
- USERS OF THIS DOCUMENT ARE RESPONSIBLE FOR CHECKING WHICH REVISION IS CURRENT
- THE DOCUMENT STATUS "INFORMATION" OR "PRELIMINARY", INDICATES THAT THIS DRAWING IS FOR REFERENCE PURPOSES ONLY - THE ORIGINATOR WILL ACCEPT NO RESPONSIBILITY FOR THE COMPLETENESS OF INFORMATION UNDER THIS STATUS
- THE DOCUMENT STATUS "RECORD" OR "AS BUILT" HAS BEEN PREPARED, IN PART, BASED UPON INFORMATION FURNISHED BY OTHERS. WHILE THIS INFORMATION IS BELIEVED TO BE RELIABLE, THE ORIGINATOR ASSUMES NO RESPONSIBILITY FOR THE ACCURACY OF THIS "RECORD" OR "AS BUILT" DOCUMENT OR FOR ANY ERRORS OR OMISSIONS THAT MAY HAVE BEEN INCORPORATED INTO IT AS A RESULT OF INCORRECT INFORMATION PROVIDED TO THE ORIGINATOR. THOSE RELYING ON THE "RECORD" OR "AS BUILT" DOCUMENT ARE ADVISED TO OBTAIN INDEPENDENT VERIFICATION OF ITS ACCURACY

EXISTING VEGETATION NEAR TO SITE EXIT TO BE CUT BACK. CURRENTLY THE VEGETATION IS ENCRDACHING INTO THE VISIBILITY SPLAY SHOWN.

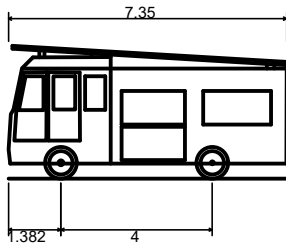

Dennis Sabre Fire Tender (MWB)
Overall Length 7.350m
Overall Width 2.430m
Overall Body Height 3.512m
Min Body Ground Clearance 0.397m
Track Width 2.350m
Lock to lock time 5.00s
Kerb to Kerb Turning Radius 7.100m

No	DATE	DRAWN	REV'D ENG.	AMENDMENT

No	DATE	DRAWN	REV'D ENG.	AMENDMENT

No	DATE	DRAWN	REV'D ENG.	AMENDMENT
C03	18.07.24	AP	AM	UPDATED ENTRANCE TRACKING
C02	11.06.24	AP	AM	UPDATED ROAD MARKINGS
C01	07.05.24	AP	PB	ISSUED FOR CONSTRUCTION
P03	26.04.24	AP	PB	UPDATED TO MCC COMMENTS
P02	18.03.24	JF	AM	PRELIMINARY ISSUE
P01	15.12.23	JF	AM	PRELIMINARY ISSUE

STATUS	PURPOSE OF ISSUE
A	CONSTRUCTION

COPYRIGHT:
The concepts and the information contained in this document are the copyright of Ridge and Partners LLP. Use or copying of the document in whole or in part without written permission of Ridge and Partners LLP constitutes an infringement of copyright.



CLIENT	ISG
PROJECT	VARLEY STREET, SEN SCHOOL
DRAFTER	JF
ENGINEER	AM

VEHICLE TRACKING FIRE TENDER			
SCALE 1:250	SHEET A1	DRAWING No VAR-RDG-XX-XX-DR-C-00711	REV C03