



HM Land Registry

Current title plan

Title number **GM713596**
Ordnance Survey map reference **SJ8593SW**
Scale **1:1250**
Administrative area **Greater Manchester : Manchester**

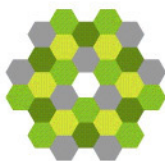

©Crown Copyright. Produced by HM Land Registry. Reproduction in whole or in part is prohibited without the prior written permission of Ordnance Survey. Licence Number 100026316

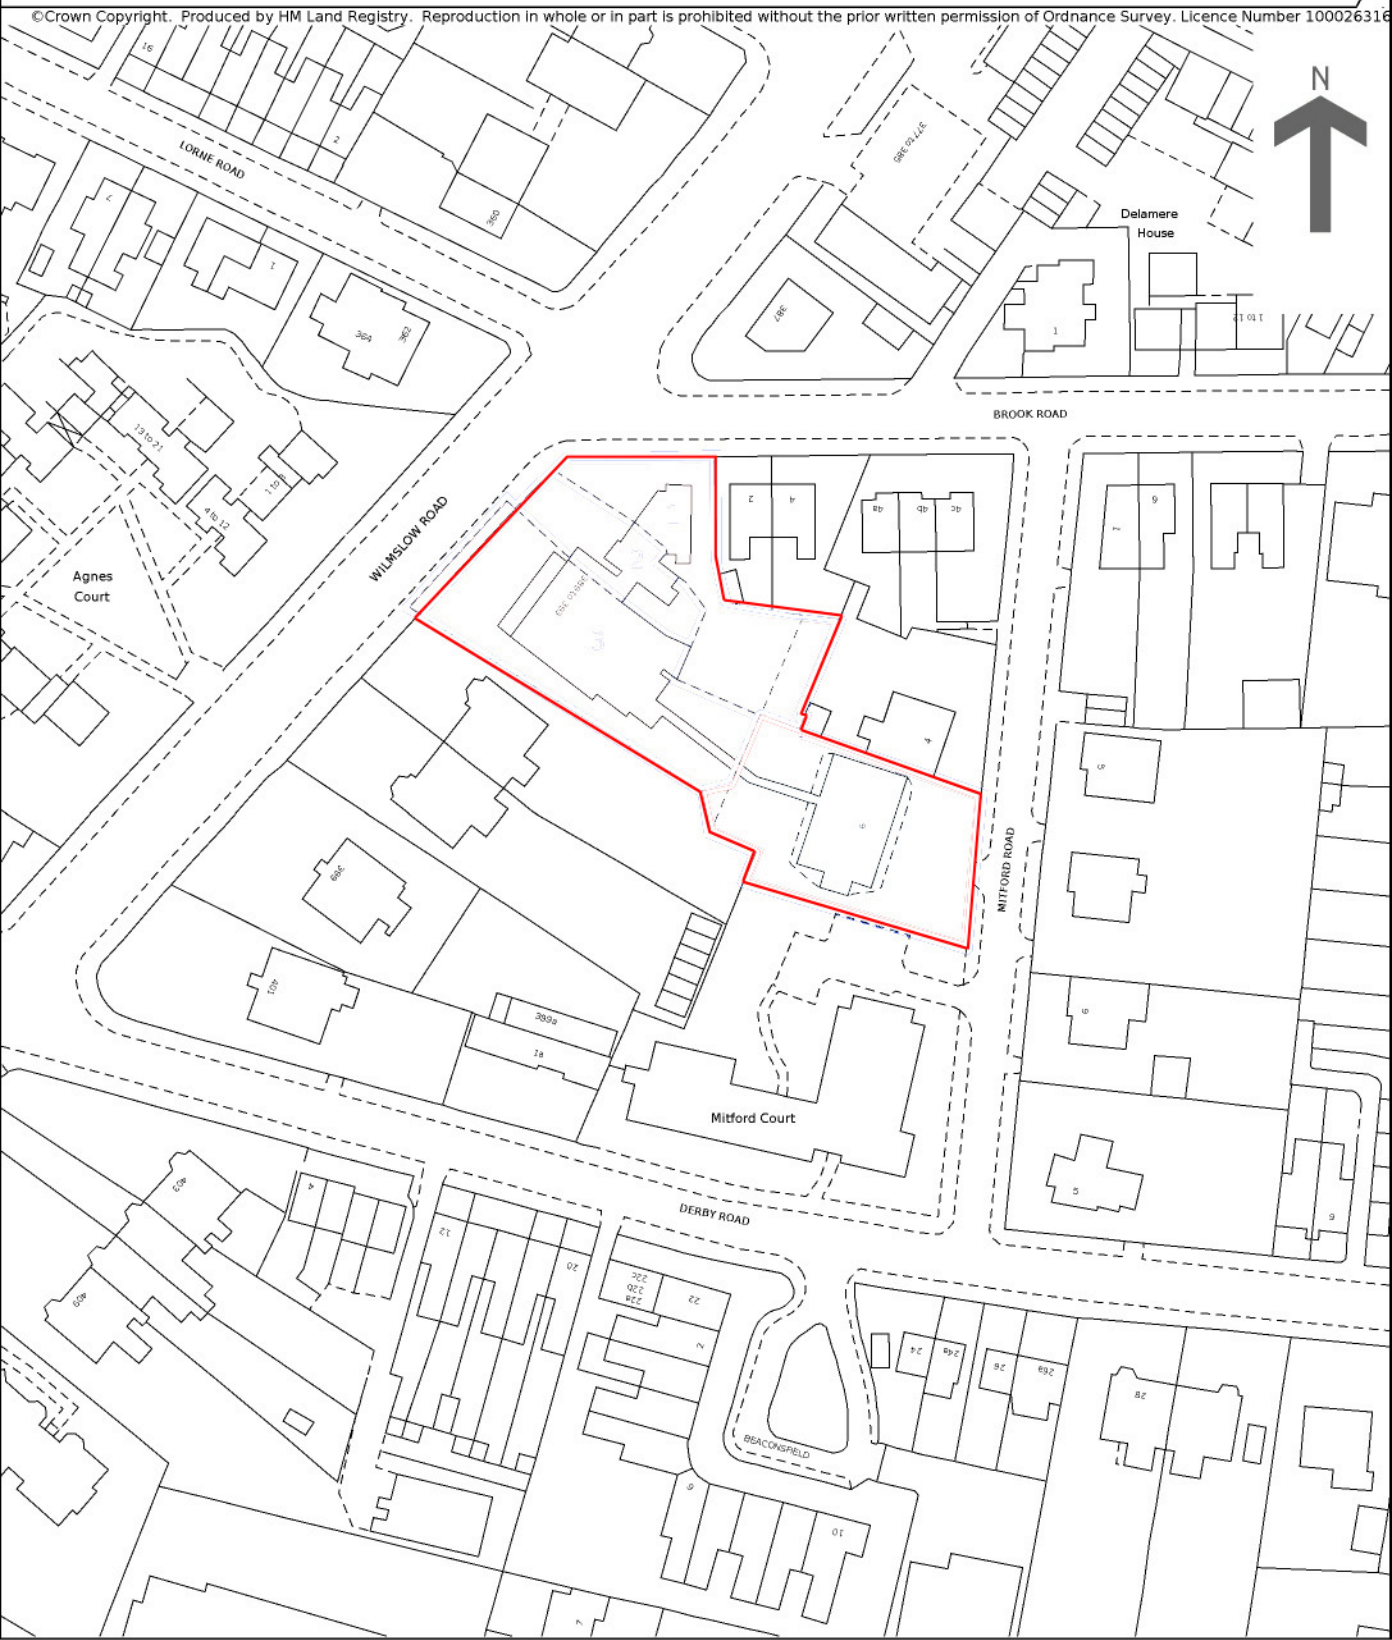

"This is a copy of this title plan on 14 Jul 2023 at 11:03:41. This copy does not take account of any application made after that time which is still pending in HM Land Registry when this copy was issued."

"This copy is not an 'Official Copy' of the title plan. An official copy of this title plan is admissible in evidence in a court of law to the same extent as the original. A person is entitled to be indemnified by the registrar if he or she suffers loss by reason of a mistake in an official copy. If you want to obtain an official copy, the HM Land Registry website explains how to do this."

HM Land Registry endeavours to maintain high quality and scale accuracy of this plan images; the quality and accuracy of any print will depend on your printer, your computer and its print settings. This title plan shows the general position, not the exact line, of the boundaries. It may be subject to distortions in scale. Measurements scaled from this plan may not match measurements taken on the ground.

"This title is dealt with by HM Land Registry, 1 York Office."