


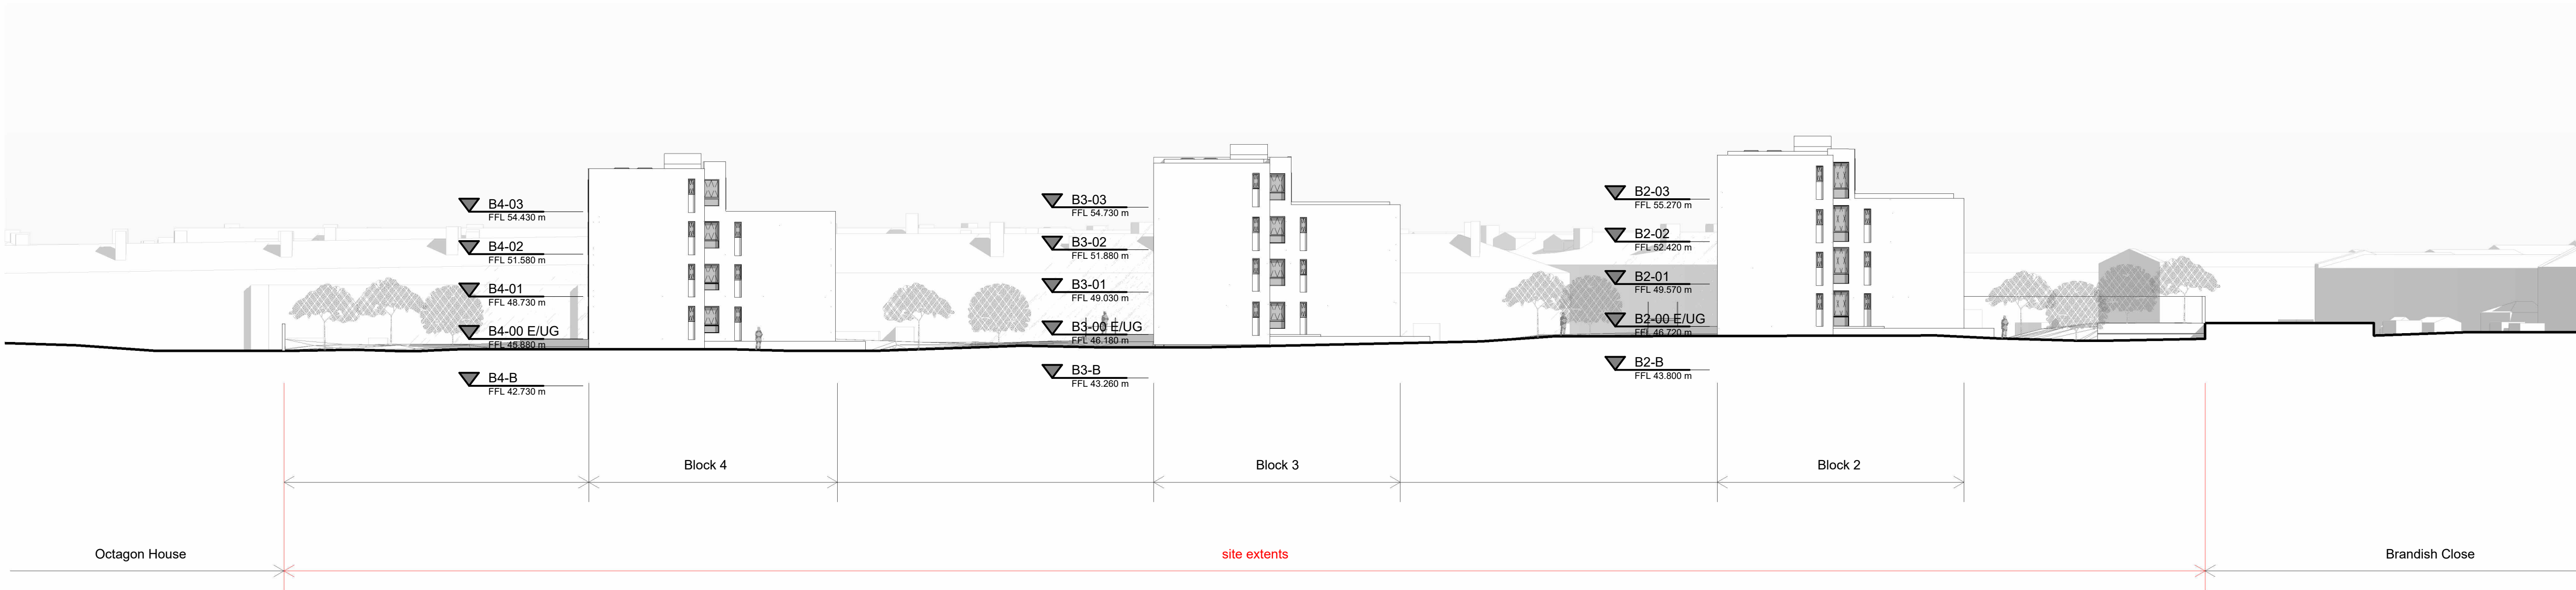

All drawings to be read in conjunction with specifications, schedules and all other consultant information.



Do not scale from this drawing. Use written dimensions only. All dimensions to be checked on site. This drawing is based on dimensional survey information provided by others. Bell Phillips Architects cannot accept responsibility for the accuracy of this survey information.

Any errors or omissions to be reported to Bell Phillips Architects immediately, prior to work being carried out.

This drawing remains the copyright of Bell Phillips Architects.

Notes

Key Plan

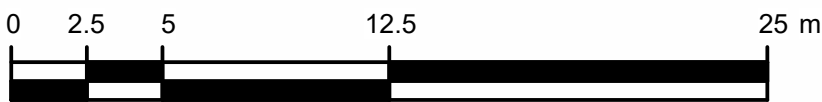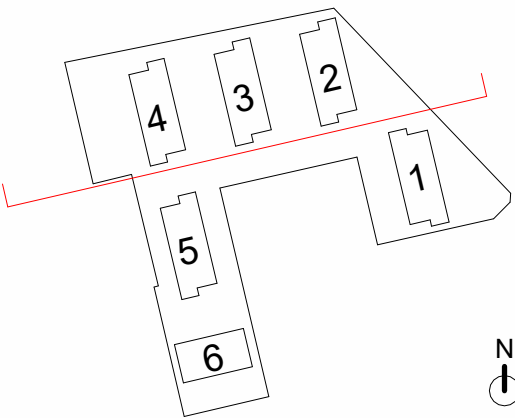

P01	RB	Final Planning Issue		04/24
P00	RB	Draft Planning Issue		03/24
Rev	Issued by	Revision Description		Date
REVISIONS				

Project
0814 VICTORIA POINT
44 Hathersage Road,
Manchester, M13 0FT

bell phillips

Unit 305, Metropolitan Wharf
70 Wapping Wall
London E1W 3SS

T 020 7234 9330
E info@bellphillips.com
W www.bellphillips.com

Title
Existing Elevation A-A

Status
PLANNING

Date
03/24

Drawn
EH

Checked
RB

Scale at A1
1 : 250

Drawing Number
0814-BPA-ZZ-ZZ-DR-A-0200

Revision
P01