


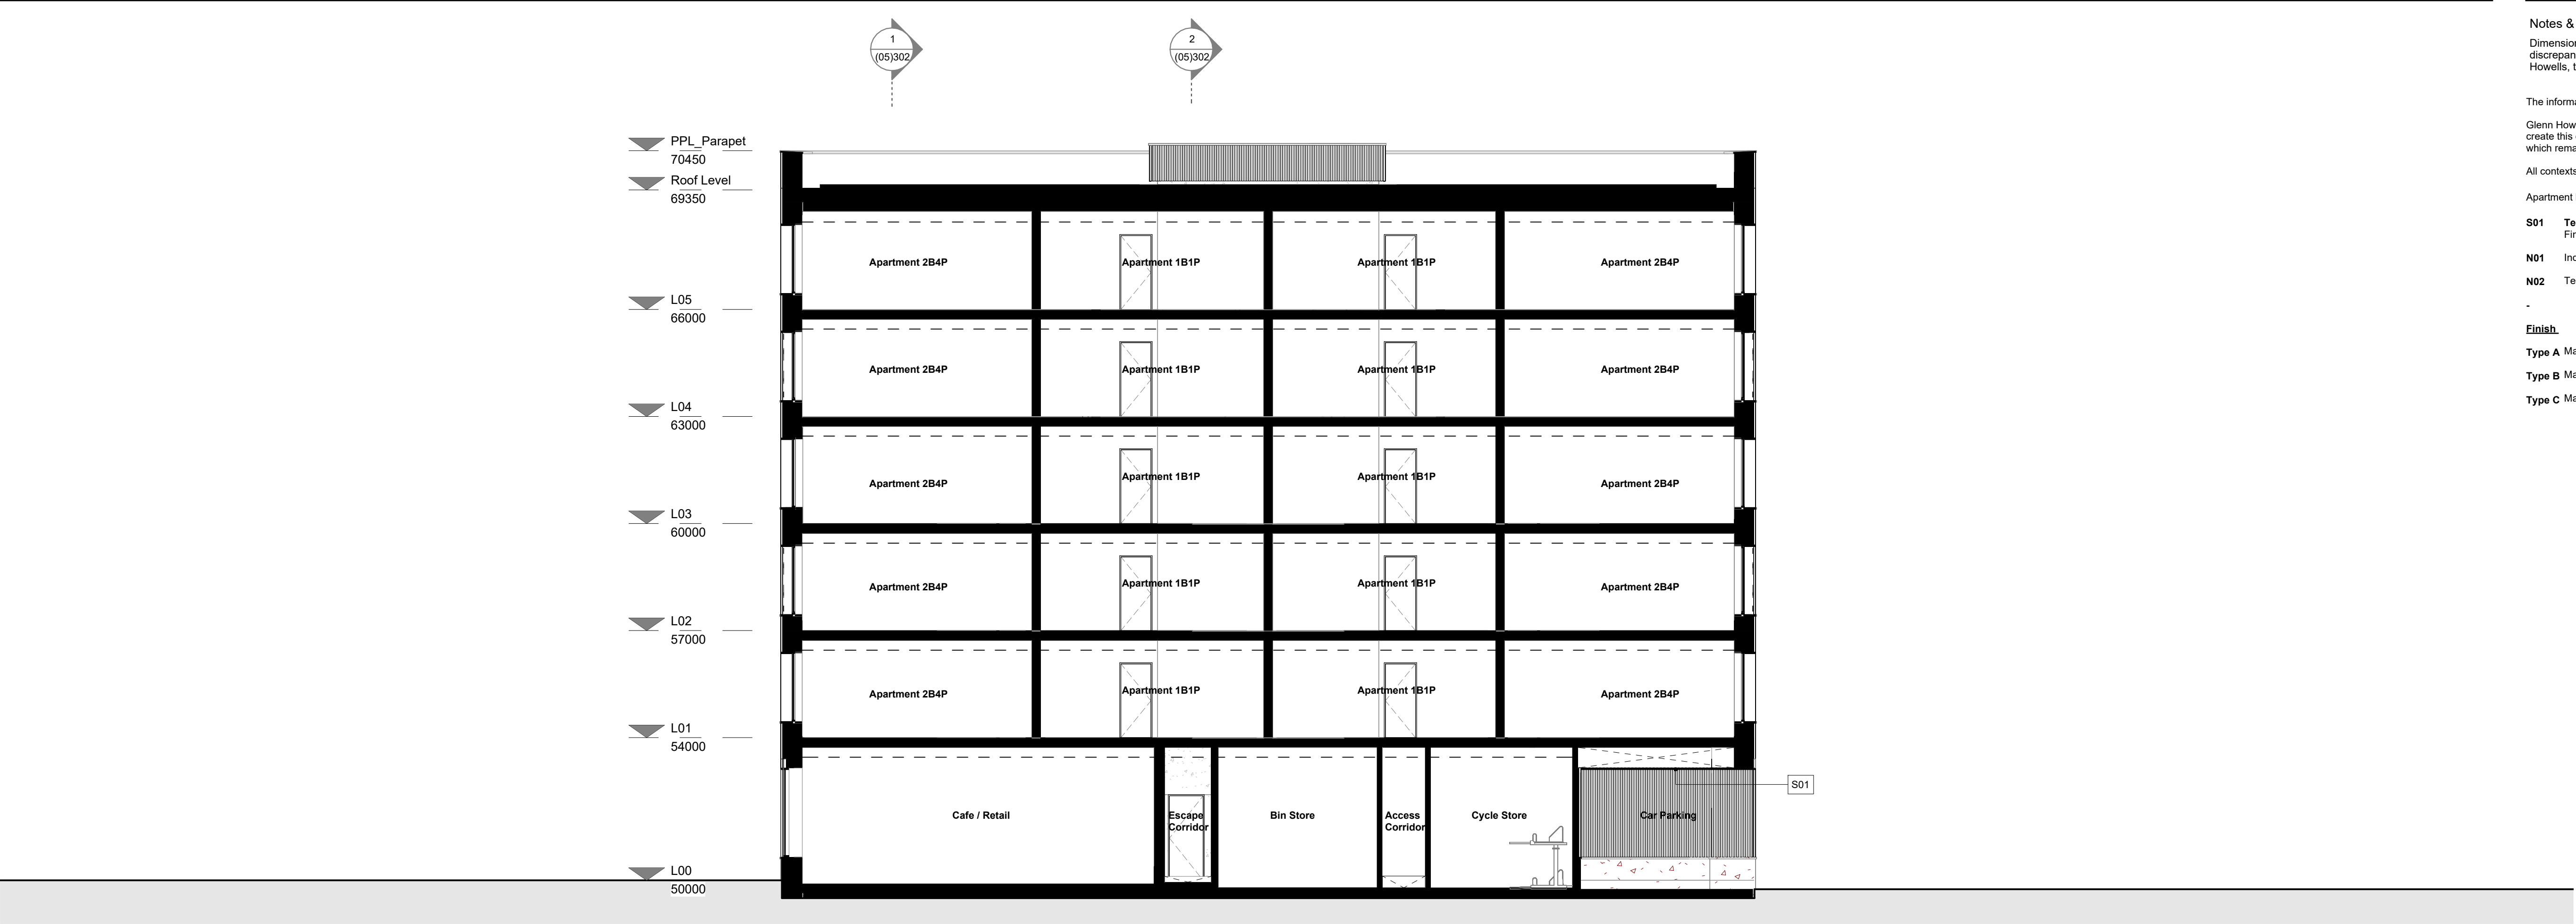

GA Section - A1
1 : 100



GA Section - A2
1 : 100

Notes & Key: HWS Ref: 2450

Dimensions are not to be scaled from on this document. Notify Howells of discrepancies affecting the information shown. This drawing is copyright of Howells, the trading name of Glenn Howells Architects Limited.

The information shown is for the purpose of planning only.

Glenn Howells Architects take no responsibility for the electronic information used to create this drawing that has been generated by a third party, and the responsibility of which remains with the originator, information shown for coordination purposes only.

All contexts shown illustratively only.

Apartment layouts not show for drawing clarity.

S01 Terracotta soffit
Finish: Type A

N01 Indicative core overruns

N02 Terracotta palny screen

-


Finish.

Type A Material:Terracotta Colour: Natural red

Type B Material: Insitue Pigmented concrete, Finish: Polished Colour: To matchTerracotta

Type C Material: Metal, Finish: Textured PPC, Colour: to match Terracotta

Location:

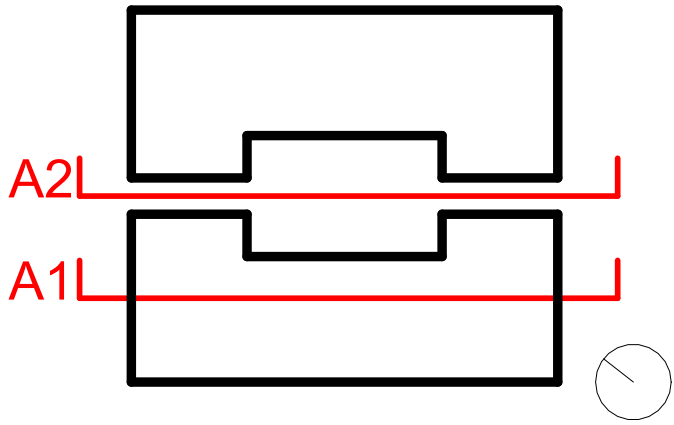

Status:

PLANNING

Revision History:

Checked: SP

P01 Planning Issue
P02 Planning Update

23/11/23 JB
16/07/24 JB

Project & Client:

Old Mill Steet working with Urban Splash

File Title:

Scale: 1 : 100 @A1


GA Sections - A1 & A2

File ID:

2450-GHA-ZZ-XX-DR-A-(05)301

Revision:

P02

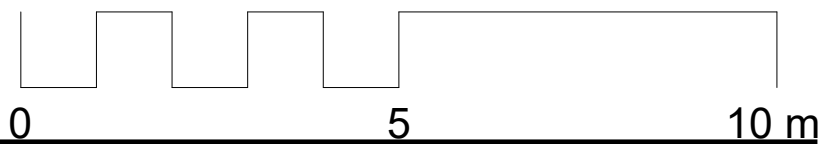

Howells

.uk