



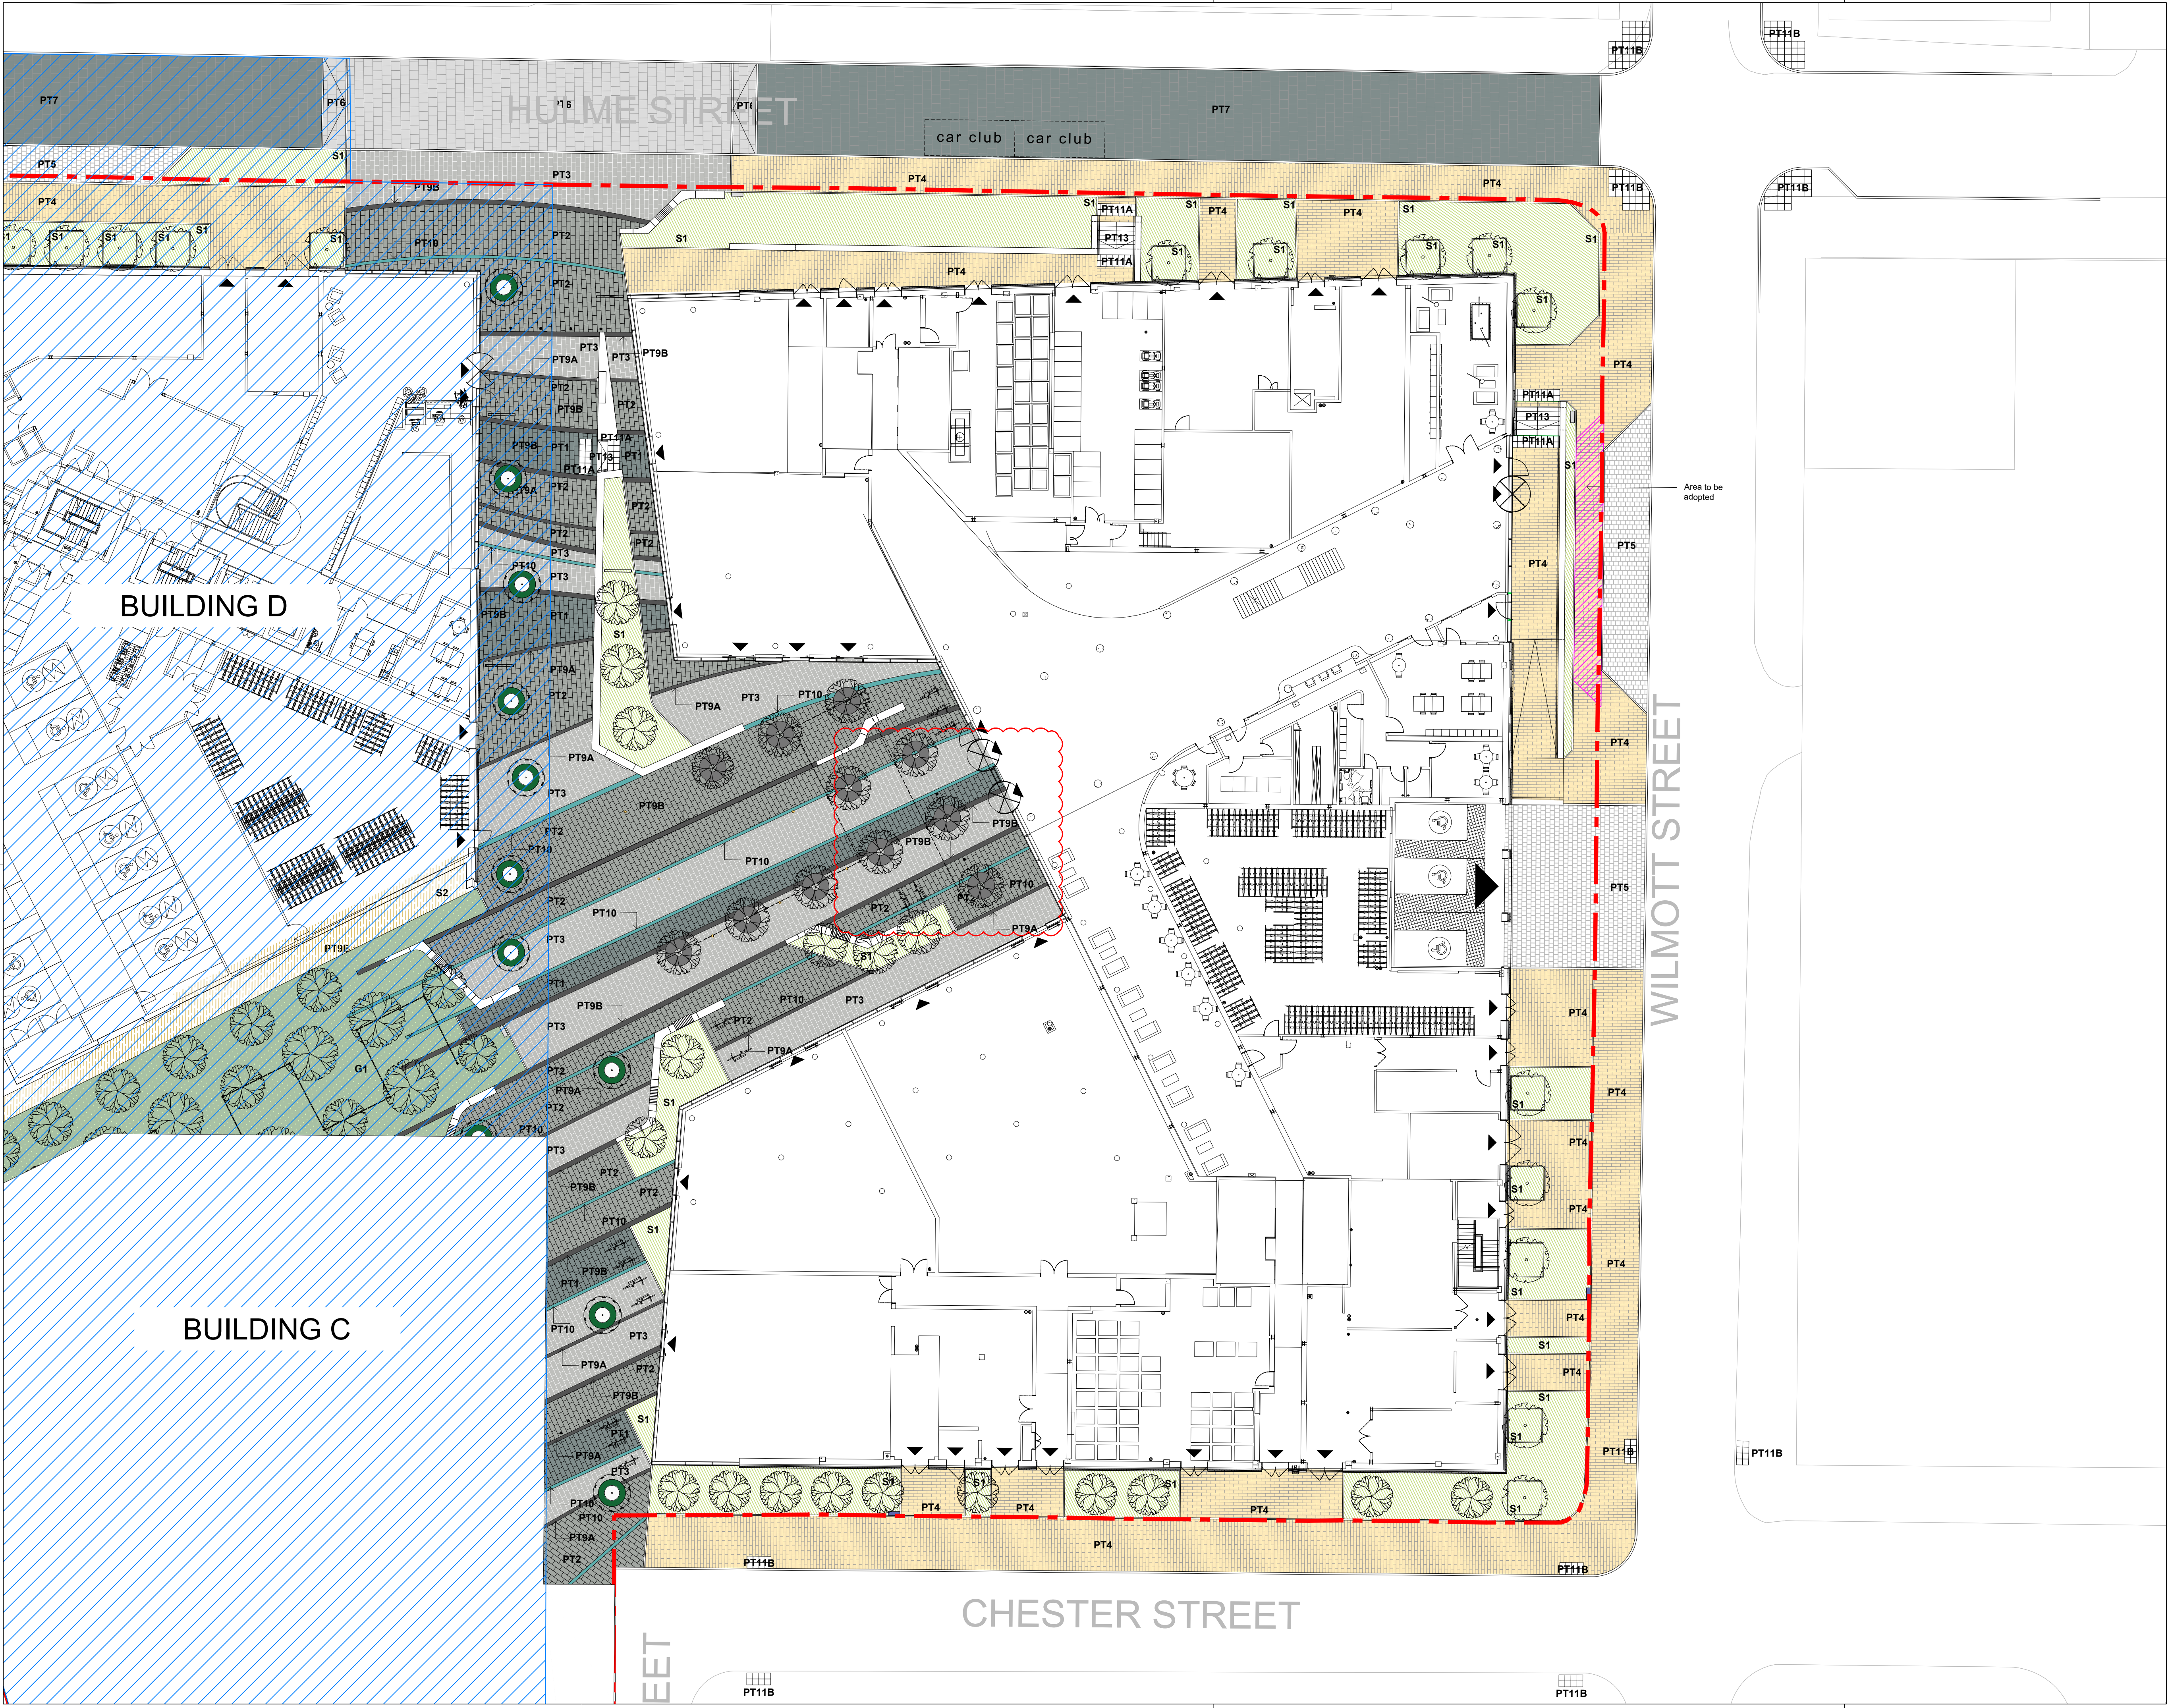

- NOTES
1. This drawing is to be read in conjunction with all other drawings and specifications.
 2. Do not scale off this drawing. Written dimensions to be taken only.
 3. Any discrepancies found between this drawing and other drawings and specifications in the construction documents must be referred to the Landscape Architect prior to work commencing.
 4. This drawing must not be copied in whole or in part without prior written consent of Optimised Environments Ltd.
 5. Survey information is based upon aspect surveyors Topographical as Survey.

CDM INFORMATION

KEY PLAN

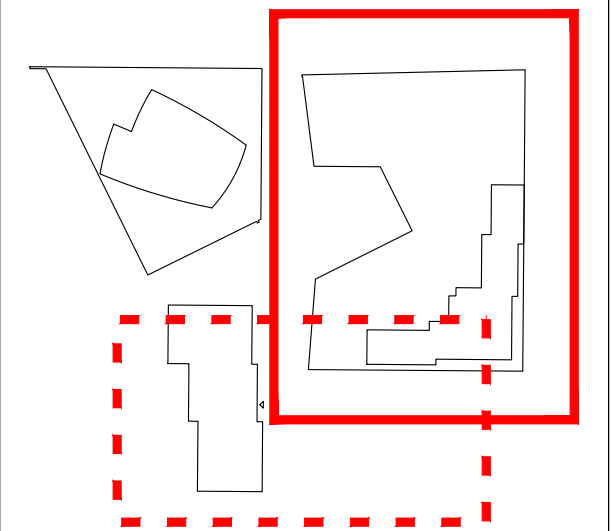

11	BOLLARDS ADDED	SB	17.05.24
10	FULL OF PACK ISSUE	AH	04.03.24
09	REVISED ADOPTED PAVING AND HATCHES	SB	26.02.24
08	REINSTATED TREES AND HATCHES	SB	23.08.23
07	UPDATED	SB	08.08.23
06	REVISED LAYOUT AND HATCHES	SB	03.08.23
05	REVISED ENTRANCES	CO	19.06.23
04	OF Architectural Updates	CO	27.04.23
03	STAGE 4 UPDATE	CO	15.12.22
02	STAGE 4	CO	31.10.22
01	Additional streetscape planting. Coordination with building.	AW	11.02.22

Issue	Revision	Initial	Date
-------	----------	---------	------

open
optimised environments

optimised environments ltd
2nd Floor | Quartermile Two | 2 Lister Square | Edinburgh | EH3 9GL
t: 0131 221 9830 | e: optimisedenvironments.com

LONDON
Warford Court | 23 Throgmorton Street | London | EC2N 2AT
t: 020 79474562 | e: optimisedenvironments.com

MANCHESTER
13 Swan Street | Manchester | M4 5JZ
t: 0161 696 7550 | e: optimisedenvironments.com

Client
Downing Living (Manchester) Ltd

Project
PLOT 11 FIRST STREET SOUTH
Manchester

Drawing Title
**BUILDING A B GENERAL
ARRANGEMENT PUBLIC REALM**
Sheet 1 of 2

Scale Bar
2m 4m 6m 8m 10m
North

Scale: 1:200@A1 Date: Jan 2022

By: CO Status: CONSTRUCTION
Checked: AW Approved: AW

Drawing Number
M90183_AB_L200 Rev
11

Computer File: R:\Projects\2019\M90183_FirstStreet\AUTOCAD\Drawings\PHASE AB